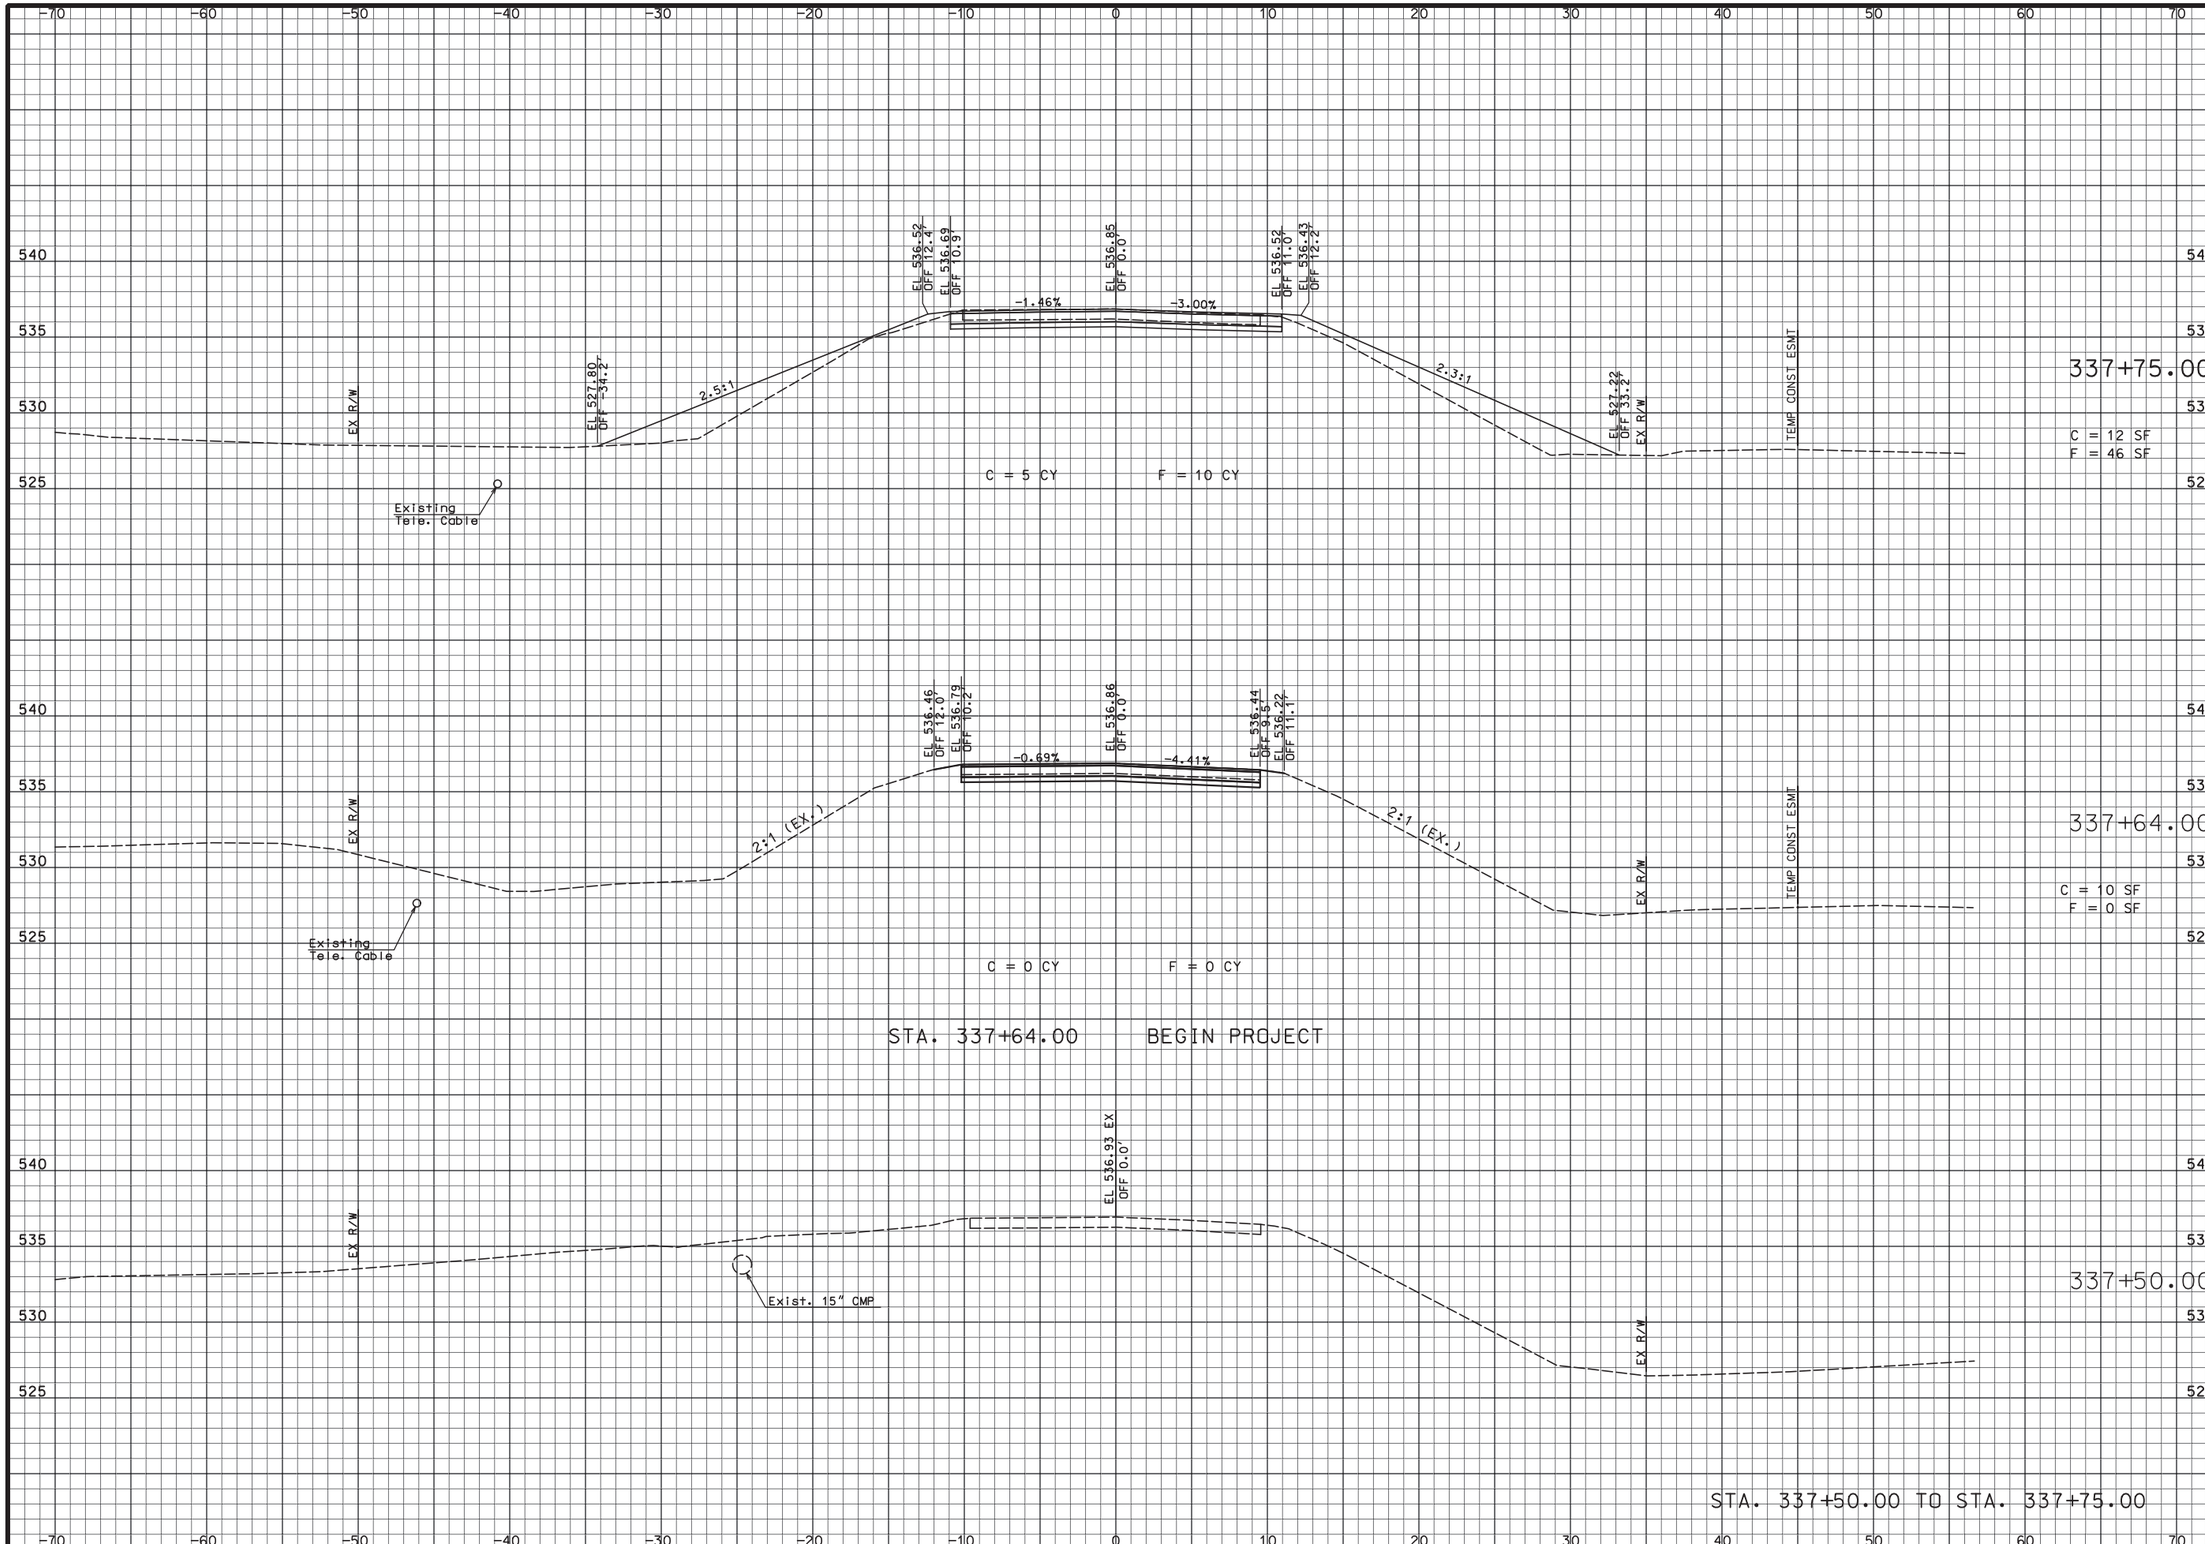

STATE OF MISSOURI
KEITH LAWRENCE WETTER
NUMBER E-25019
REGISTERED PROFESSIONAL ENGINEER

THIS SHEET HAS BEEN SIGNED, SEALED AND DATED ELECTRONICALLY

DATE PREPARED	
7/2/2020	
ROUTE	STATE
J	MO
DISTRICT	SHEET NO.
CD	1
COUNTY	
GASCONADE	
JOB NO.	
J5S3176	
CONTRACT ID.	
PROJECT NO.	
BRIDGE NO.	

DESCRIPTION

DATE

MISSOURI HIGHWAYS AND TRANSPORTATION COMMISSION

105 WEST CAPITOL
JEFFERSON CITY, MO 65102
1-888-ASK-MODOT (1-888-275-6636)

LOCHNER
16105 W. 113th Street | Suite 107 | Lenexa, KS 66219
Certificate of Authority #F00727076

REV.

X01_XS_01_J5S3176_I5.dgn 12:26:15 PM 7/2/2020

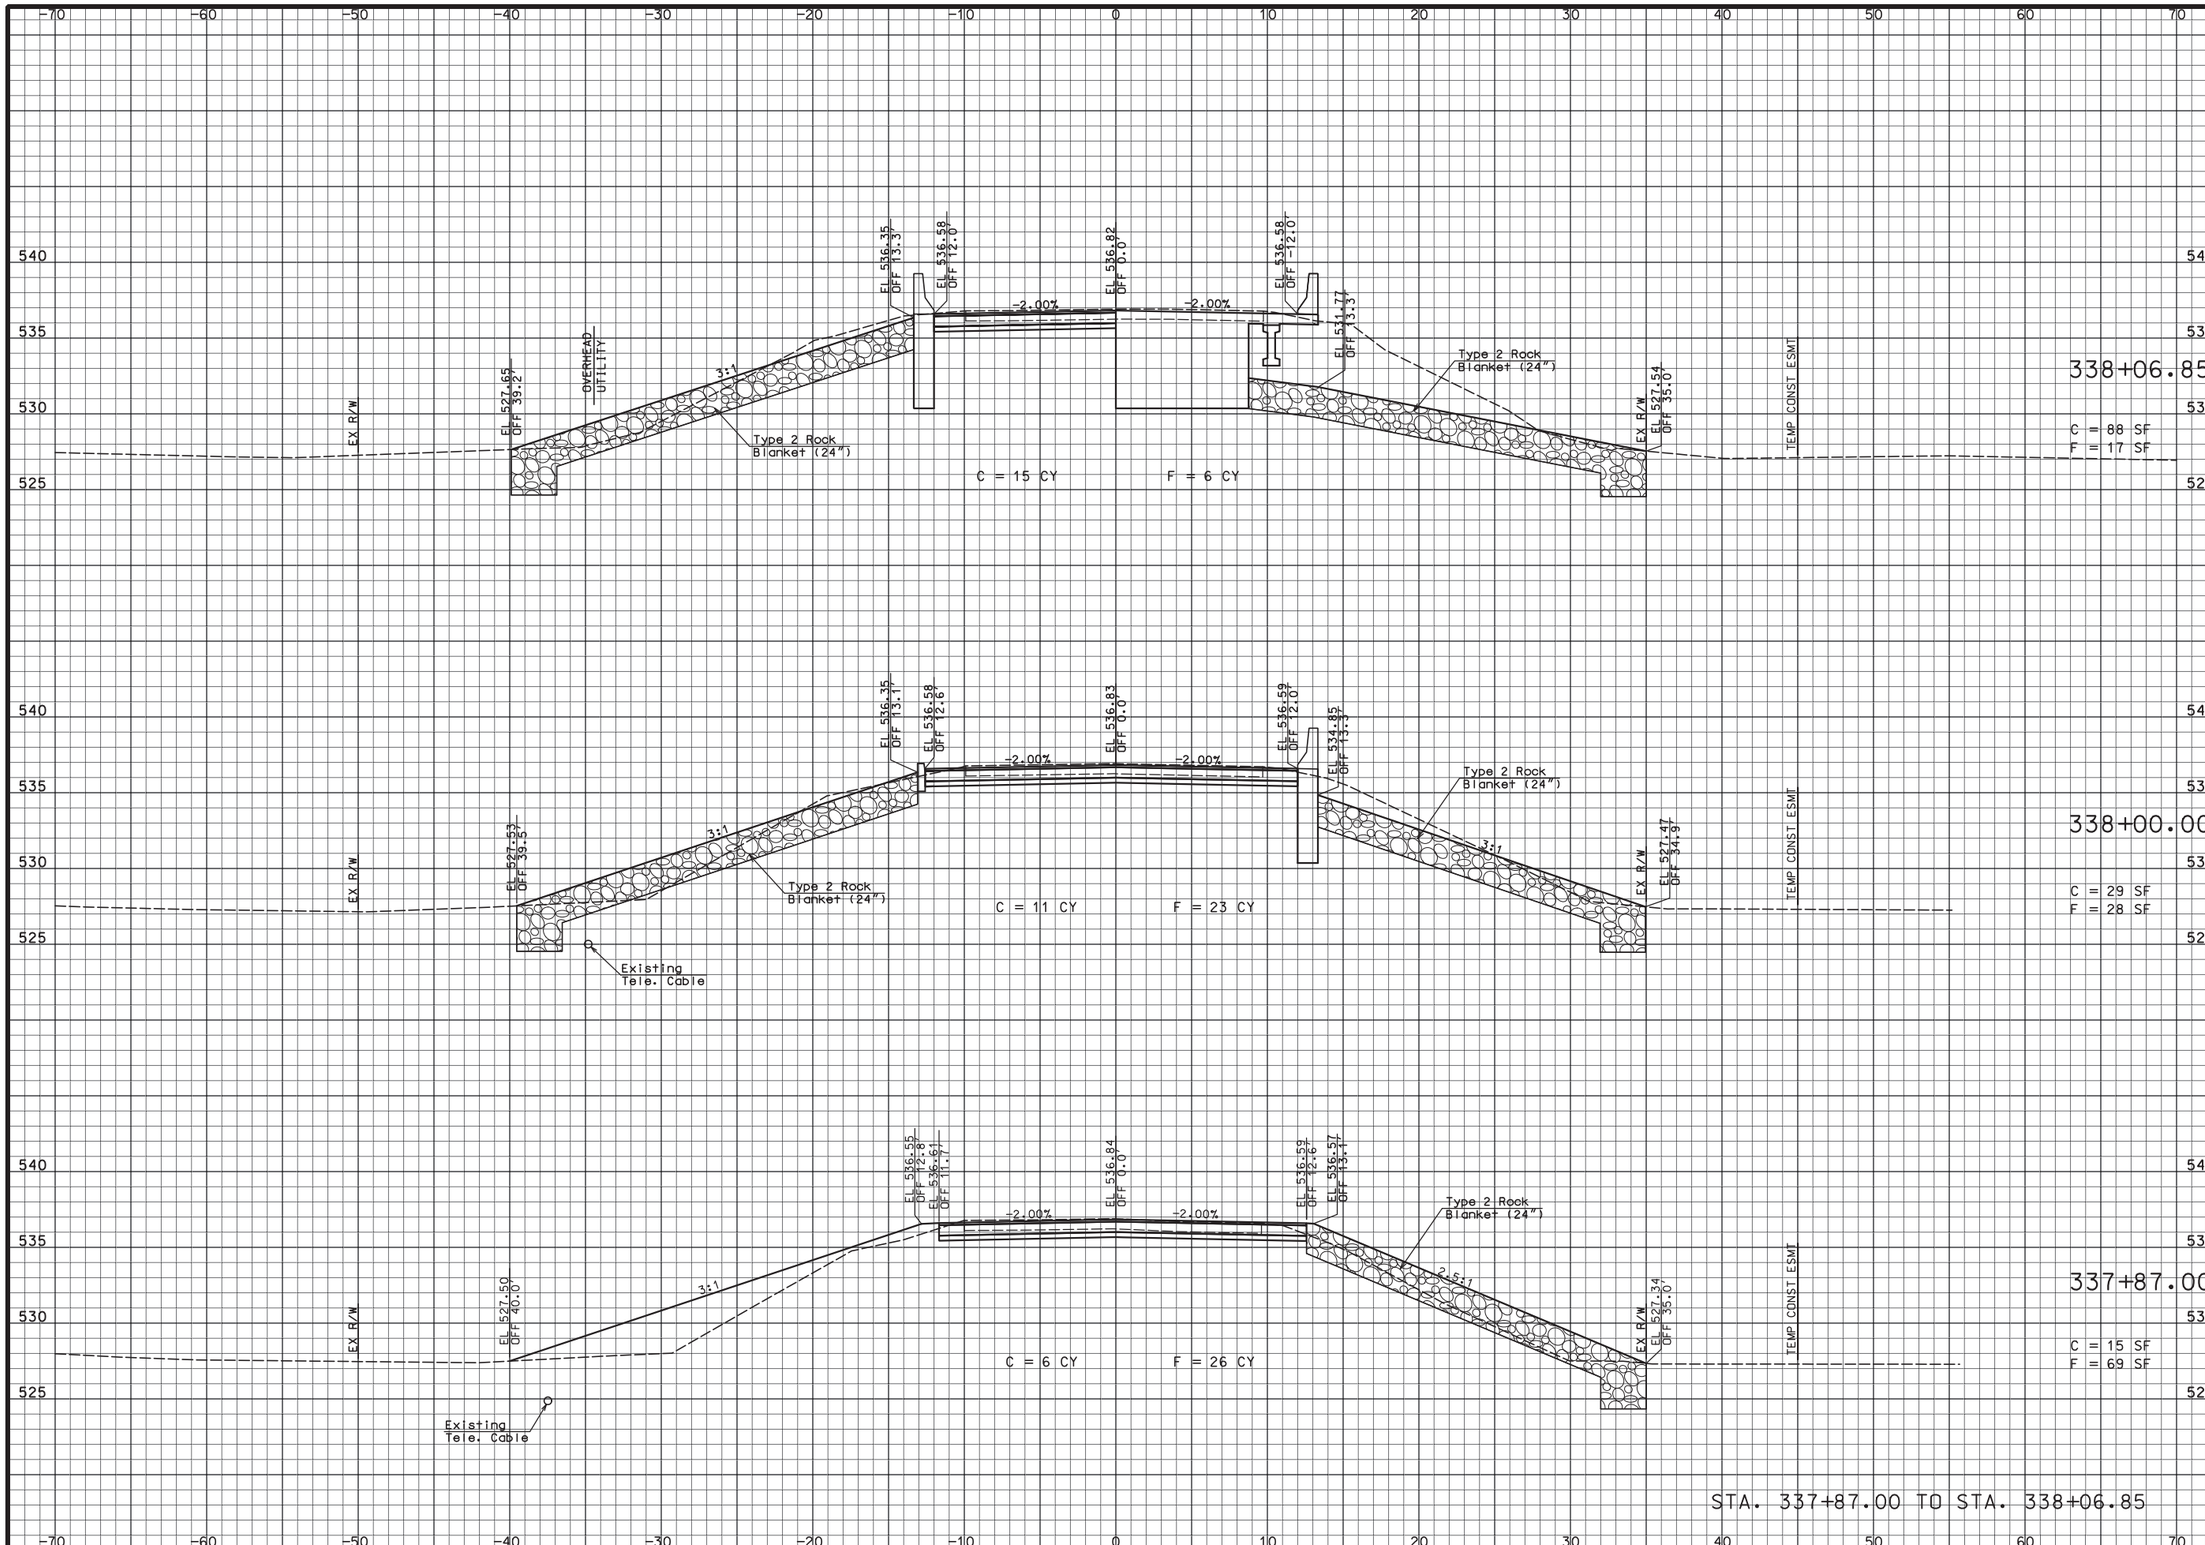

STATE OF MISSOURI
KEITH LAWRENCE WETTER
NUMBER E-25019
REGISTERED PROFESSIONAL ENGINEER

THIS SHEET HAS BEEN SIGNED, SEALED AND DATED ELECTRONICALLY

DATE PREPARED	
7/2/2020	
ROUTE	STATE
J	MO
DISTRICT	SHEET NO.
CD	2
COUNTY	
GASCONADE	
JOB NO.	
J5S3176	
CONTRACT ID.	
PROJECT NO.	
BRIDGE NO.	

DESCRIPTION

DATE

MISSOURI HIGHWAYS AND TRANSPORTATION COMMISSION

105 WEST CAPITOL
JEFFERSON CITY, MO 65102
1-888-ASK-MODOT (1-888-275-6636)

LOCHNER
16105 W. 113th Street | Suite 107 | Lenexa, KS 66219

Certificate of Authority #F00727076

REV.

X02_XS_02_J5S3176_I5.dgn 12:27:18 PM 7/2/2020

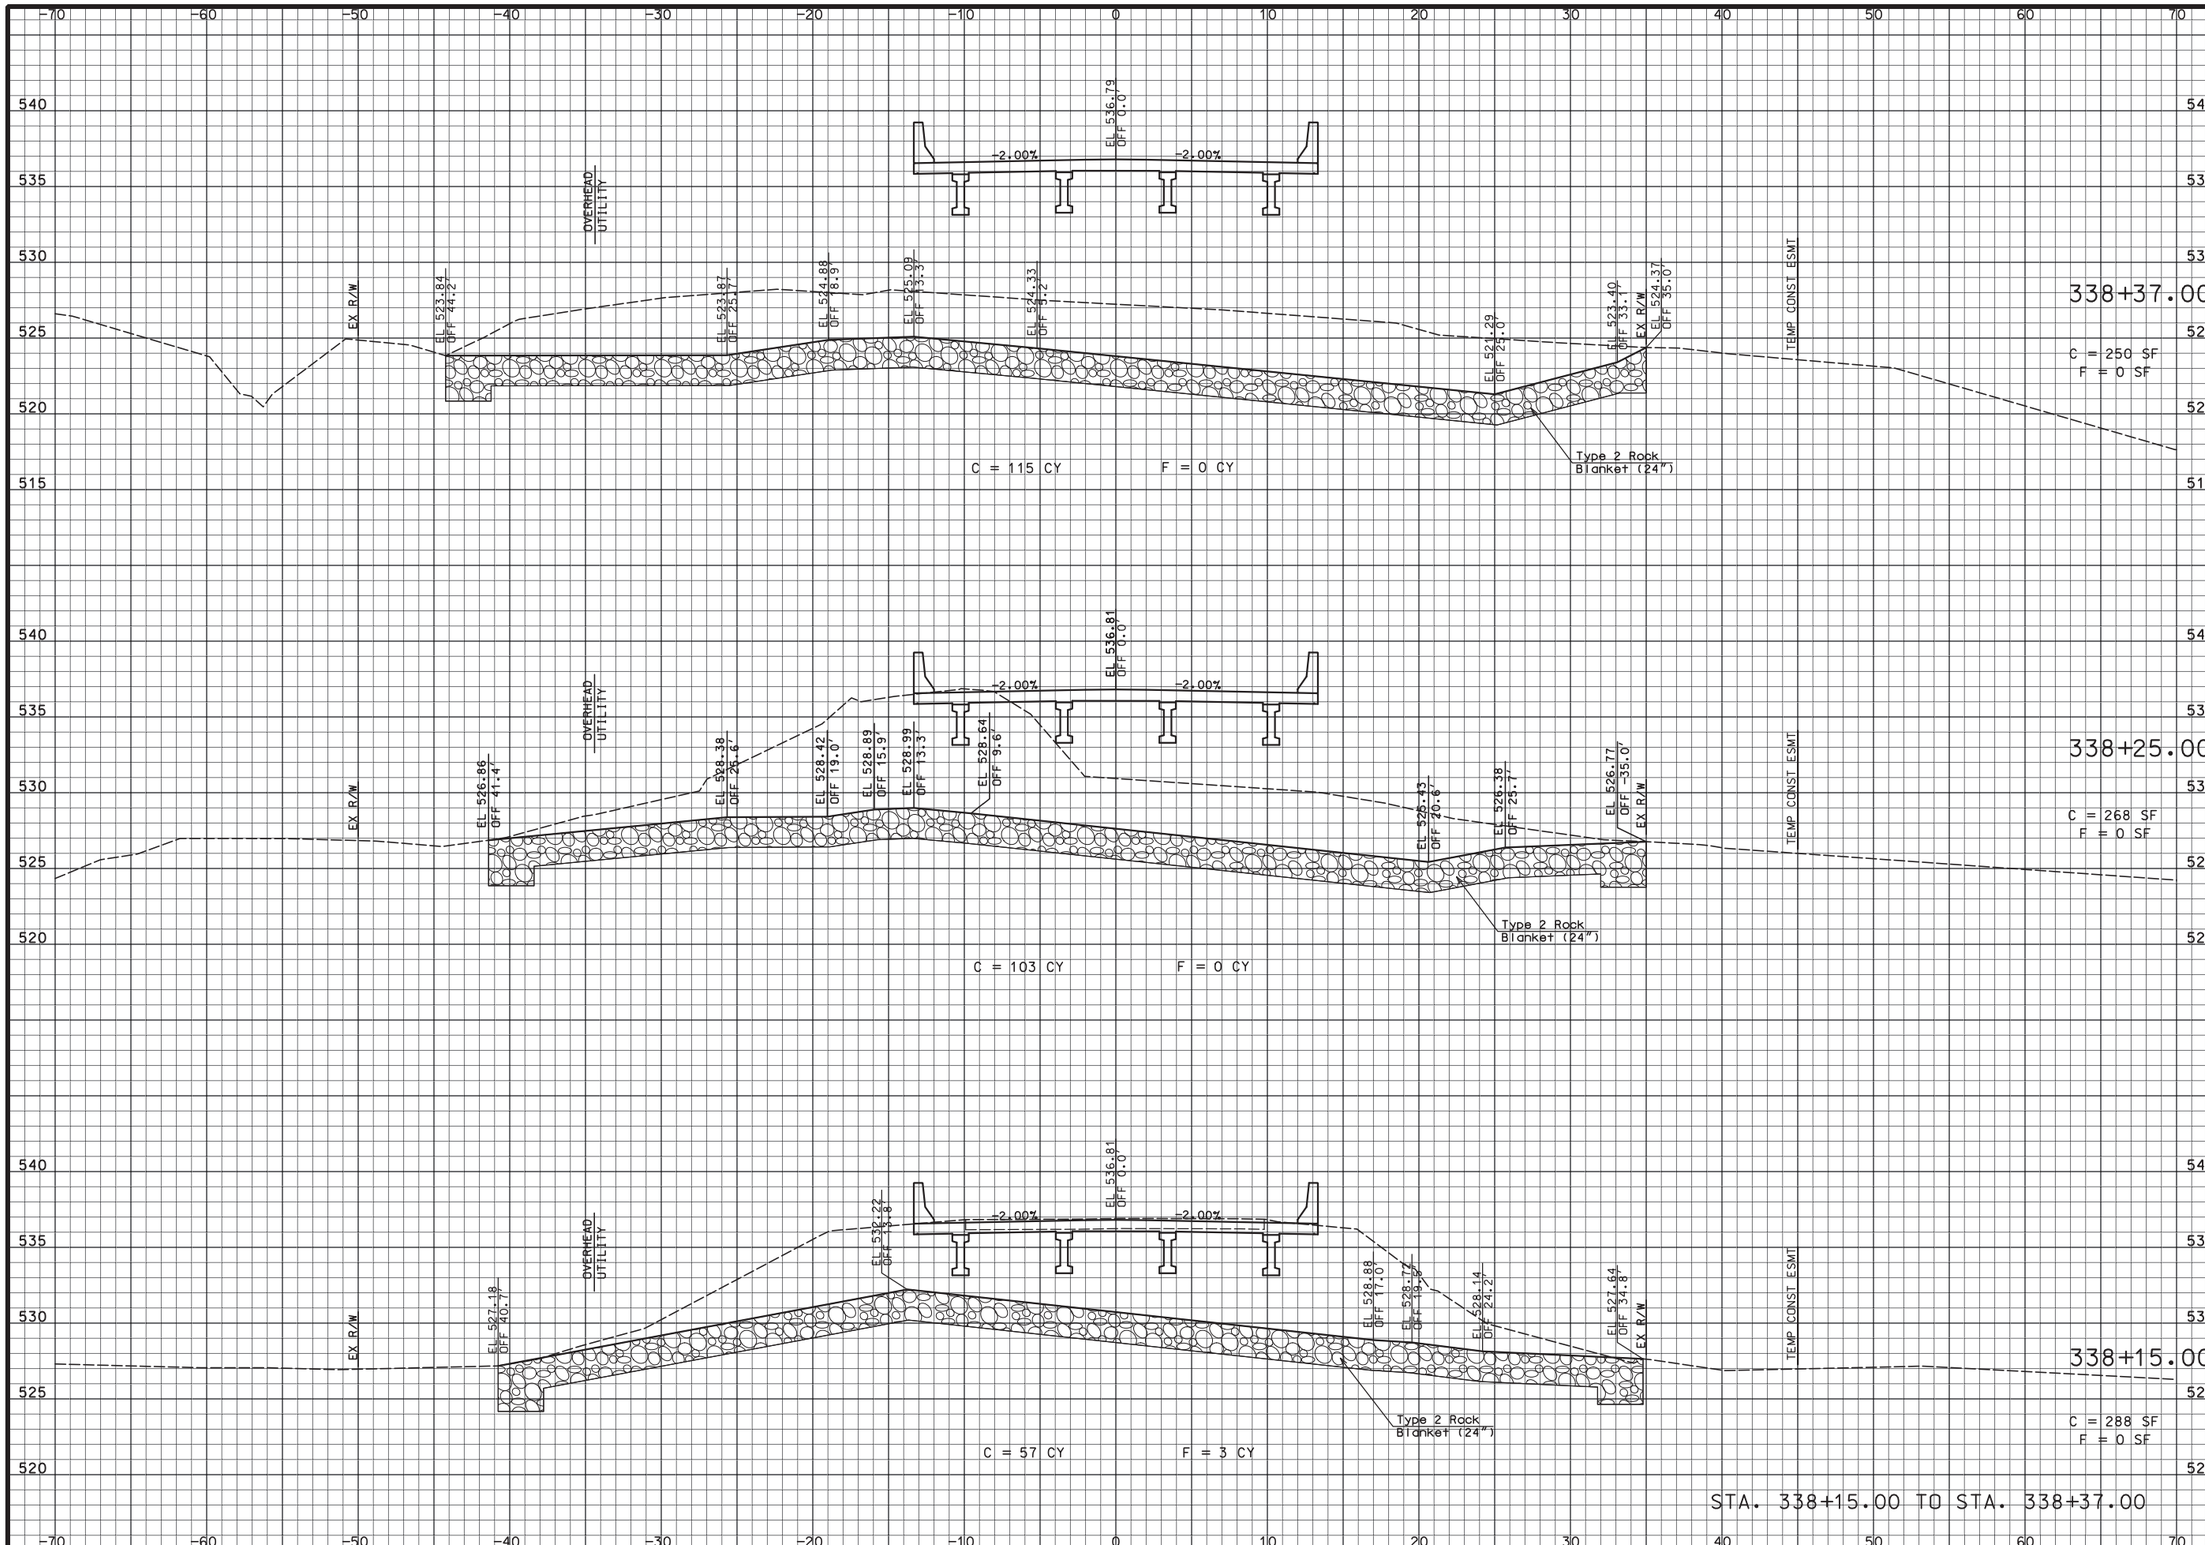

STATE OF MISSOURI
KEITH LAWRENCE WETTER
NUMBER E-25019
REGISTERED PROFESSIONAL ENGINEER

THIS SHEET HAS BEEN SIGNED, SEALED AND DATED ELECTRONICALLY

DATE PREPARED	
7/2/2020	
ROUTE	STATE
J	MO
DISTRICT	SHEET NO.
CD	3
COUNTY	
GASCONADE	
JOB NO.	
J5S3176	
CONTRACT ID.	
PROJECT NO.	
BRIDGE NO.	

DESCRIPTION	DATE

MISSOURI HIGHWAYS AND TRANSPORTATION COMMISSION
105 WEST CAPITOL
JEFFERSON CITY, MO 65102
1-888-ASK-MODOT (1-888-275-6636)

LOCHNER
16105 W. 113th Street | Suite 107 | Lenexa, KS 66219
Certificate of Authority #F00727076

REV.

X03_XS_03_J5S3176_I5.dgn 12:27:47 PM 7/2/2020

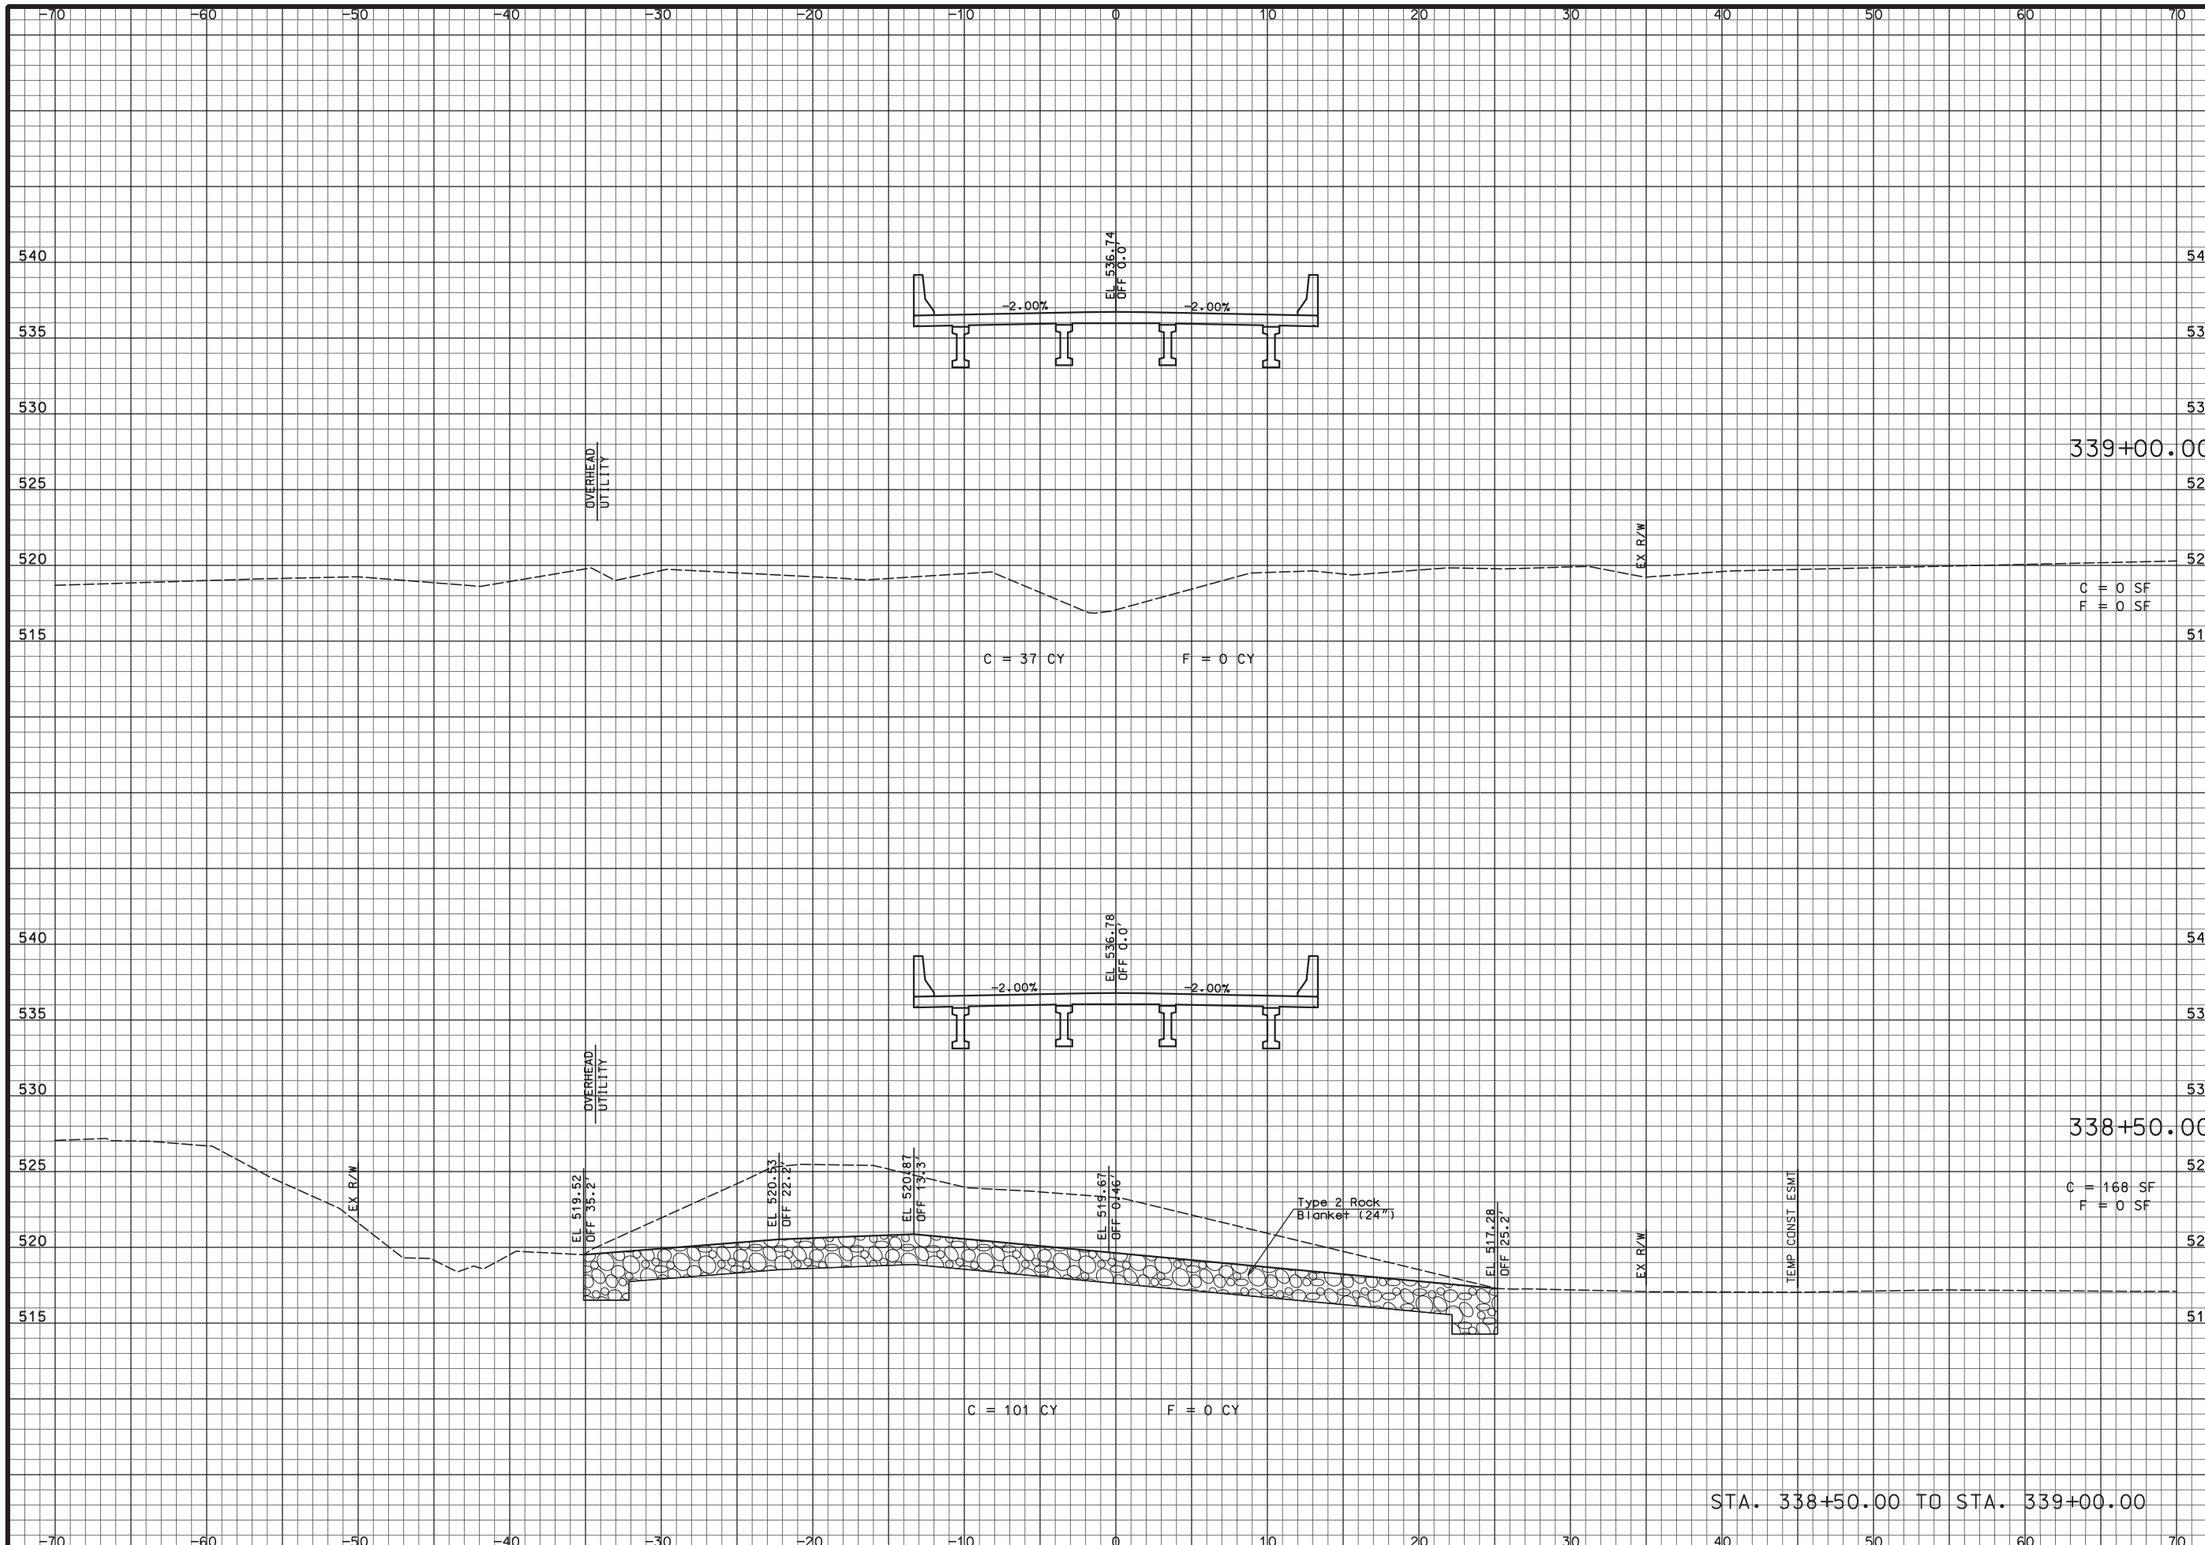

STATE OF MISSOURI
KEITH LAWRENCE WETTER
NUMBER E-25019
REGISTERED PROFESSIONAL ENGINEER

THIS SHEET HAS BEEN SIGNED, SEALED AND DATED ELECTRONICALLY

DATE PREPARED	7/2/2020
ROUTE	J
STATE	MO
DISTRICT	CD
SHEET NO.	4
COUNTY	GASCONADE
JOB NO.	J5S3176
CONTRACT ID.	
PROJECT NO.	
BRIDGE NO.	

DATE	DESCRIPTION

MISSOURI HIGHWAYS AND TRANSPORTATION COMMISSION

105 WEST CAPITOL
JEFFERSON CITY, MO 65102
1-888-ASK-MODOT (1-888-275-6636)

LOCHNER
16105 W. 113th Street | Suite 107 | Lenexa, KS 66219
Certificate of Authority #F00727076

REV.

X04_XS_04_J5S3176_I5.dgn 12:29:01 PM 7/2/2020

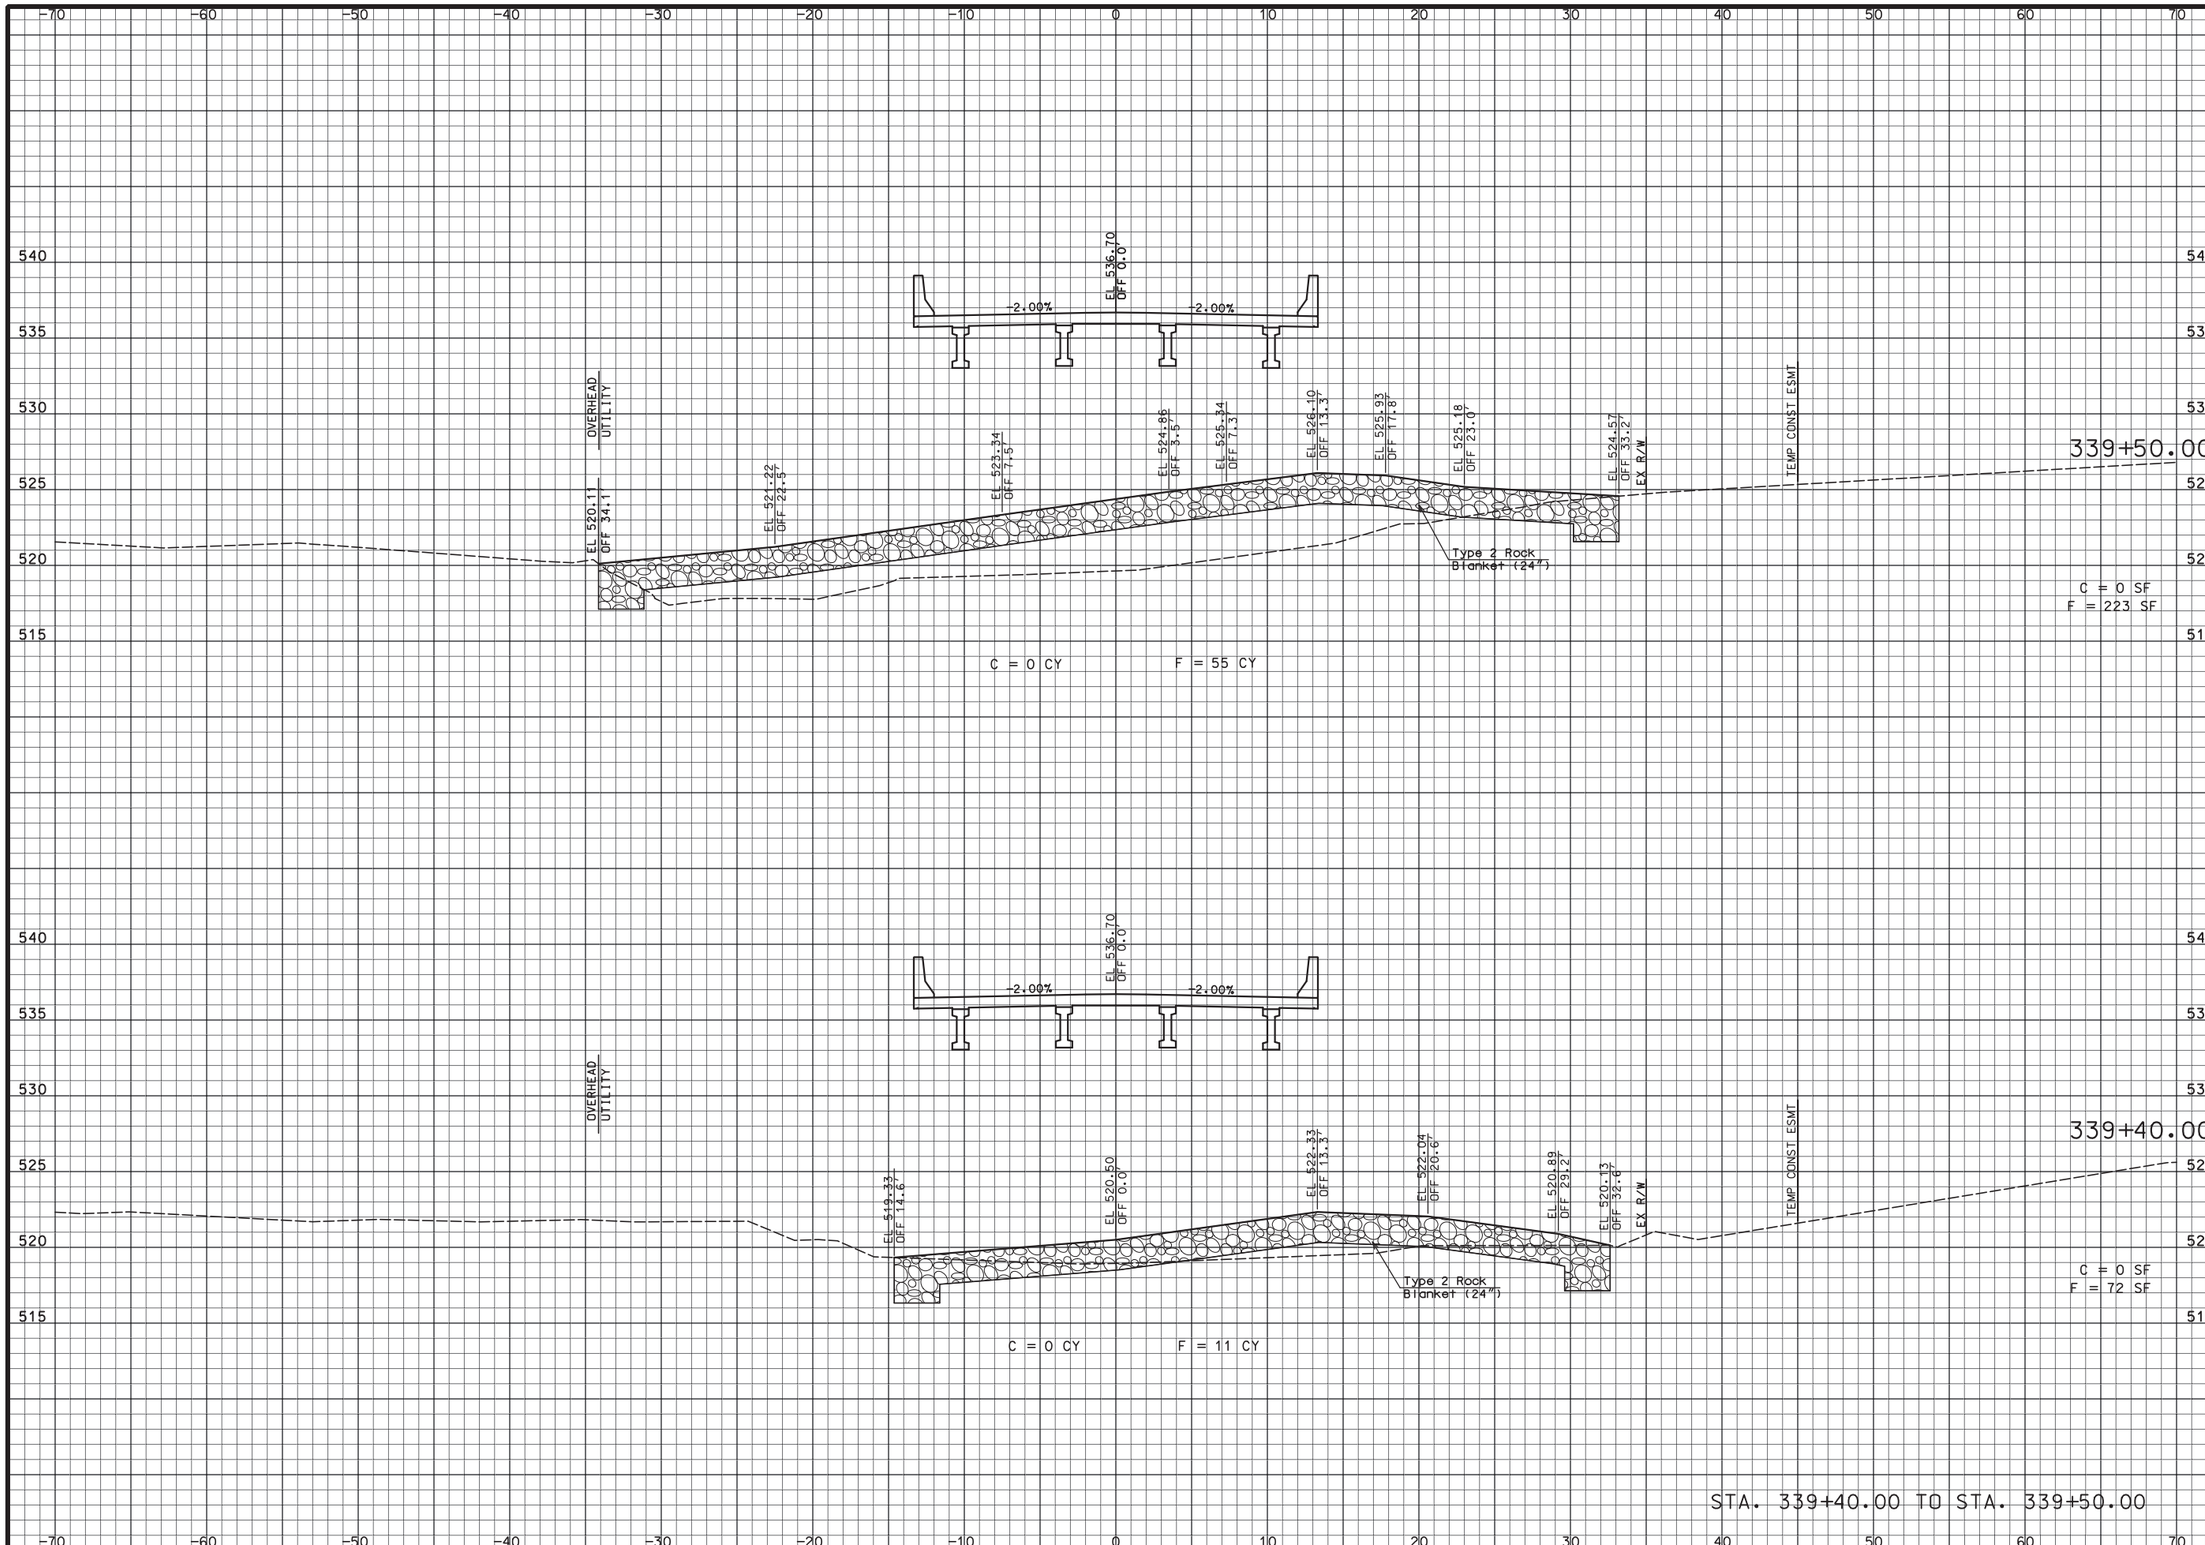

STATE OF MISSOURI
KEITH LAWRENCE WETTER
NUMBER E-25019
REGISTERED PROFESSIONAL ENGINEER

THIS SHEET HAS BEEN SIGNED, SEALED AND DATED ELECTRONICALLY

DATE PREPARED	
7/2/2020	
ROUTE	STATE
J	MO
DISTRICT	SHEET NO.
CD	5
COUNTY	
GASCONADE	
JOB NO.	
J5S3176	
CONTRACT ID.	
PROJECT NO.	
BRIDGE NO.	

DESCRIPTION	DATE

MISSOURI HIGHWAYS AND TRANSPORTATION COMMISSION
105 WEST CAPITOL
JEFFERSON CITY, MO 65102
1-888-ASK-MODOT (1-888-275-6636)

LOCHNER
16105 W. 113th Street | Suite 107 | Lenexa, KS 66219
Certificate of Authority #F00727076

REV.

X05_XS_05_J5S3176_I5.dgn 12:29:24 PM 7/2/2020

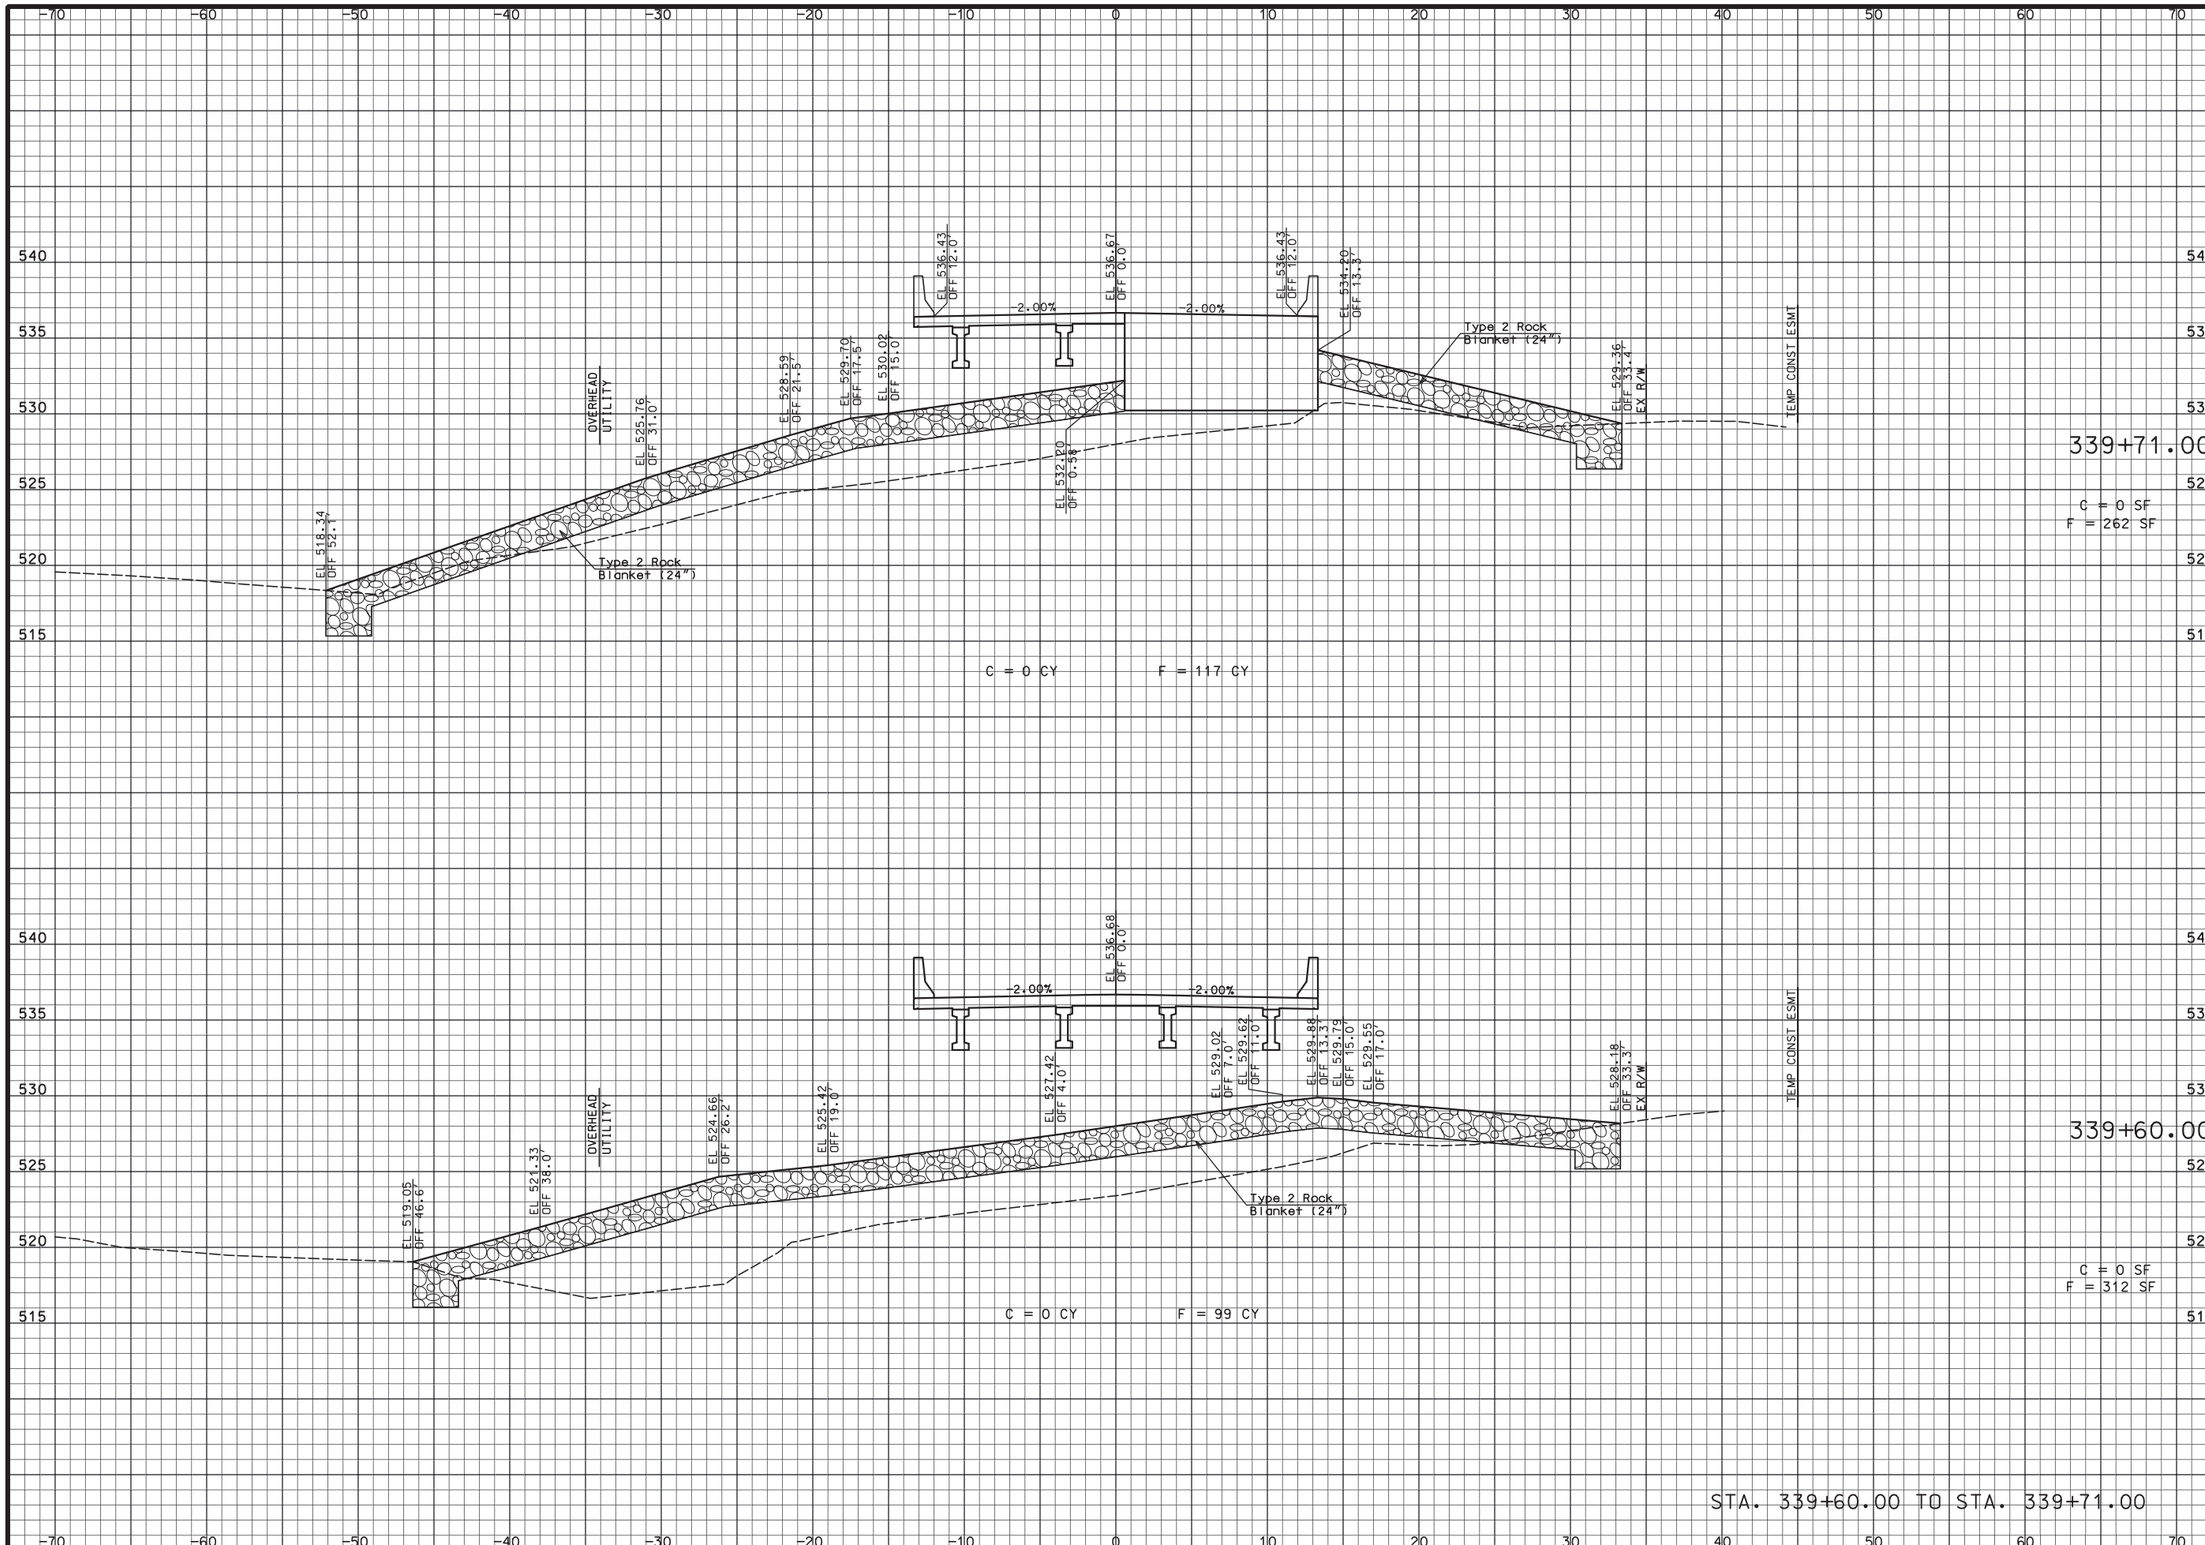

STATE OF MISSOURI
KEITH LAWRENCE WETTER
NUMBER E-25019
REGISTERED PROFESSIONAL ENGINEER

THIS SHEET HAS BEEN SIGNED, SEALED AND DATED ELECTRONICALLY

DATE PREPARED	
7/2/2020	
ROUTE	STATE
J	MO
DISTRICT	SHEET NO.
CD	6
COUNTY	
GASCONADE	
JOB NO.	
J5S3176	
CONTRACT ID.	
PROJECT NO.	
BRIDGE NO.	

DESCRIPTION

DATE

MISSOURI HIGHWAYS AND TRANSPORTATION COMMISSION

105 WEST CAPITOL
JEFFERSON CITY, MO 65102
1-888-ASK-MODOT (1-888-275-6636)

LOCHNER
16105 W. 113th Street | Suite 107 | Lenexa, KS 66219
Certificate of Authority #F00727076

REV.

X06_XS_06_J5S3176_I5.dgn 12:29:50 PM 7/2/2020

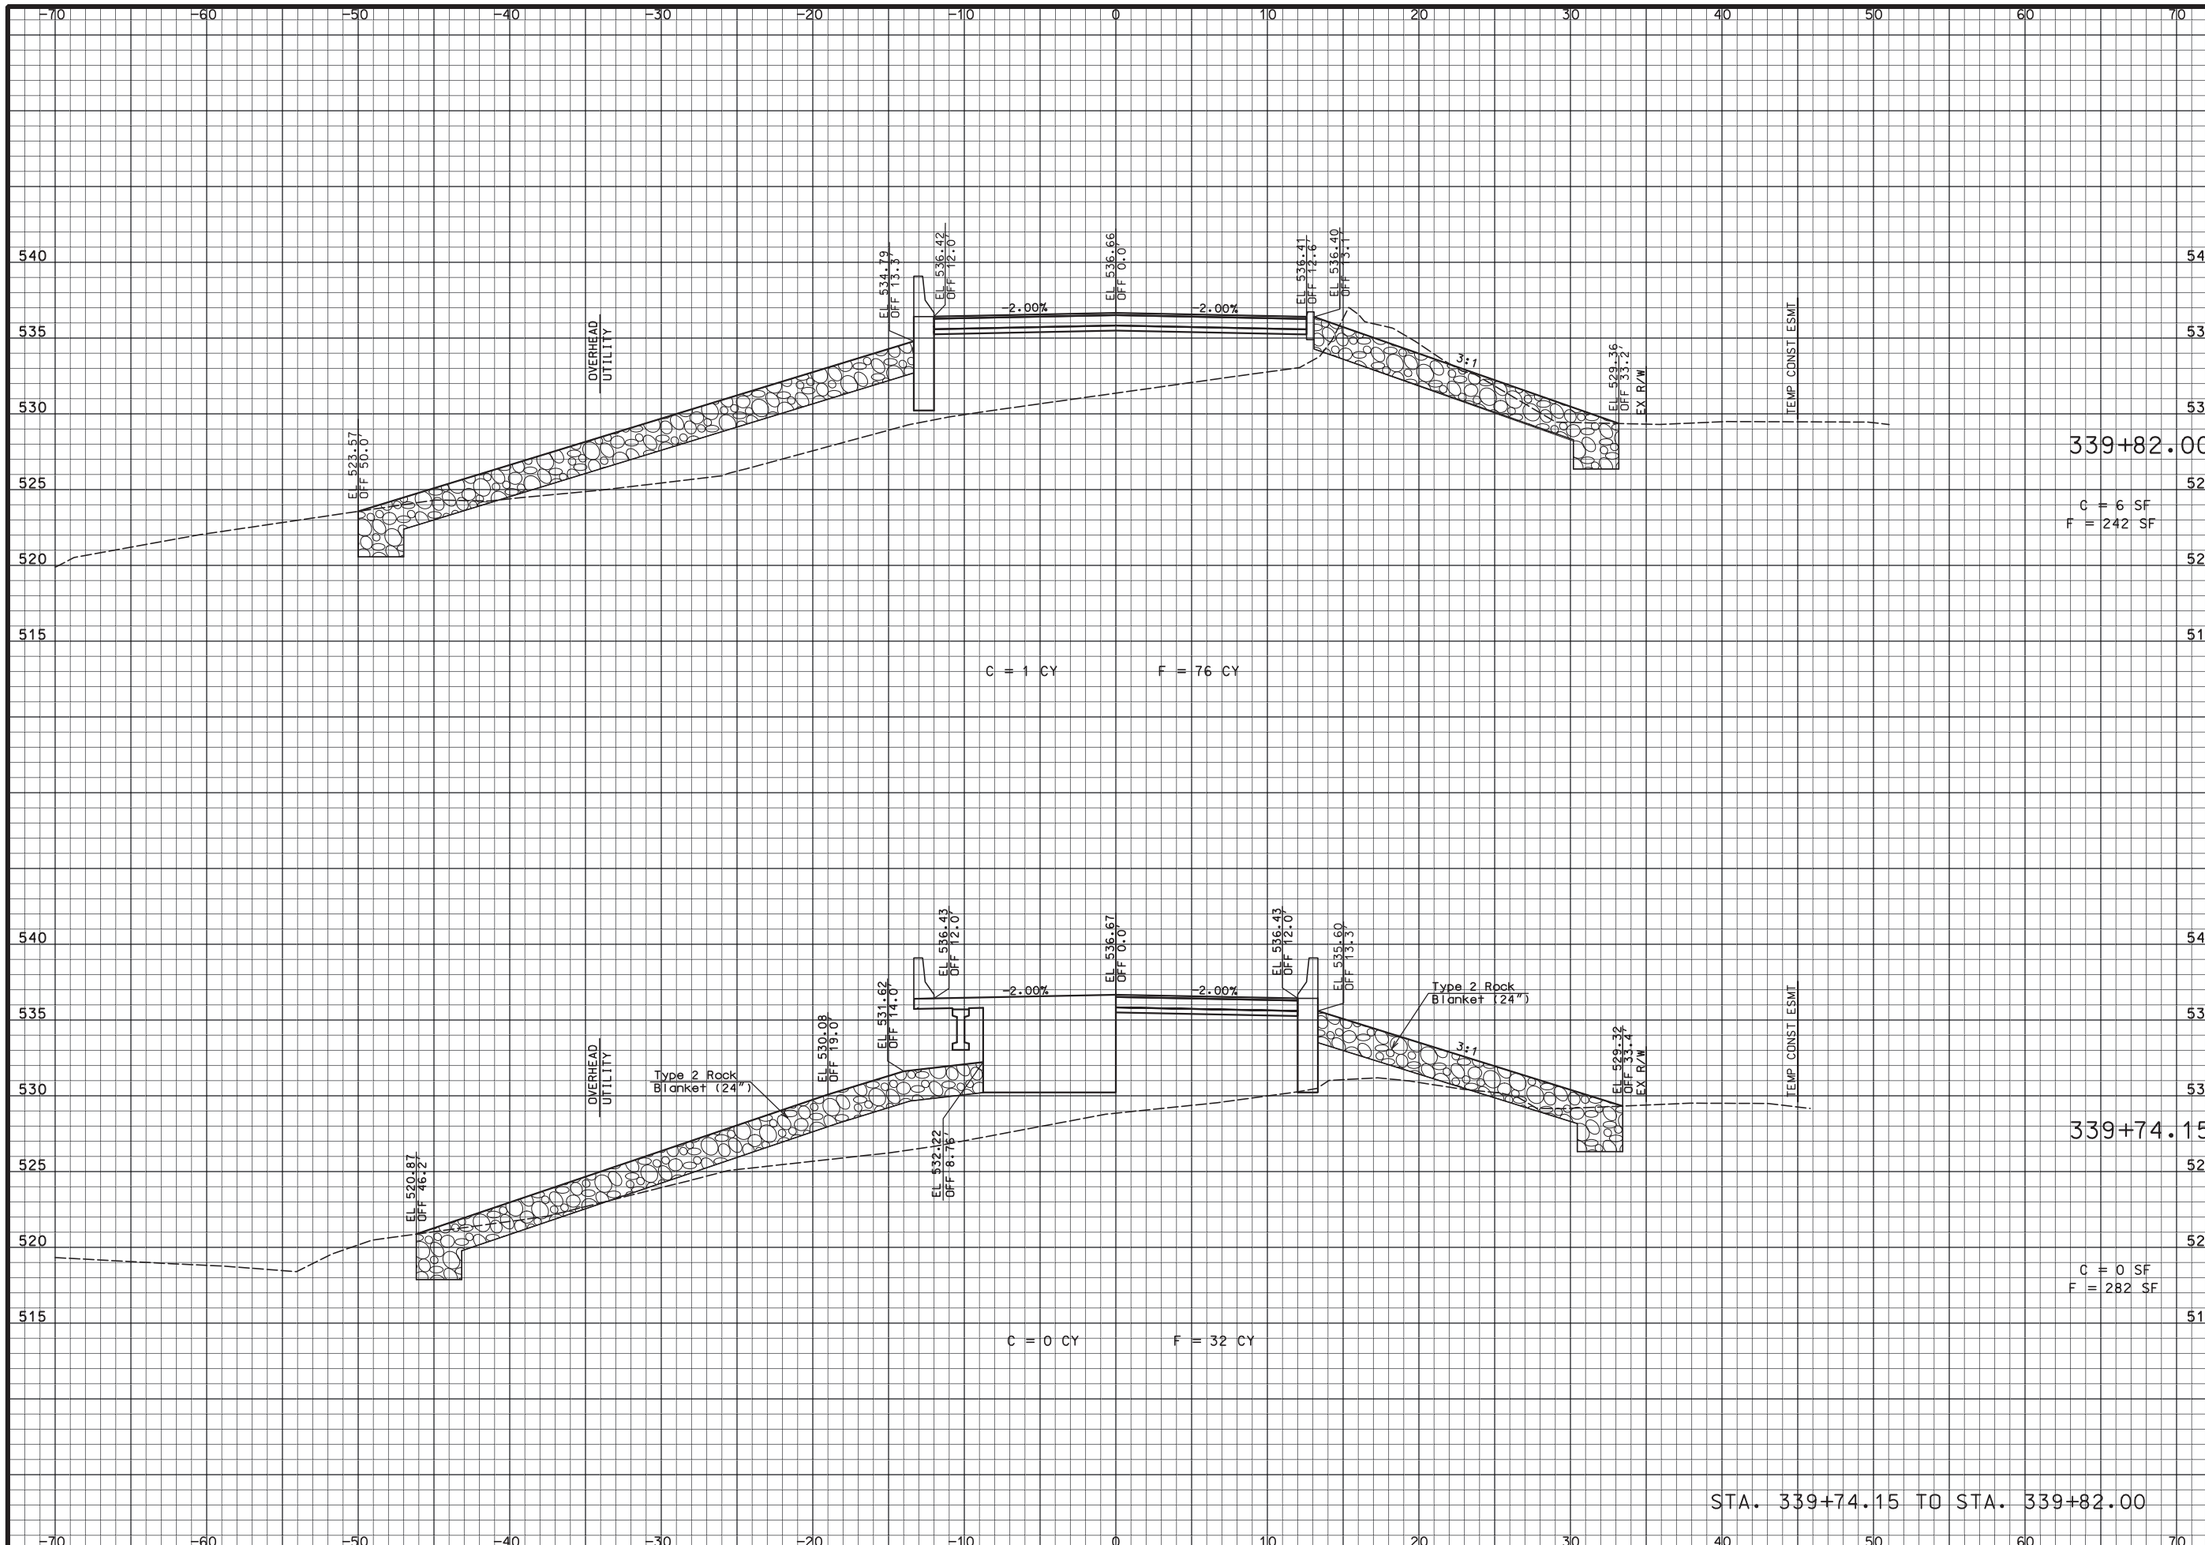

STATE OF MISSOURI
KEITH LAWRENCE WETTER
NUMBER E-25019
REGISTERED PROFESSIONAL ENGINEER

THIS SHEET HAS BEEN SIGNED, SEALED AND DATED ELECTRONICALLY

DATE PREPARED	7/2/2020
ROUTE	J
STATE	MO
DISTRICT	CD
SHEET NO.	7
COUNTY	GASCONADE
JOB NO.	J5S3176
CONTRACT ID.	
PROJECT NO.	
BRIDGE NO.	

DATE	DESCRIPTION

MISSOURI HIGHWAYS AND TRANSPORTATION COMMISSION
105 WEST CAPITOL
JEFFERSON CITY, MO 65102
1-888-ASK-MODOT (1-888-275-6636)

LOCHNER
16105 W. 113th Street | Suite 107 | Lenexa, KS 66219
Certificate of Authority #F00727076

REV.

X07_XS_07_J5S3176_I5.dgn 12:30:20 PM 7/2/2020

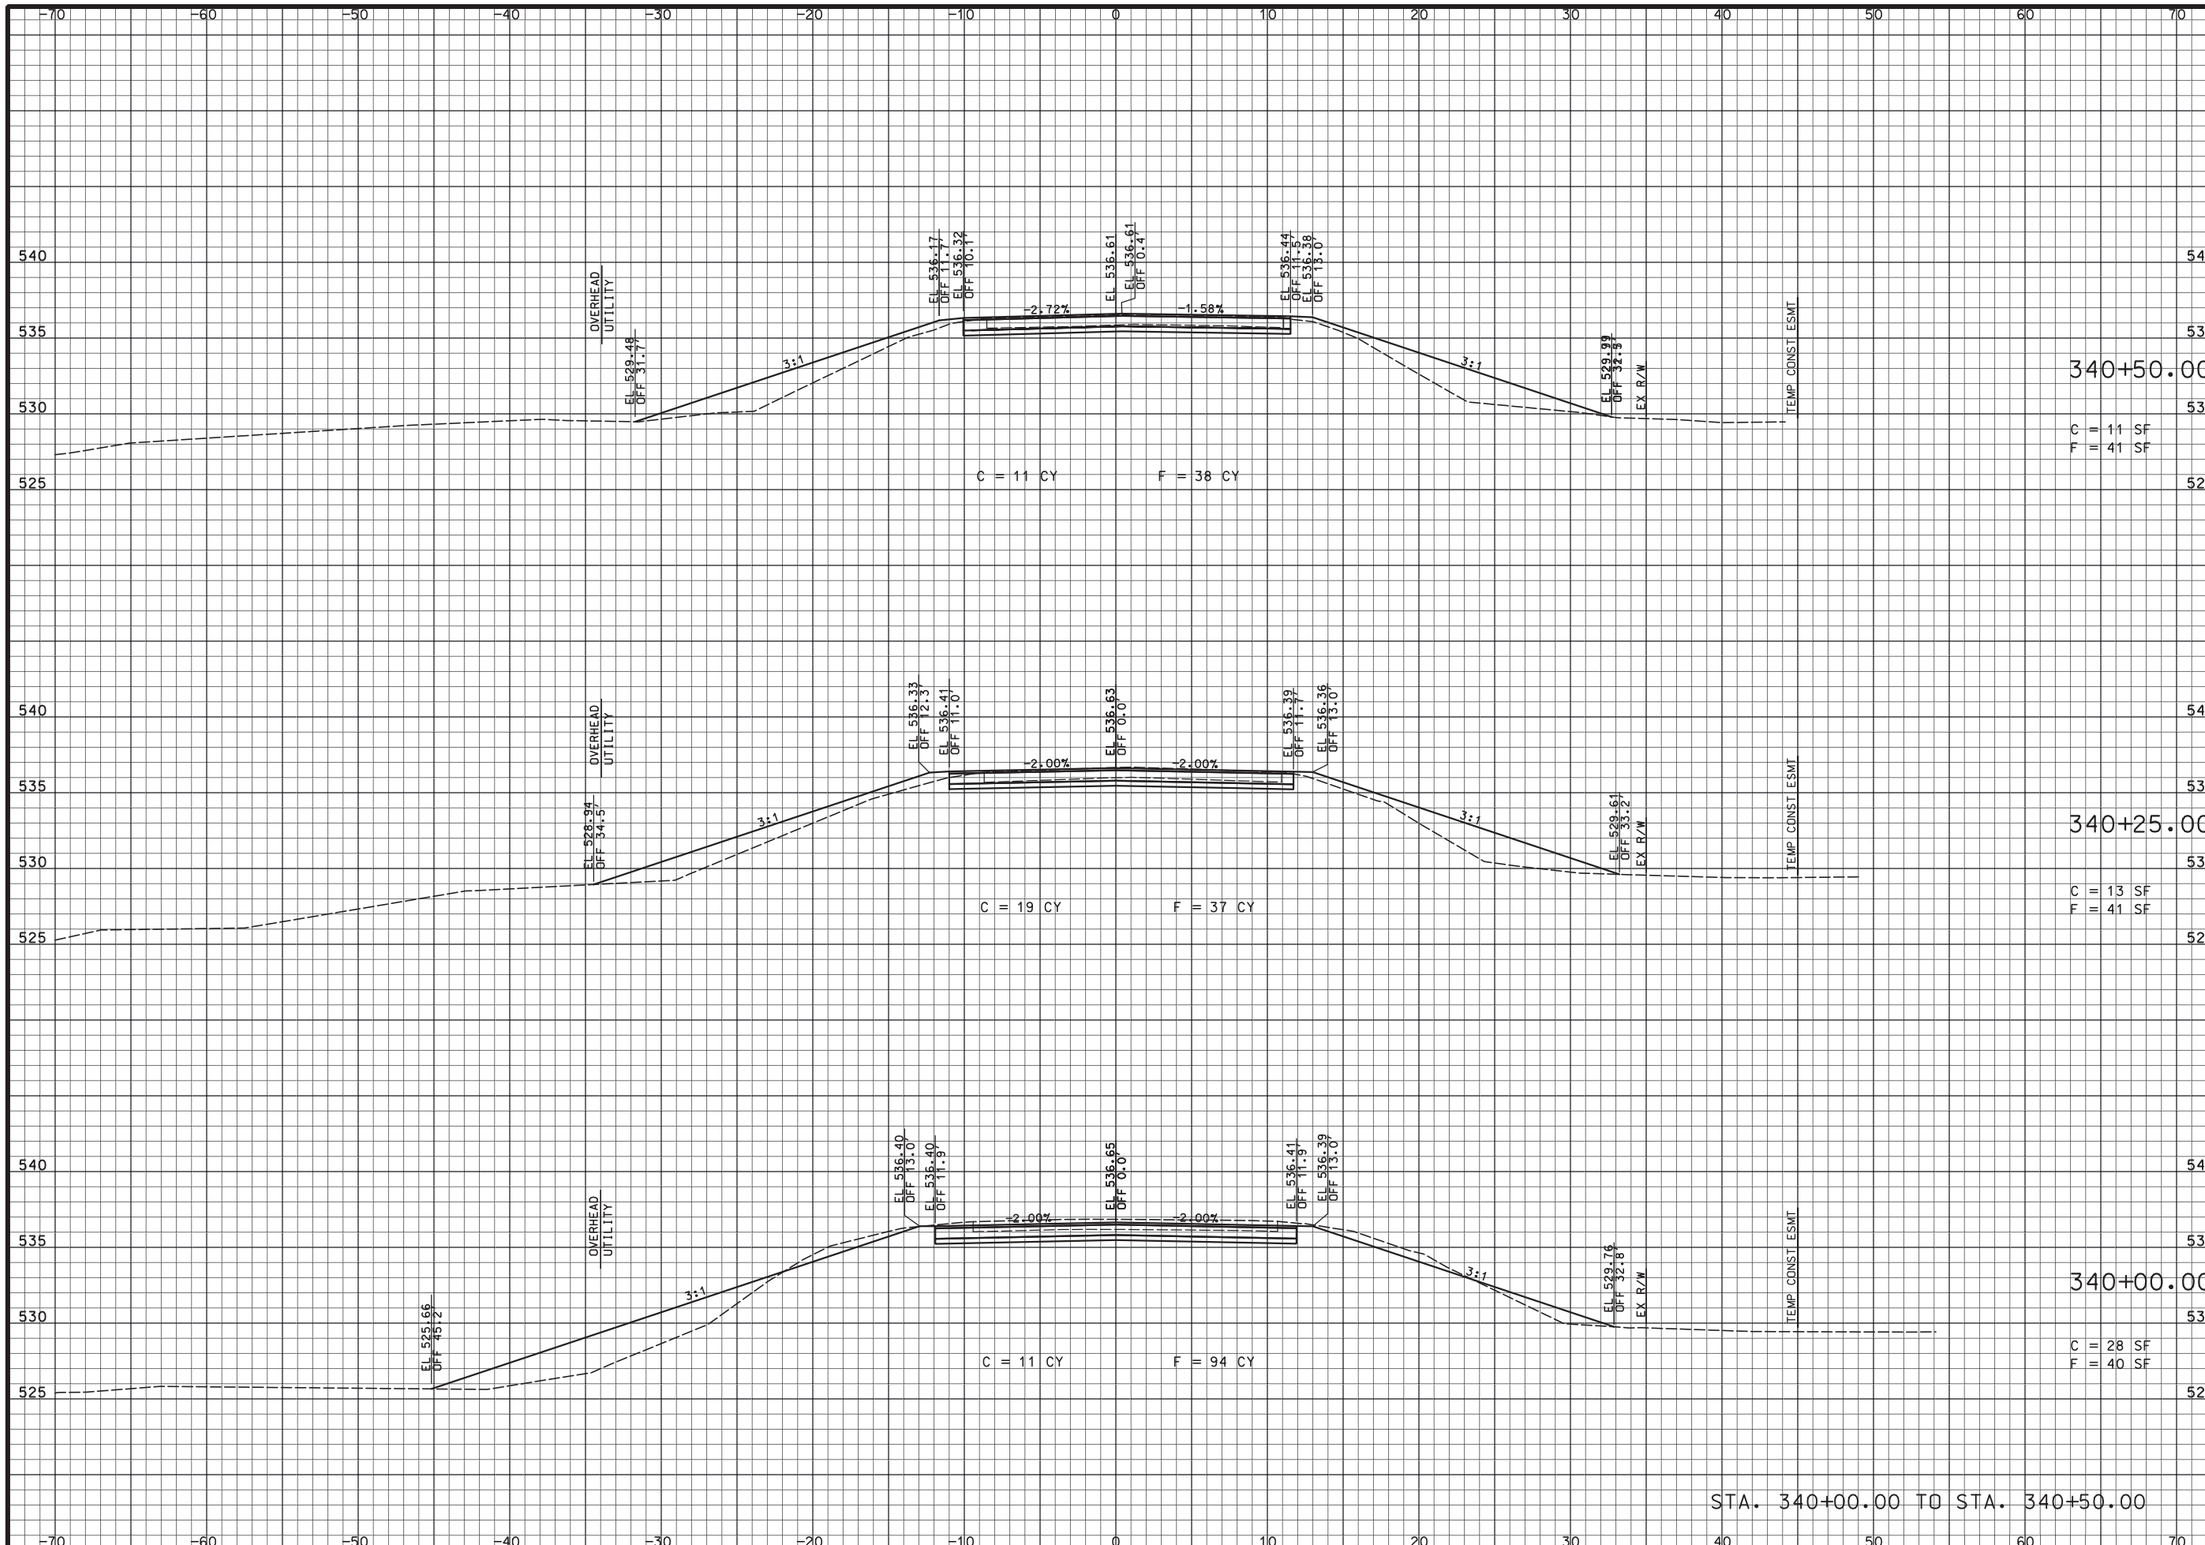

STATE OF MISSOURI
KEITH LAWRENCE WETTER
NUMBER E-25019
REGISTERED PROFESSIONAL ENGINEER

THIS SHEET HAS BEEN SIGNED, SEALED AND DATED ELECTRONICALLY

DATE PREPARED	
7/2/2020	
ROUTE	STATE
J	MO
DISTRICT	SHEET NO.
CD	8
COUNTY	
GASCONADE	
JOB NO.	
J5S3176	
CONTRACT ID.	
PROJECT NO.	
BRIDGE NO.	

DATE	DESCRIPTION

MISSOURI HIGHWAYS AND TRANSPORTATION COMMISSION
105 WEST CAPITOL
JEFFERSON CITY, MO 65102
1-888-ASK-MODOT (1-888-275-6636)

LOCHNER
16105 W. 113th Street | Suite 107 | Lenexa, KS 66219
Certificate of Authority #F00727076

REV.

X08_XS_08_J5S3176_I5.dgn 12:30:46 PM 7/2/2020

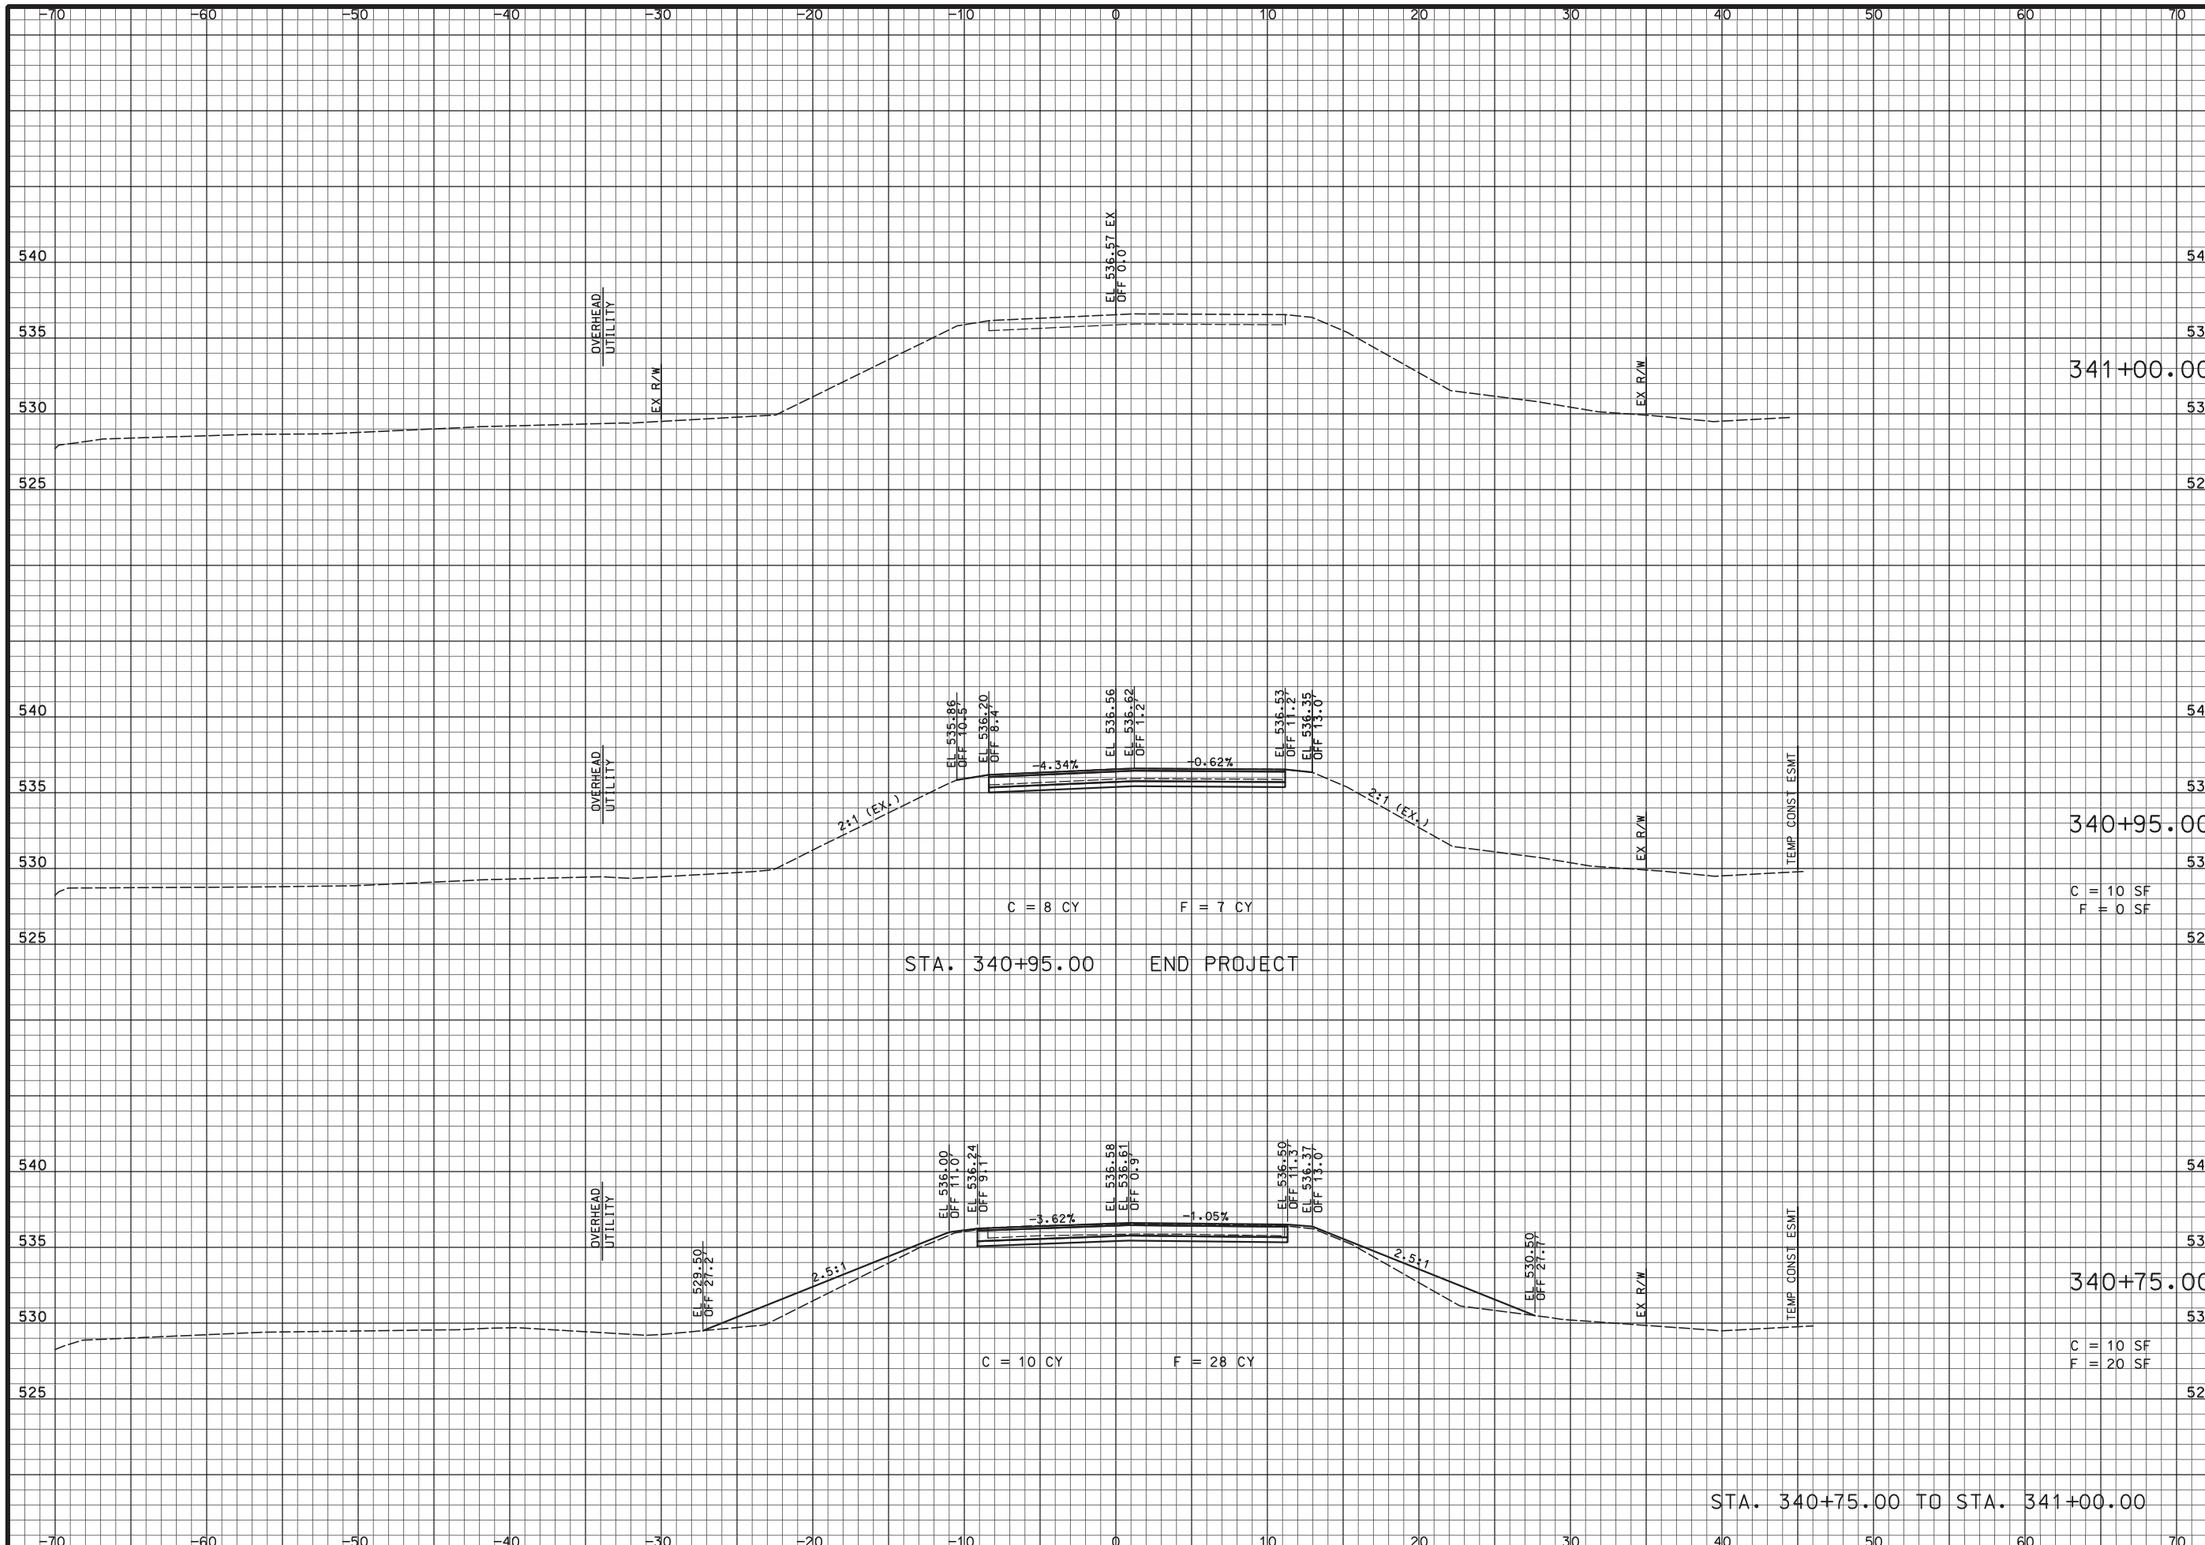

STATE OF MISSOURI
KEITH LAWRENCE WETTER
NUMBER E-25019
REGISTERED PROFESSIONAL ENGINEER

THIS SHEET HAS BEEN SIGNED, SEALED AND DATED ELECTRONICALLY

DATE PREPARED	
7/2/2020	
ROUTE	STATE
J	MO
DISTRICT	SHEET NO.
CD	9
COUNTY	
GASCONADE	
JOB NO.	
J5S3176	
CONTRACT ID.	
PROJECT NO.	
BRIDGE NO.	

DESCRIPTION	DATE

MISSOURI HIGHWAYS AND TRANSPORTATION COMMISSION
105 WEST CAPITOL
JEFFERSON CITY, MO 65102
1-888-ASK-MODOT (1-888-275-6636)

LOCHNER
16105 W. 113th Street | Suite 107 | Lenexa, KS 66219
Certificate of Authority #F00727076

REV.

X09_XS_09_J5S3176_I5.dgn 12:31:19 PM 7/2/2020