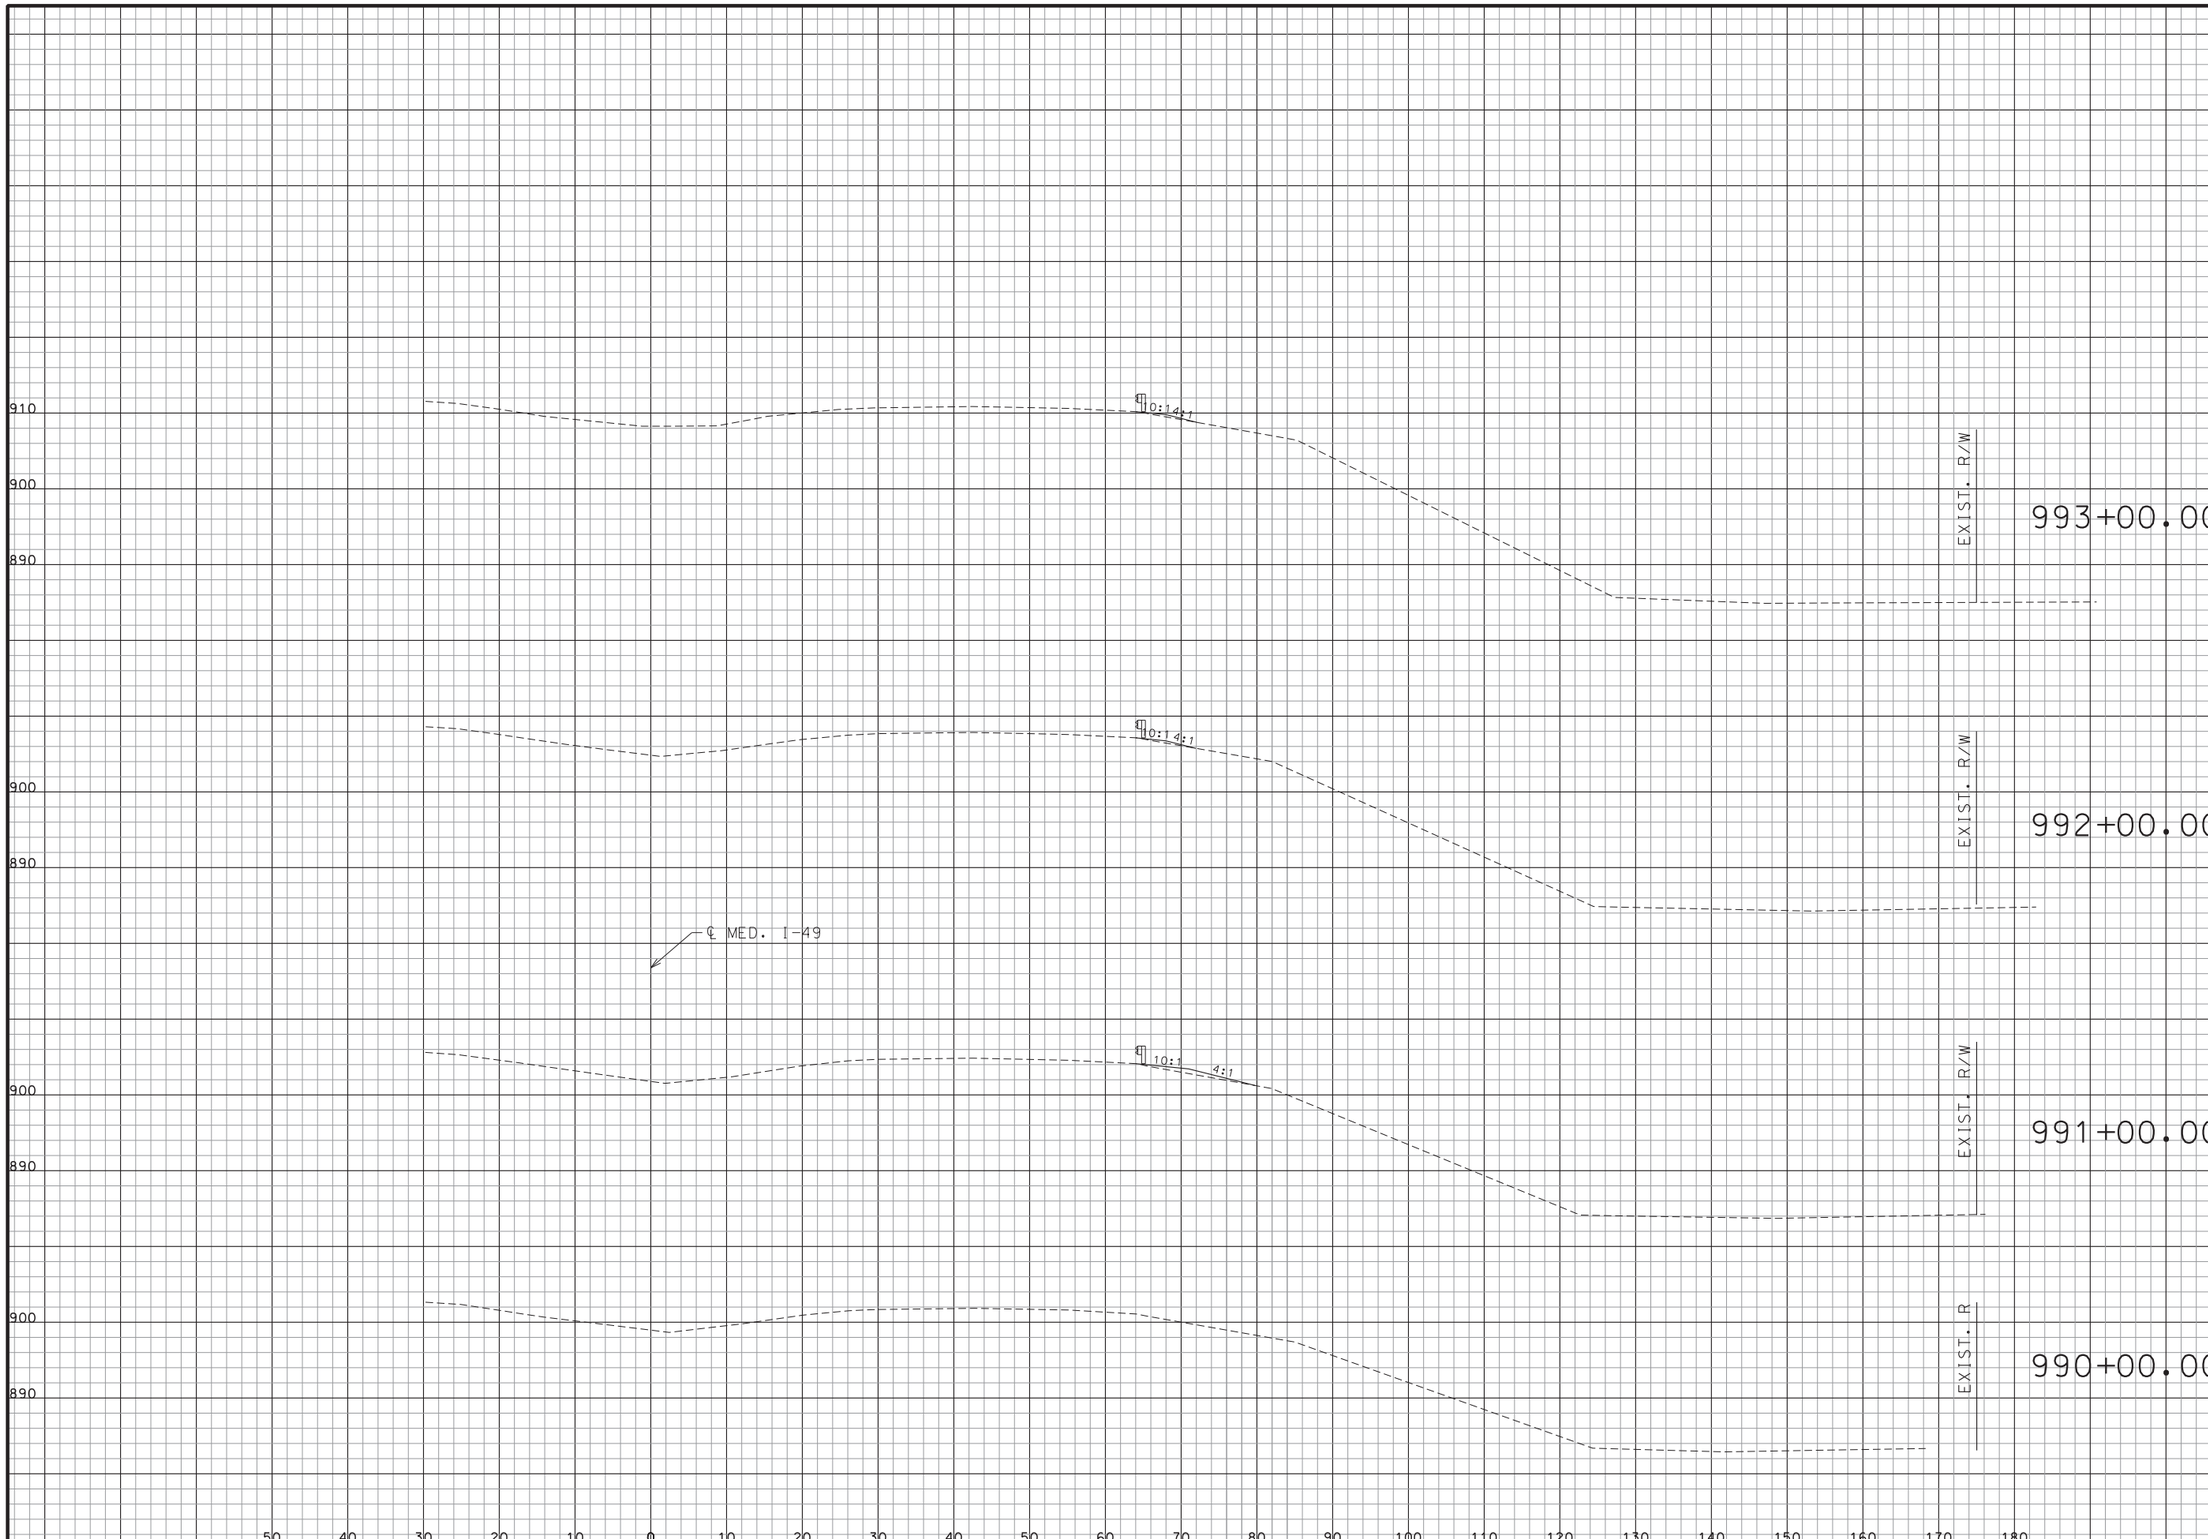

STATE OF MISSOURI
EARL HARRISON, JR.
NUMBER
E-2003019813
REGISTERED PROFESSIONAL ENGINEER

THIS SHEET HAS BEEN SIGNED, SEALED AND DATED ELECTRONICALLY.

DATE PREPARED	8/3/2020
ROUTE	I-49
STATE	MO
DISTRICT	SW
SHEET NO.	1
COUNTY	VERNON
JOB NO.	J7I3363
CONTRACT ID.	
PROJECT NO.	
BRIDGE NO.	

DESCRIPTION	DATE

MISSOURI HIGHWAYS AND TRANSPORTATION COMMISSION

105 WEST CAPITOL
JEFFERSON CITY, MO 65102
1-888-ASK-MODOT (1-888-275-6636)

Hg Consult Inc engineers planners

Hg CONSULT, INC.
PRO. ENGINEER 2010005873

EARL HARRISON, JR.
PROFESSIONAL
ENGINEER
E-2003019813

REV.

G:\My Drive\Hg Projects\2018\18.077 Vernon County Bridge (HW LOCHNER)\Civil\Sheet_Files\XSections\XSsheet_J7I3363.dgn 2:36:38 PM 8/3/2020

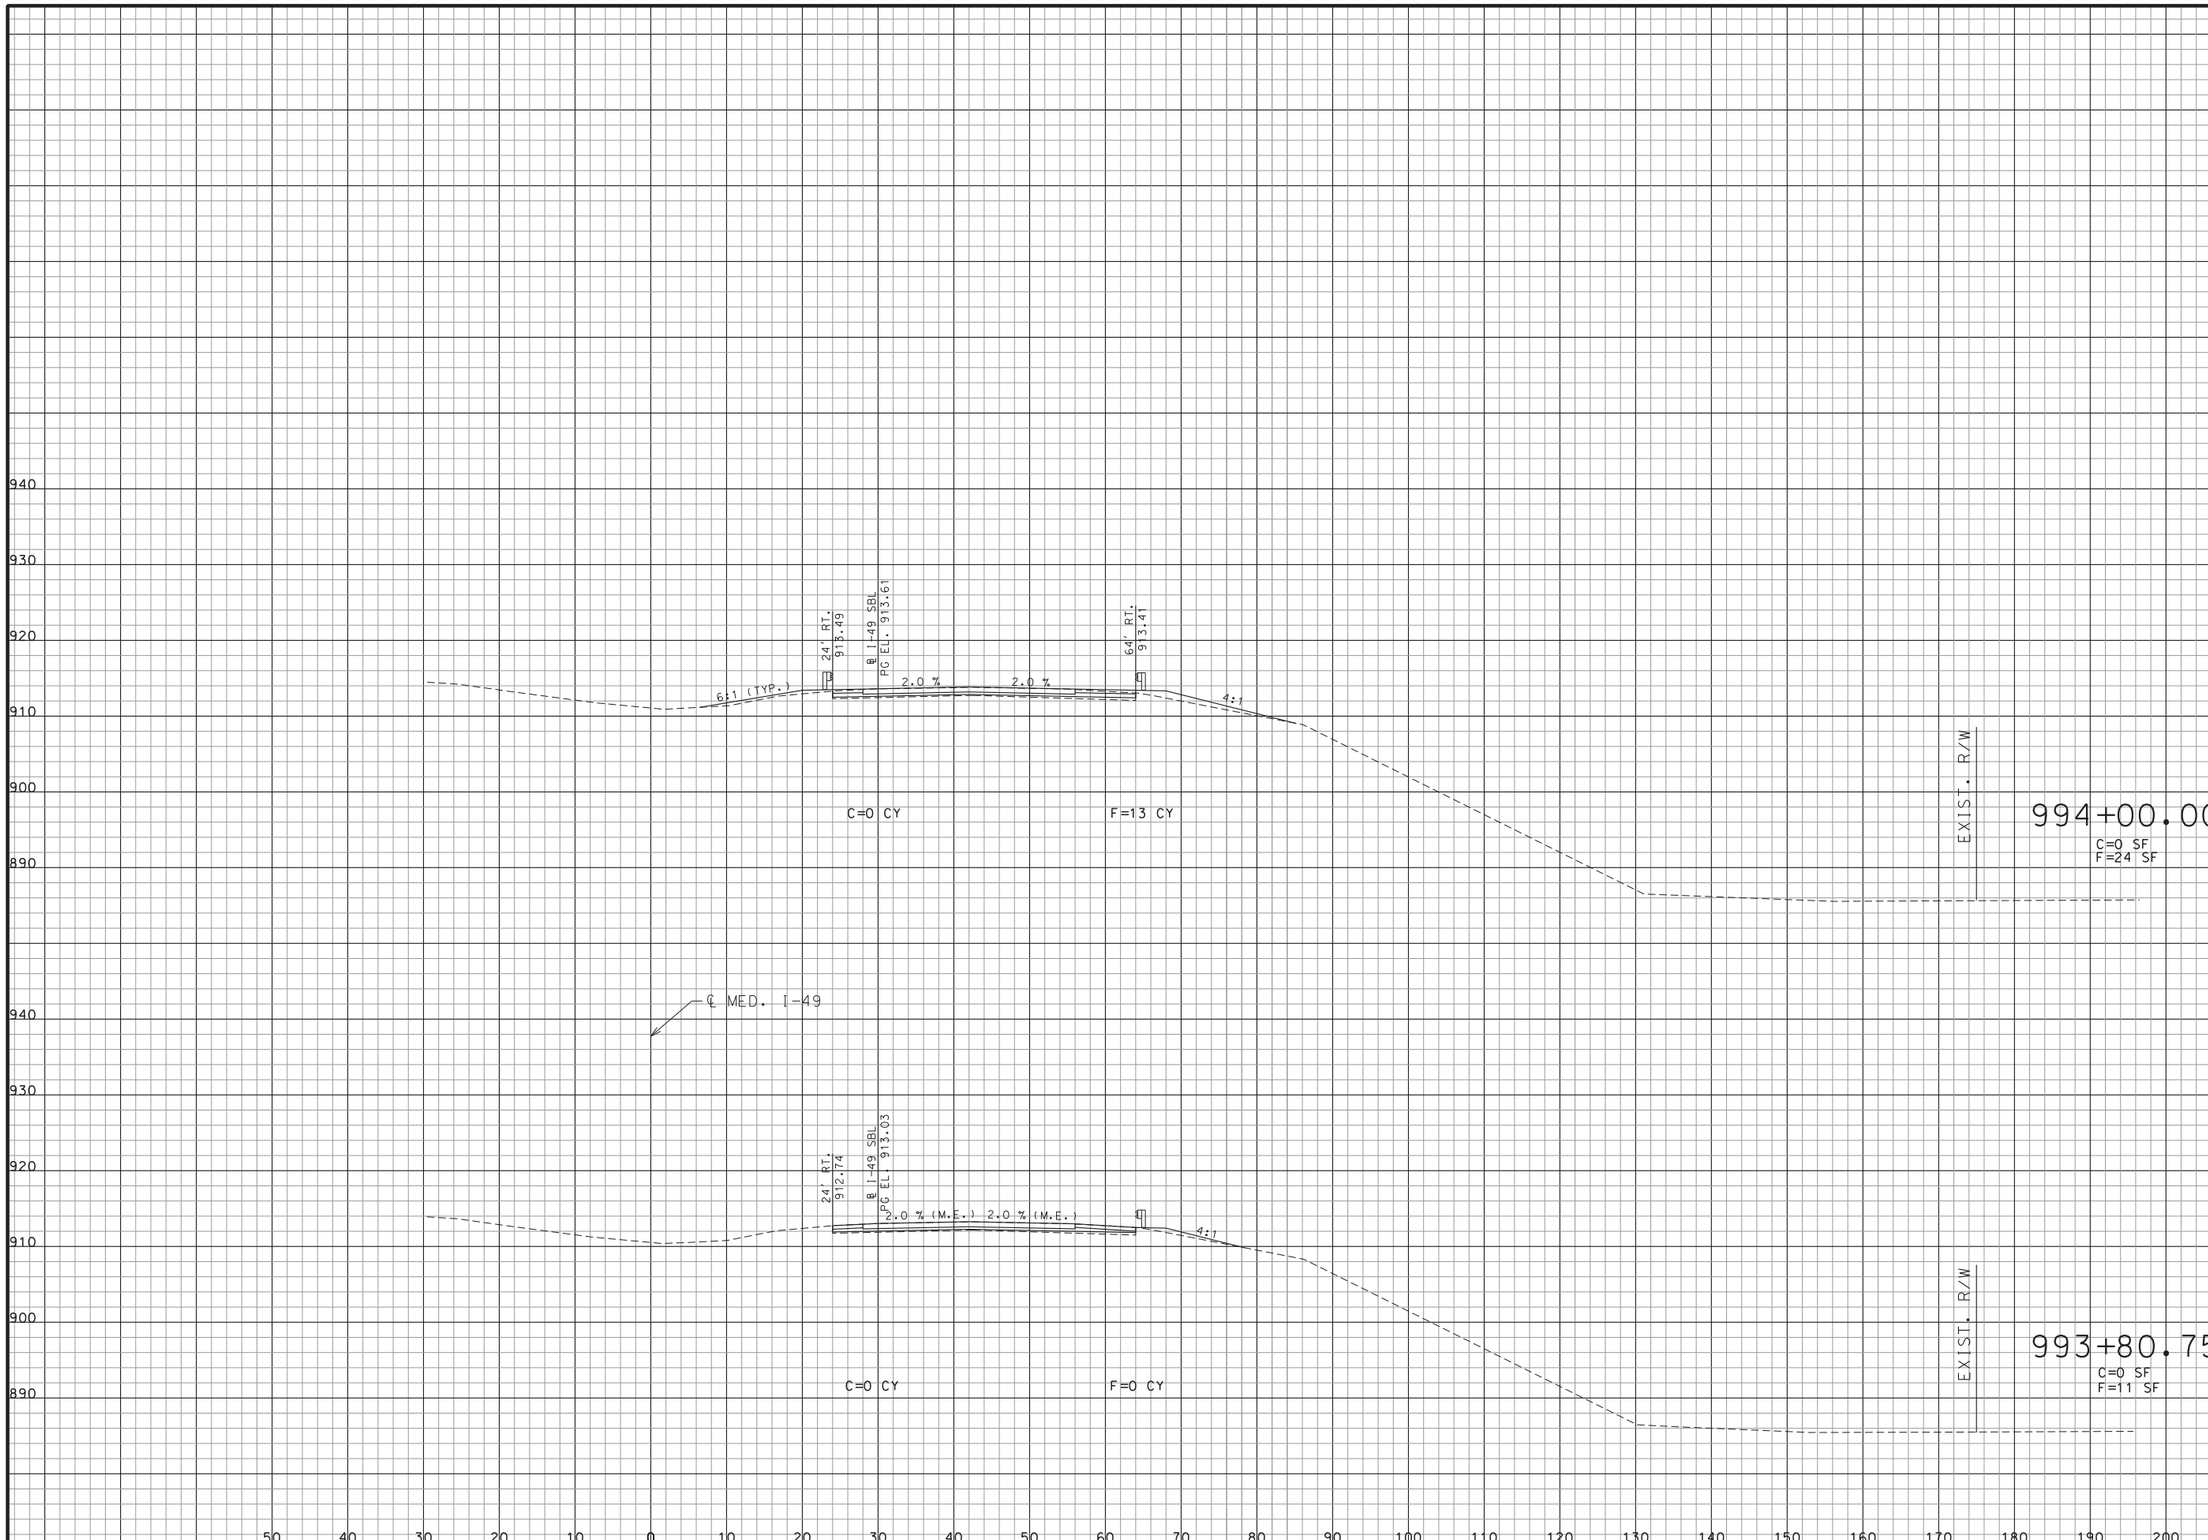

STATE OF MISSOURI
EARL HARRISON, JR.
NUMBER
E-2003019813
REGISTERED PROFESSIONAL ENGINEER

THIS SHEET HAS BEEN SIGNED, SEALED AND DATED ELECTRONICALLY.

DATE PREPARED	
8/3/2020	
ROUTE	STATE
I-49	MO
DISTRICT	SHEET NO.
SW	2
COUNTY	
VERNON	
JOB NO.	
J7I3363	
CONTRACT ID.	
PROJECT NO.	
BRIDGE NO.	

DESCRIPTION	DATE

MISSOURI HIGHWAYS AND TRANSPORTATION COMMISSION

105 WEST CAPITOL
JEFFERSON CITY, MO 65102
1-888-ASK-MODOT (1-888-275-6636)

Hg Consult Inc engineers planners

Hg CONSULT, INC.
PRO. ENGINEER 2010005873

EARL HARRISON, JR.
PROFESSIONAL ENGINEER
E-2003019813

REV.

G:\My Drive\Hg Projects\2018\18.077 Vernon County Bridge (HW LOCHNER)\Civil\Sheet_Files\XSections\XSsheet_J7I3363.dgn 2:36:39 PM 8/3/2020

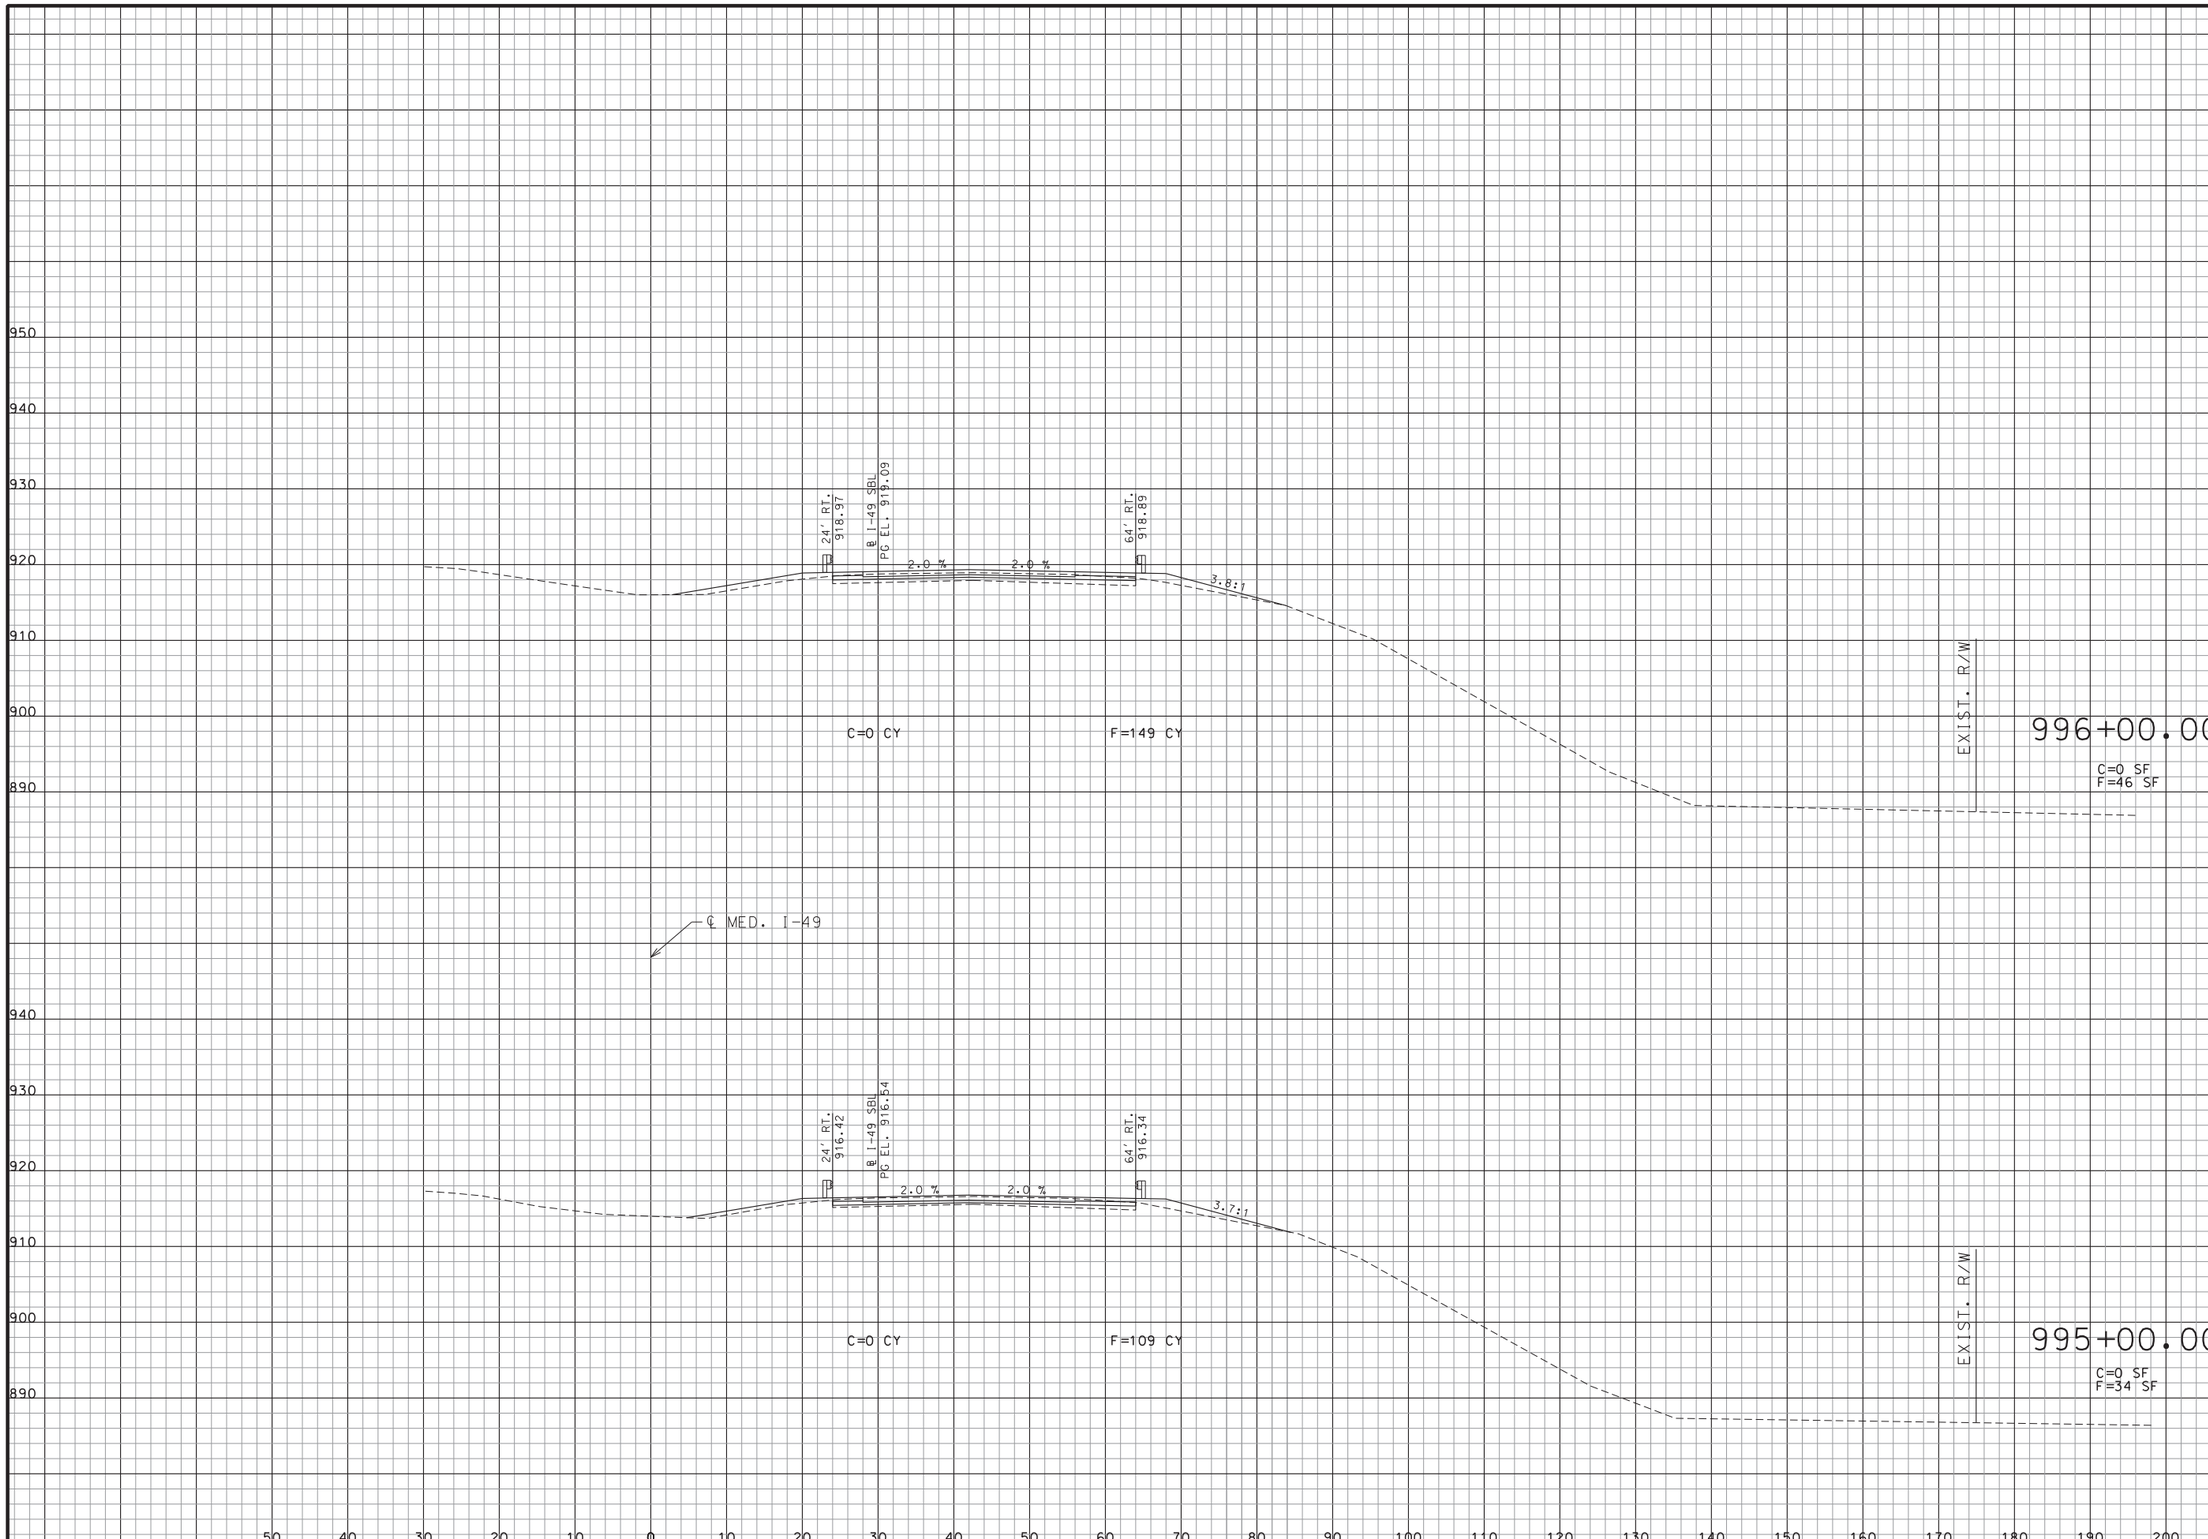

STATE OF MISSOURI
EARL HARRISON, JR.
NUMBER
E-2003019813
REGISTERED PROFESSIONAL ENGINEER

THIS SHEET HAS BEEN SIGNED, SEALED AND DATED ELECTRONICALLY.

DATE PREPARED	8/3/2020
ROUTE	I-49
STATE	MO
DISTRICT	SW
SHEET NO.	3
COUNTY	VERNON
JOB NO.	J7I3363
CONTRACT ID.	
PROJECT NO.	
BRIDGE NO.	

DATE	DESCRIPTION

MISSOURI HIGHWAYS AND TRANSPORTATION COMMISSION

105 WEST CAPITOL
JEFFERSON CITY, MO 65102
1-888-ASK-MODOT (1-888-275-6636)

Hg Consult Inc engineers planners

Hg CONSULT, INC.
PRO. ENGINEER 2010005873

EARL HARRISON, JR.
PROFESSIONAL ENGINEER
E-2003019813

REV.

G:\My Drive\Hg Projects\2018\18.077 Vernon County Bridge (HW LOCHNER)\Civil\Sheet_Files\XSections\XSsheet_J7I3363.dgn 2:36:40 PM 8/3/2020

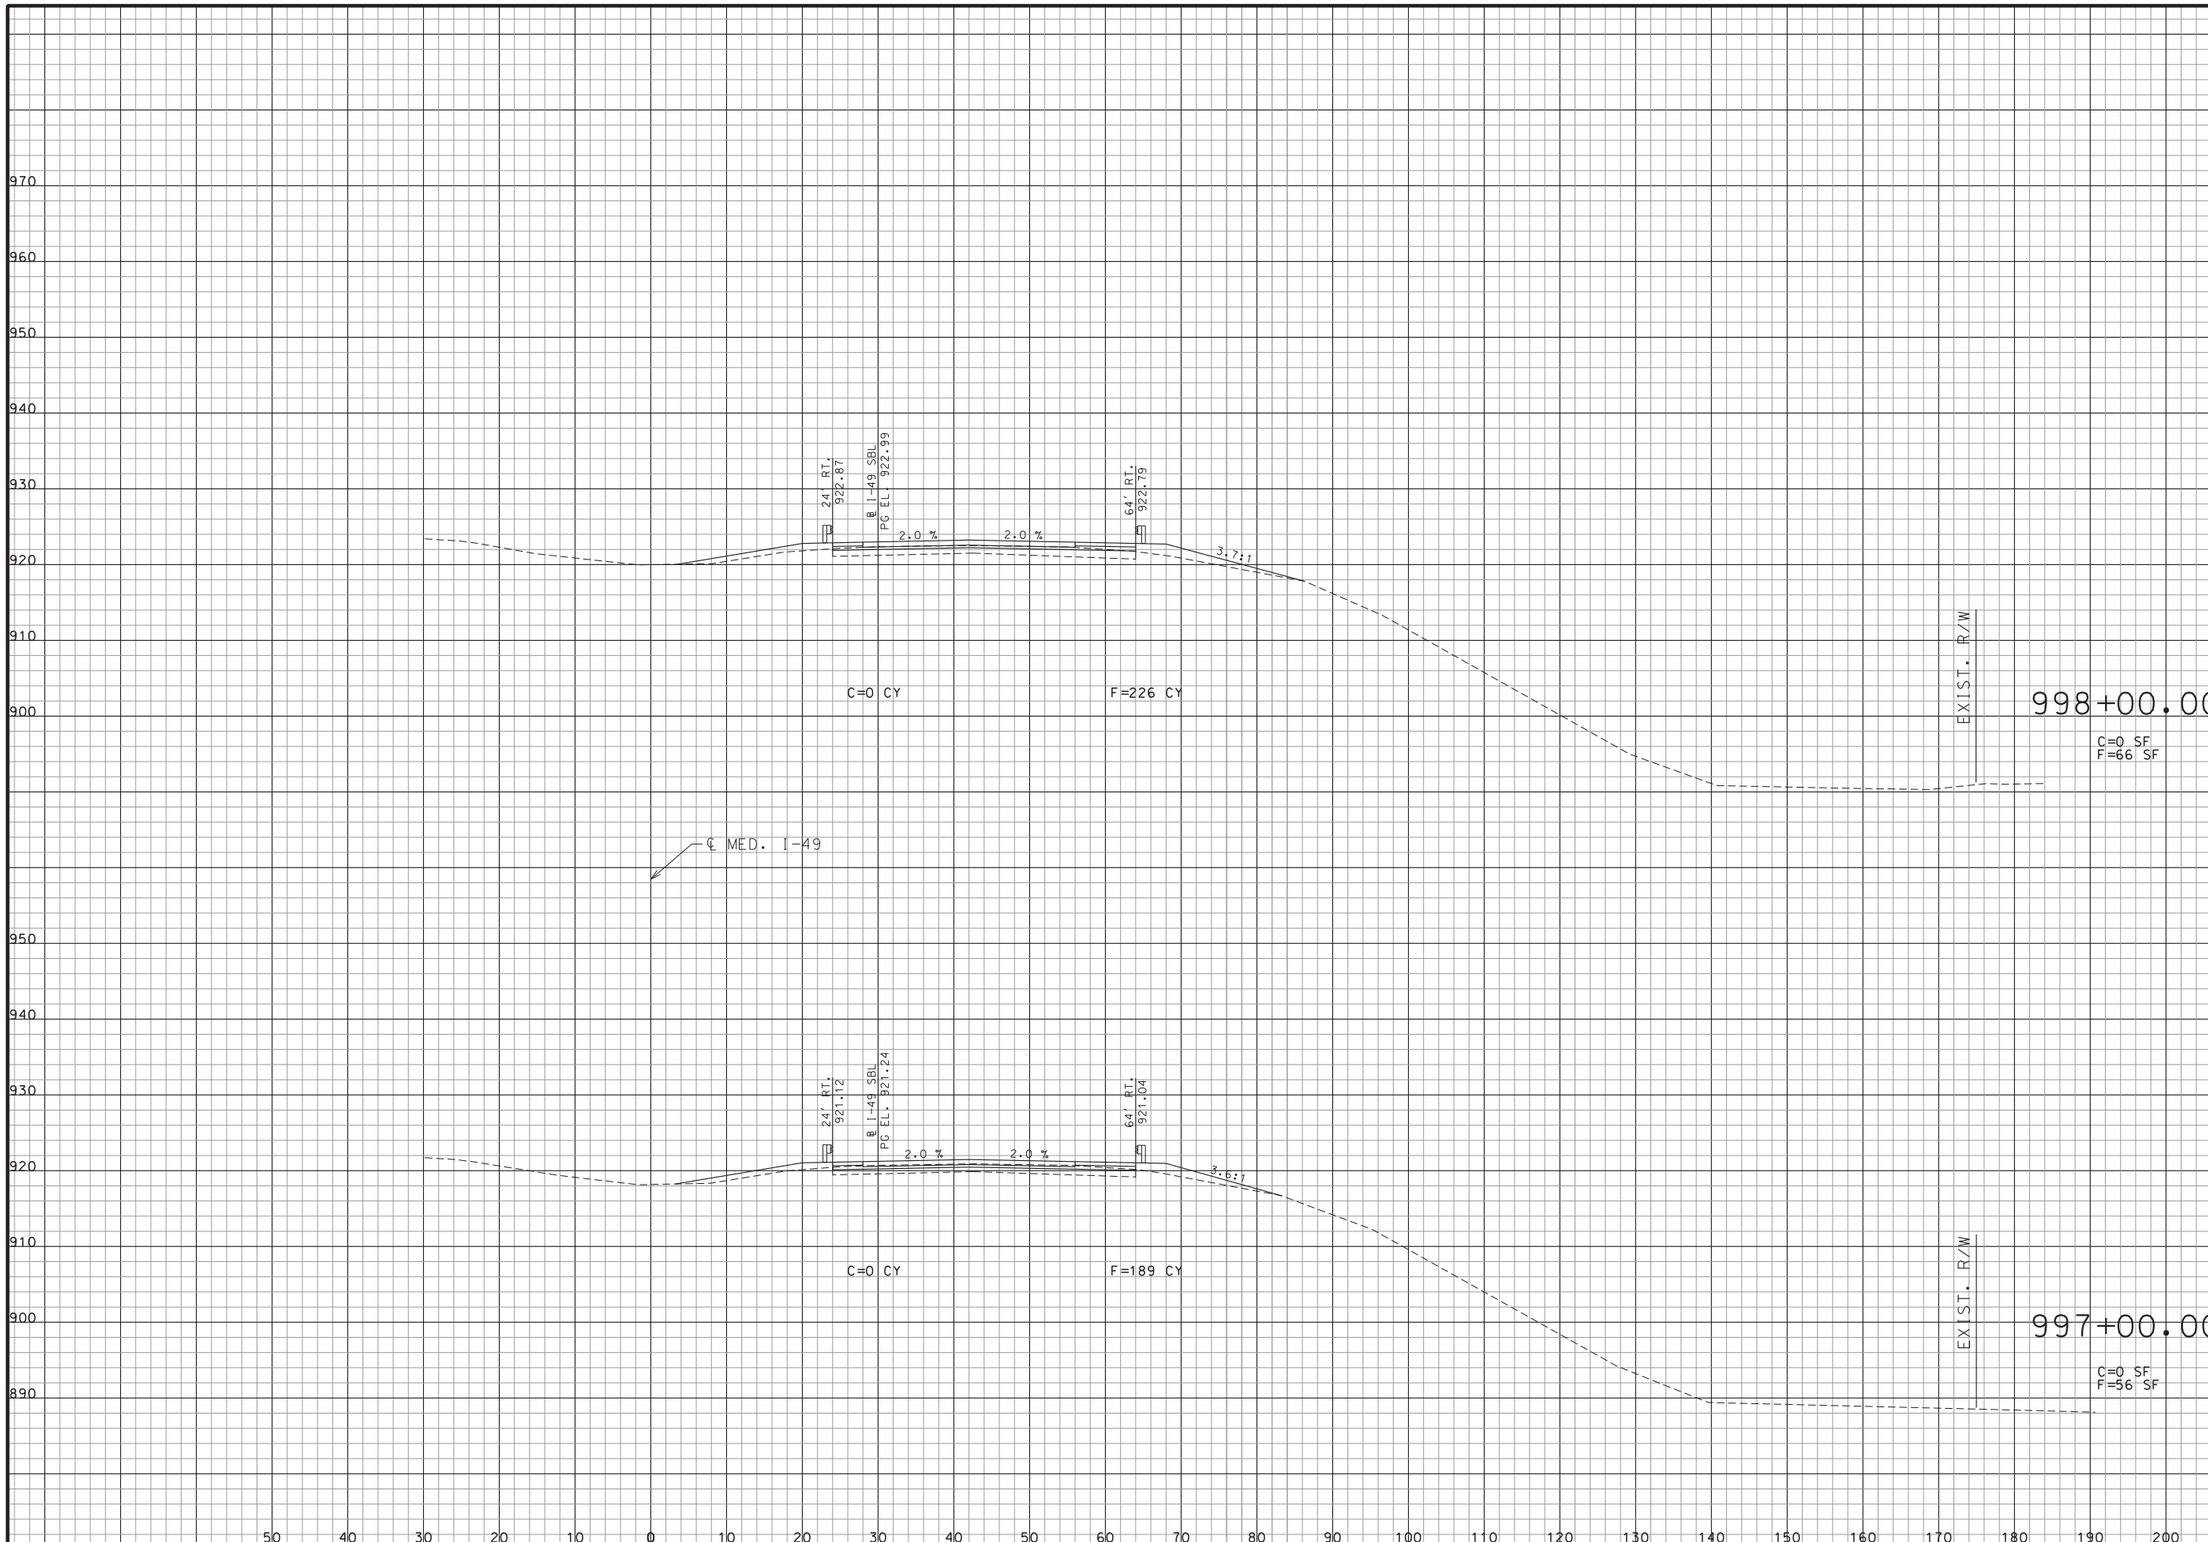

STATE OF MISSOURI
EARL HARRISON, JR.
NUMBER
E-2003019813
REGISTERED PROFESSIONAL ENGINEER

THIS SHEET HAS BEEN SIGNED, SEALED AND DATED ELECTRONICALLY.

DATE PREPARED	8/3/2020
ROUTE	I-49
STATE	MO
DISTRICT	SW
SHEET NO.	4
COUNTY	VERNON
JOB NO.	J7I3363
CONTRACT ID.	
PROJECT NO.	
BRIDGE NO.	

DATE	DESCRIPTION

MISSOURI HIGHWAYS AND TRANSPORTATION COMMISSION

105 WEST CAPITOL
JEFFERSON CITY, MO 65102
1-888-ASK-MODOT (1-888-275-6636)

Hg Consult Inc engineers planners

Hg CONSULT, INC.
PRO. ENGINEER 2010005873

EARL HARRISON, JR.
PROFESSIONAL
ENGINEER
E-2003019813

REV.

G:\My Drive\Hg Projects\2018\18.077 Vernon County Bridge (HW LOCHNER)\Civil\Sheet_Files\XSections\XSsheet_J7I3363.dgn 2:36:41 PM 8/3/2020

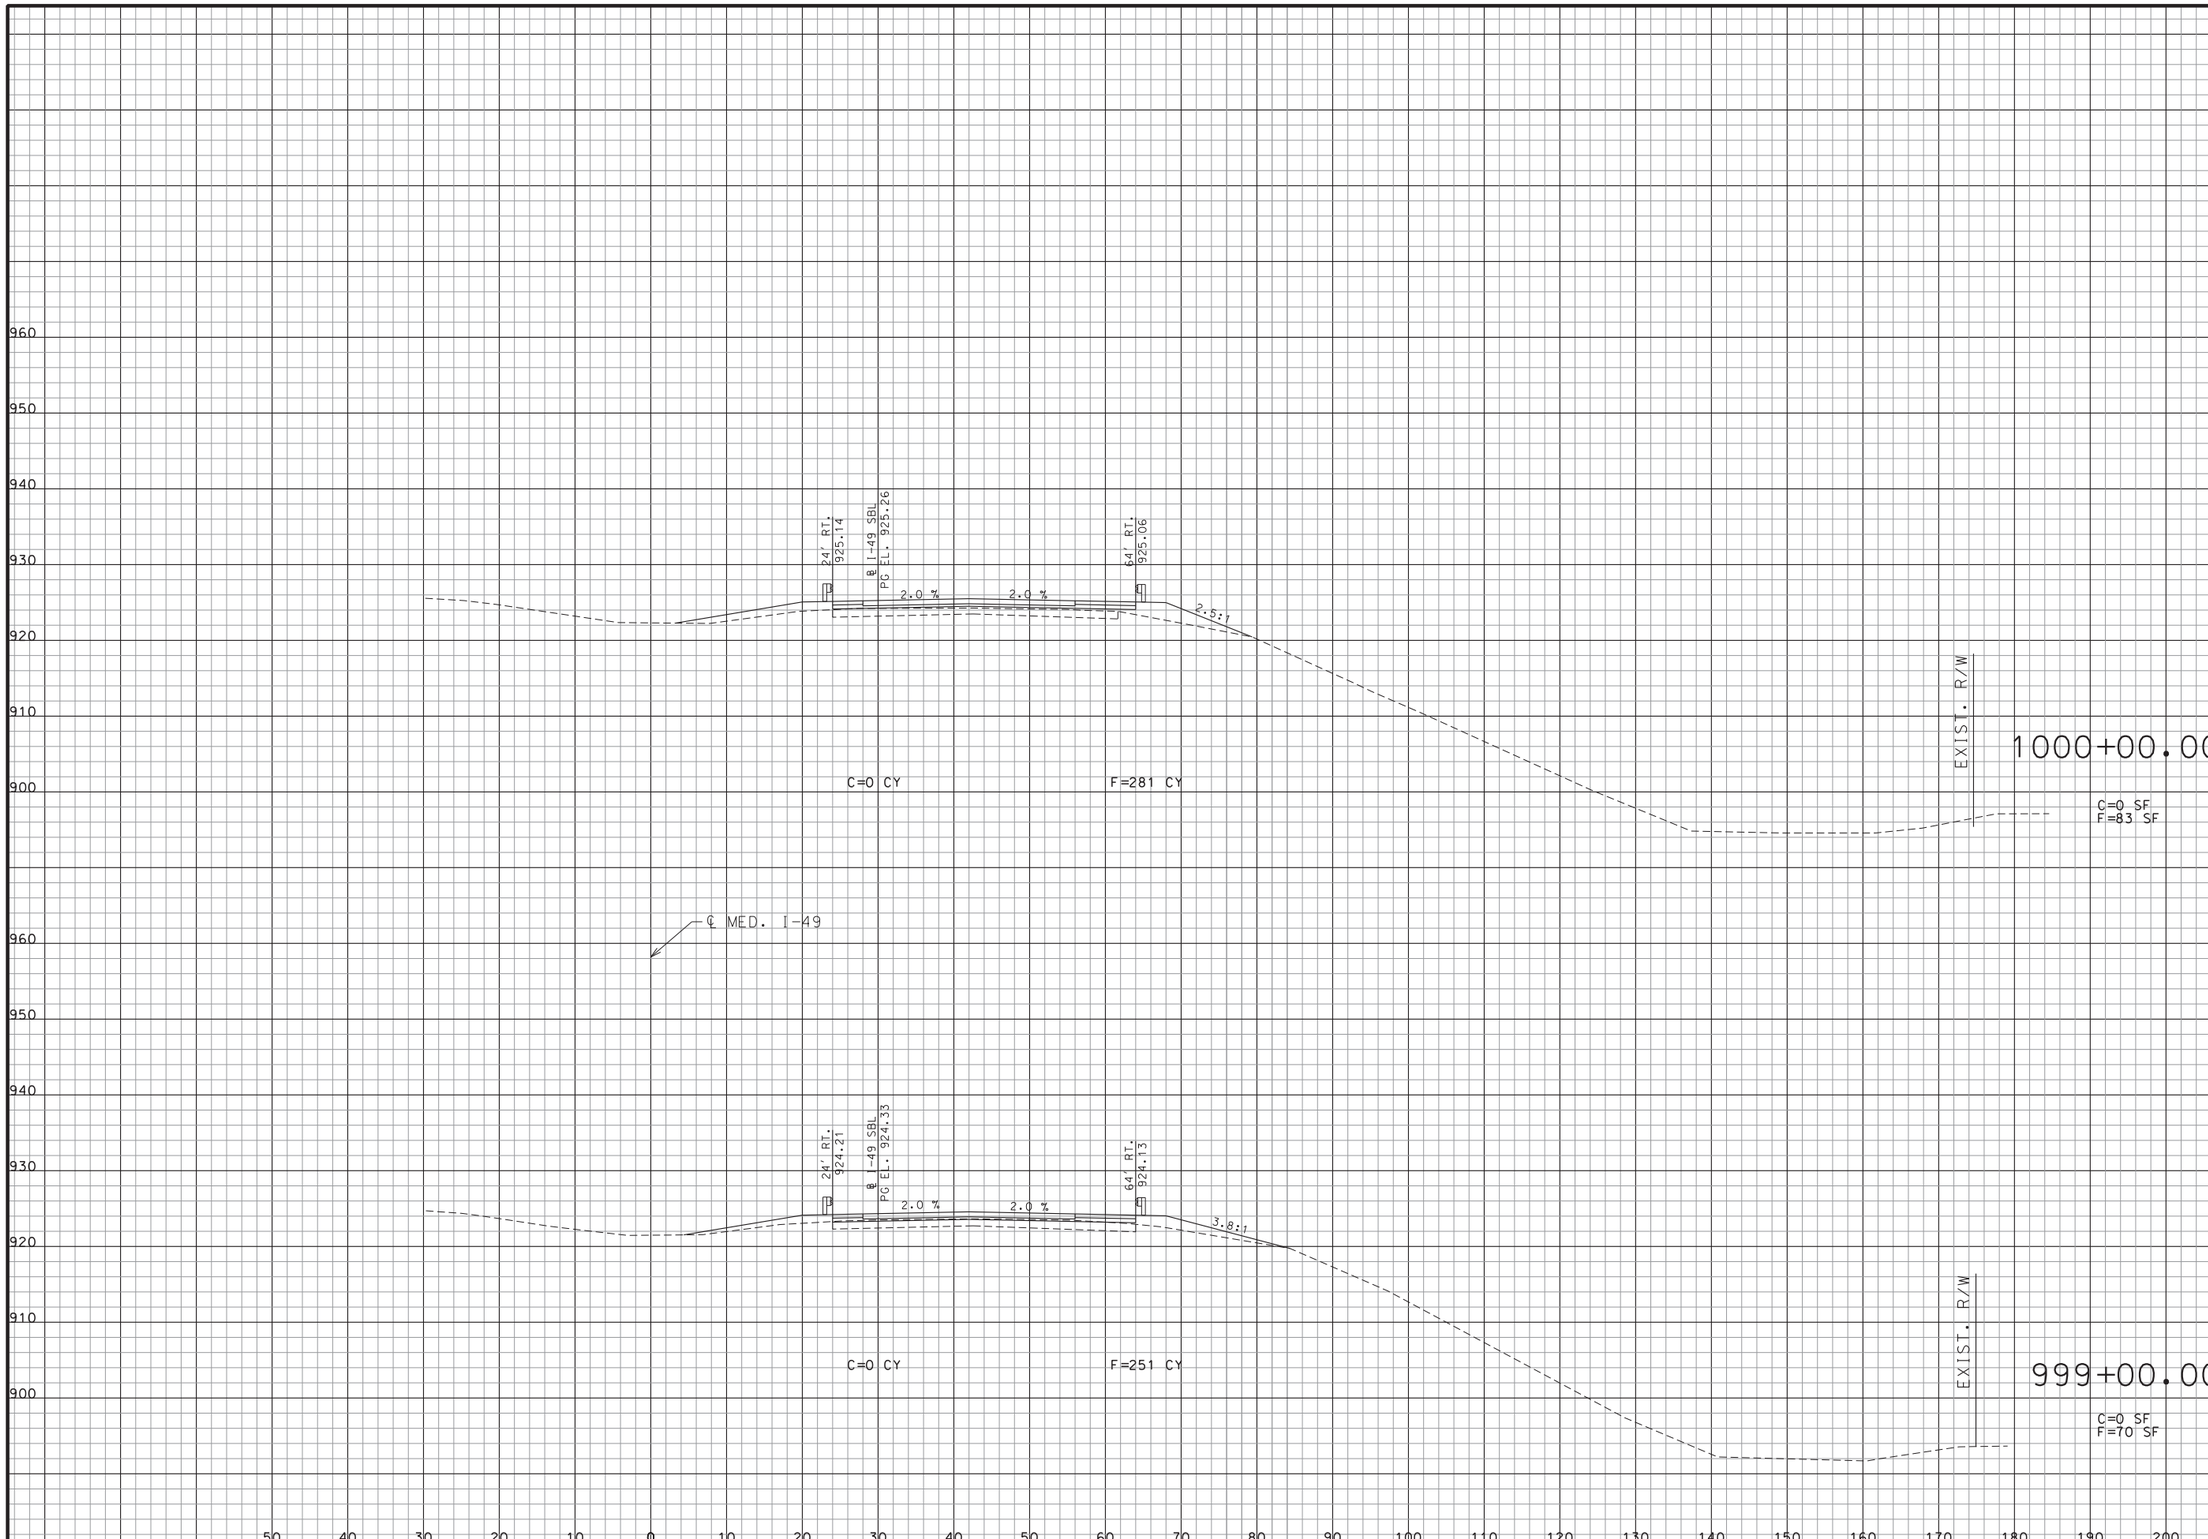

STATE OF MISSOURI
EARL HARRISON, JR.
NUMBER
E-2003019813
REGISTERED PROFESSIONAL ENGINEER

THIS SHEET HAS BEEN SIGNED, SEALED AND DATED ELECTRONICALLY.

DATE PREPARED	
8/3/2020	
ROUTE	STATE
I-49	MO
DISTRICT	SHEET NO.
SW	5
COUNTY	
VERNON	
JOB NO.	
J7I3363	
CONTRACT ID.	
PROJECT NO.	
BRIDGE NO.	

DATE	DESCRIPTION

MISSOURI HIGHWAYS AND TRANSPORTATION COMMISSION
105 WEST CAPITOL
JEFFERSON CITY, MO 65102
1-888-ASK-MODOT (1-888-275-6636)

Hg Consult Inc engineers planners

Hg CONSULT, INC.
PRO. ENGINEER 2010005873

EARL HARRISON, JR.
PROFESSIONAL ENGINEER
E-2003019813

REV.

G:\My Drive\Hg Projects\2018\18.077 Vernon County Bridge (HW LOCHNER)\Civil\Sheet_Files\XSections\XSsheet_J7I3363.dgn 2:36:41 PM 8/3/2020

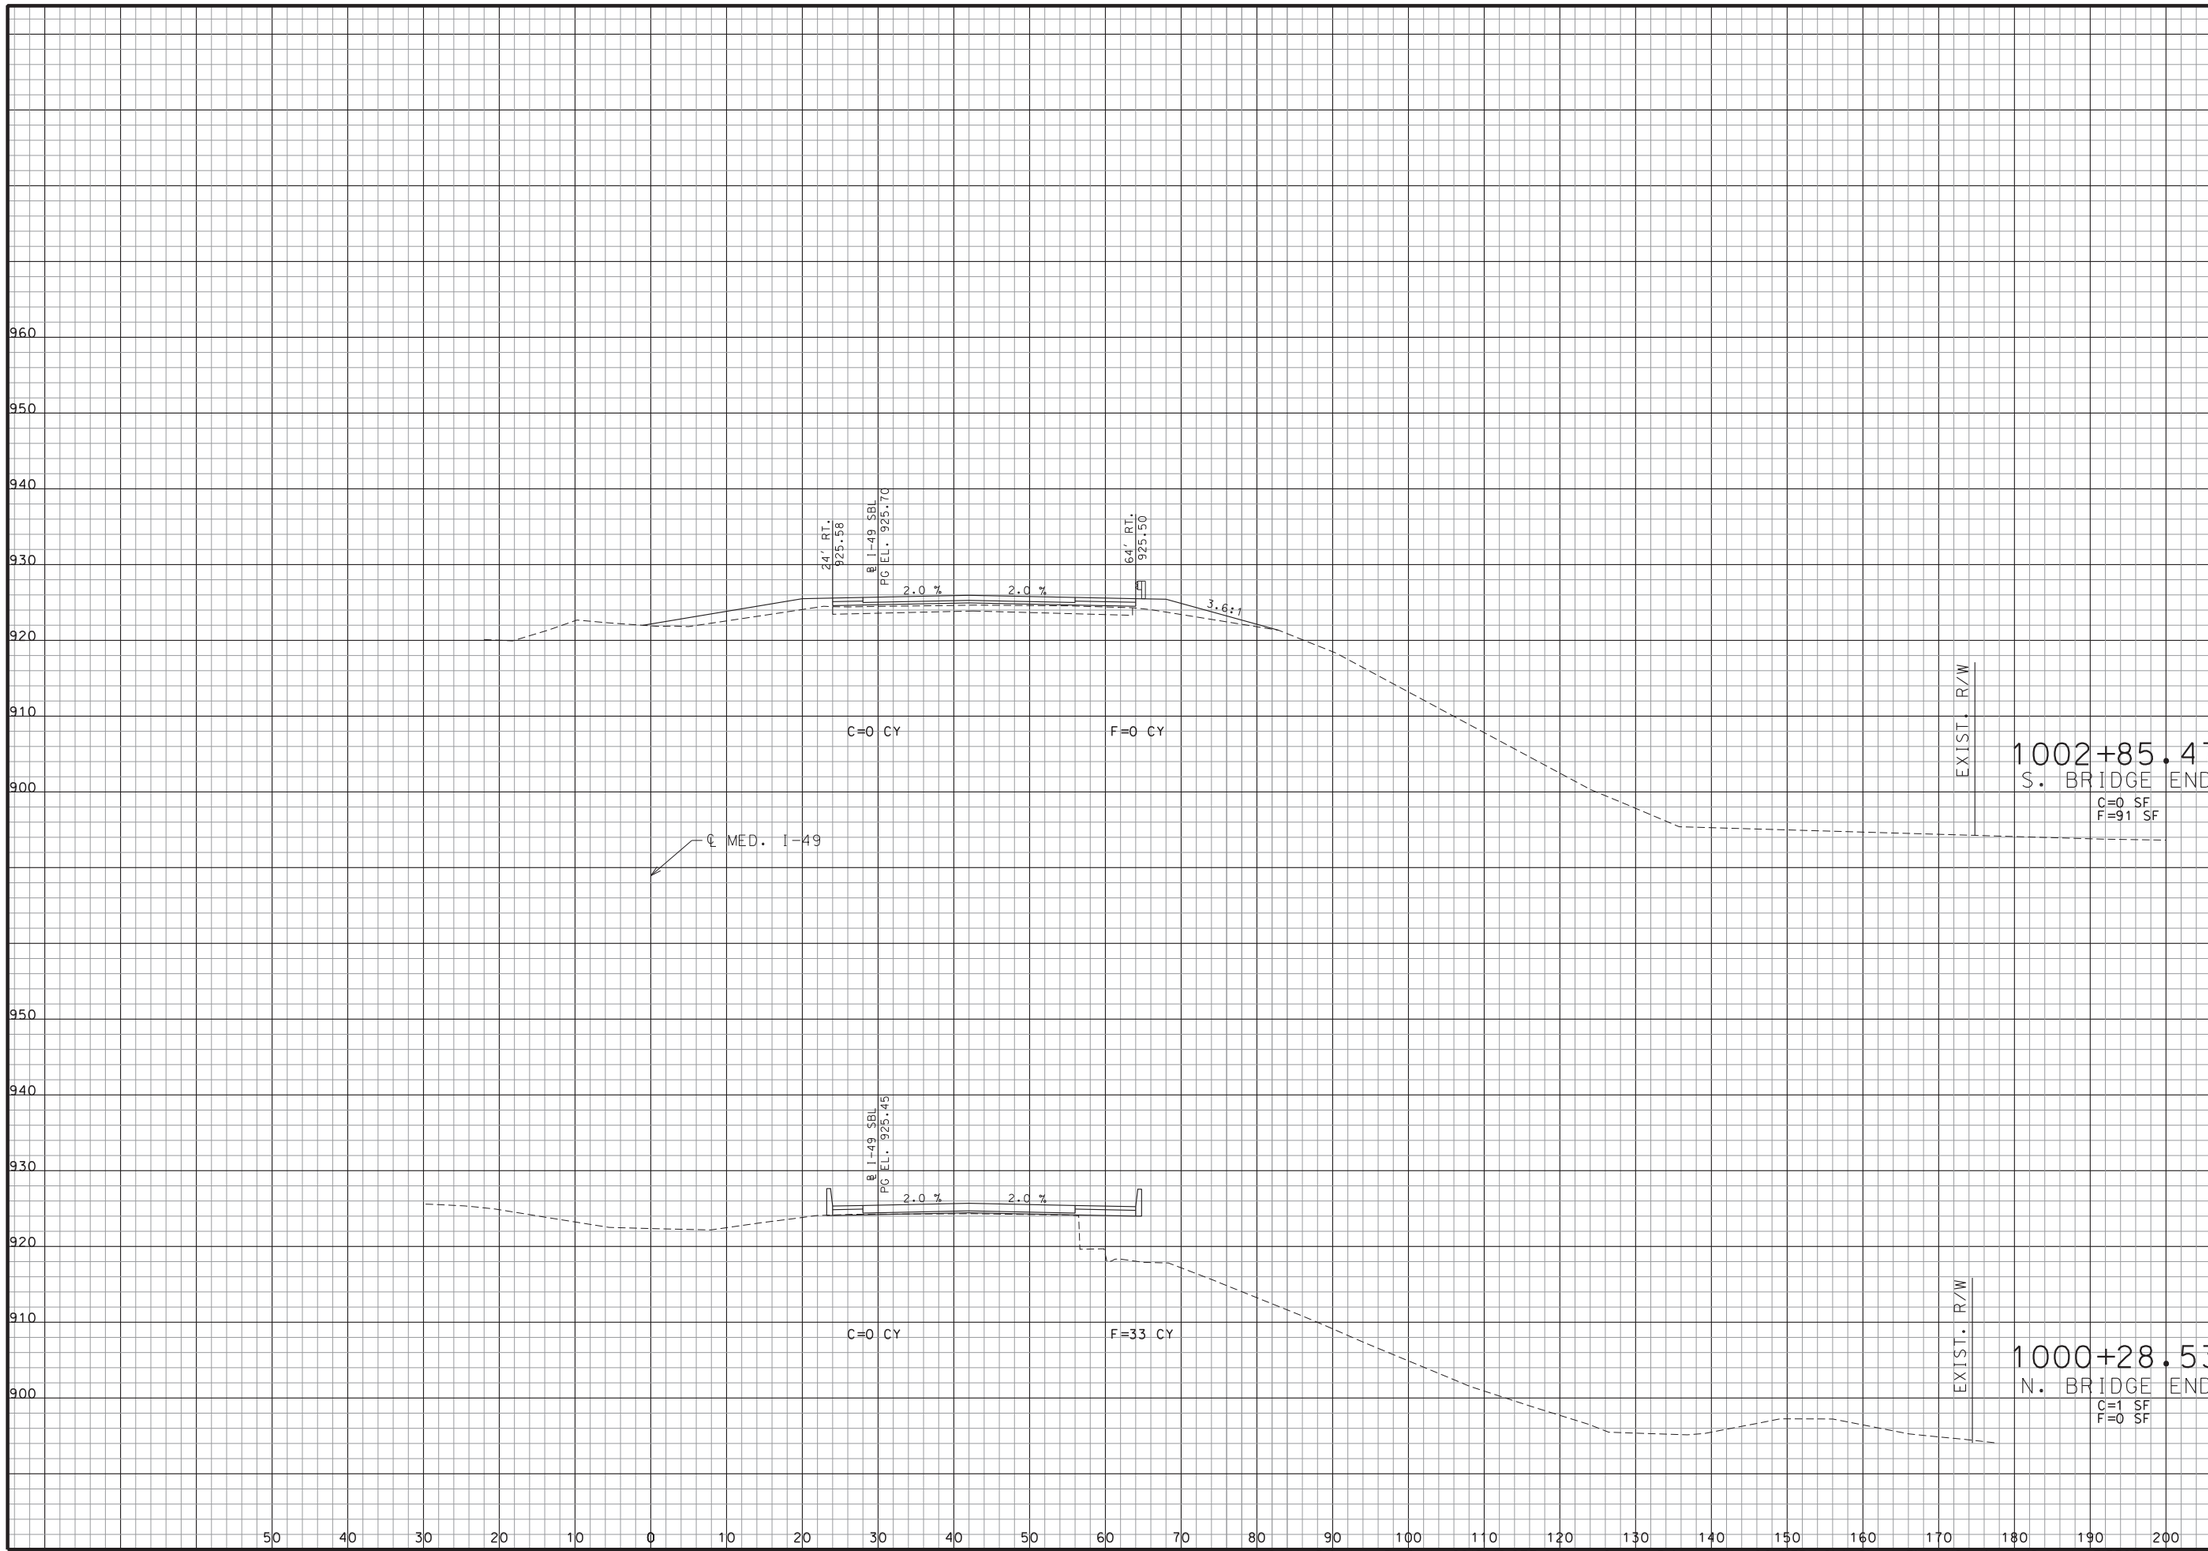

STATE OF MISSOURI
EARL HARRISON, JR.
NUMBER
E-2003019813
REGISTERED PROFESSIONAL ENGINEER

THIS SHEET HAS BEEN SIGNED, SEALED AND DATED ELECTRONICALLY.

DATE PREPARED	
8/3/2020	
ROUTE	STATE
I-49	MO
DISTRICT	SHEET NO.
SW	6
COUNTY	
VERNON	
JOB NO.	
J7I3363	
CONTRACT ID.	
PROJECT NO.	
BRIDGE NO.	

DESCRIPTION	DATE

MISSOURI HIGHWAYS AND TRANSPORTATION COMMISSION

105 WEST CAPITOL
JEFFERSON CITY, MO 65102
1-888-ASK-MODOT (1-888-275-6636)

Hg Consult Inc engineers planners

Hg CONSULT, INC.
PRO. ENGINEER 2010005873

EARL HARRISON, JR.
PROFESSIONAL
ENGINEER
E-2003019813

REV.

G:\My Drive\Hg Projects\2018\18.077 Vernon County Bridge (HW LOCHNER)\Civil\Sheet_Files\XSections\XSsheet_J7I3363.dgn 2:36:42 PM 8/3/2020

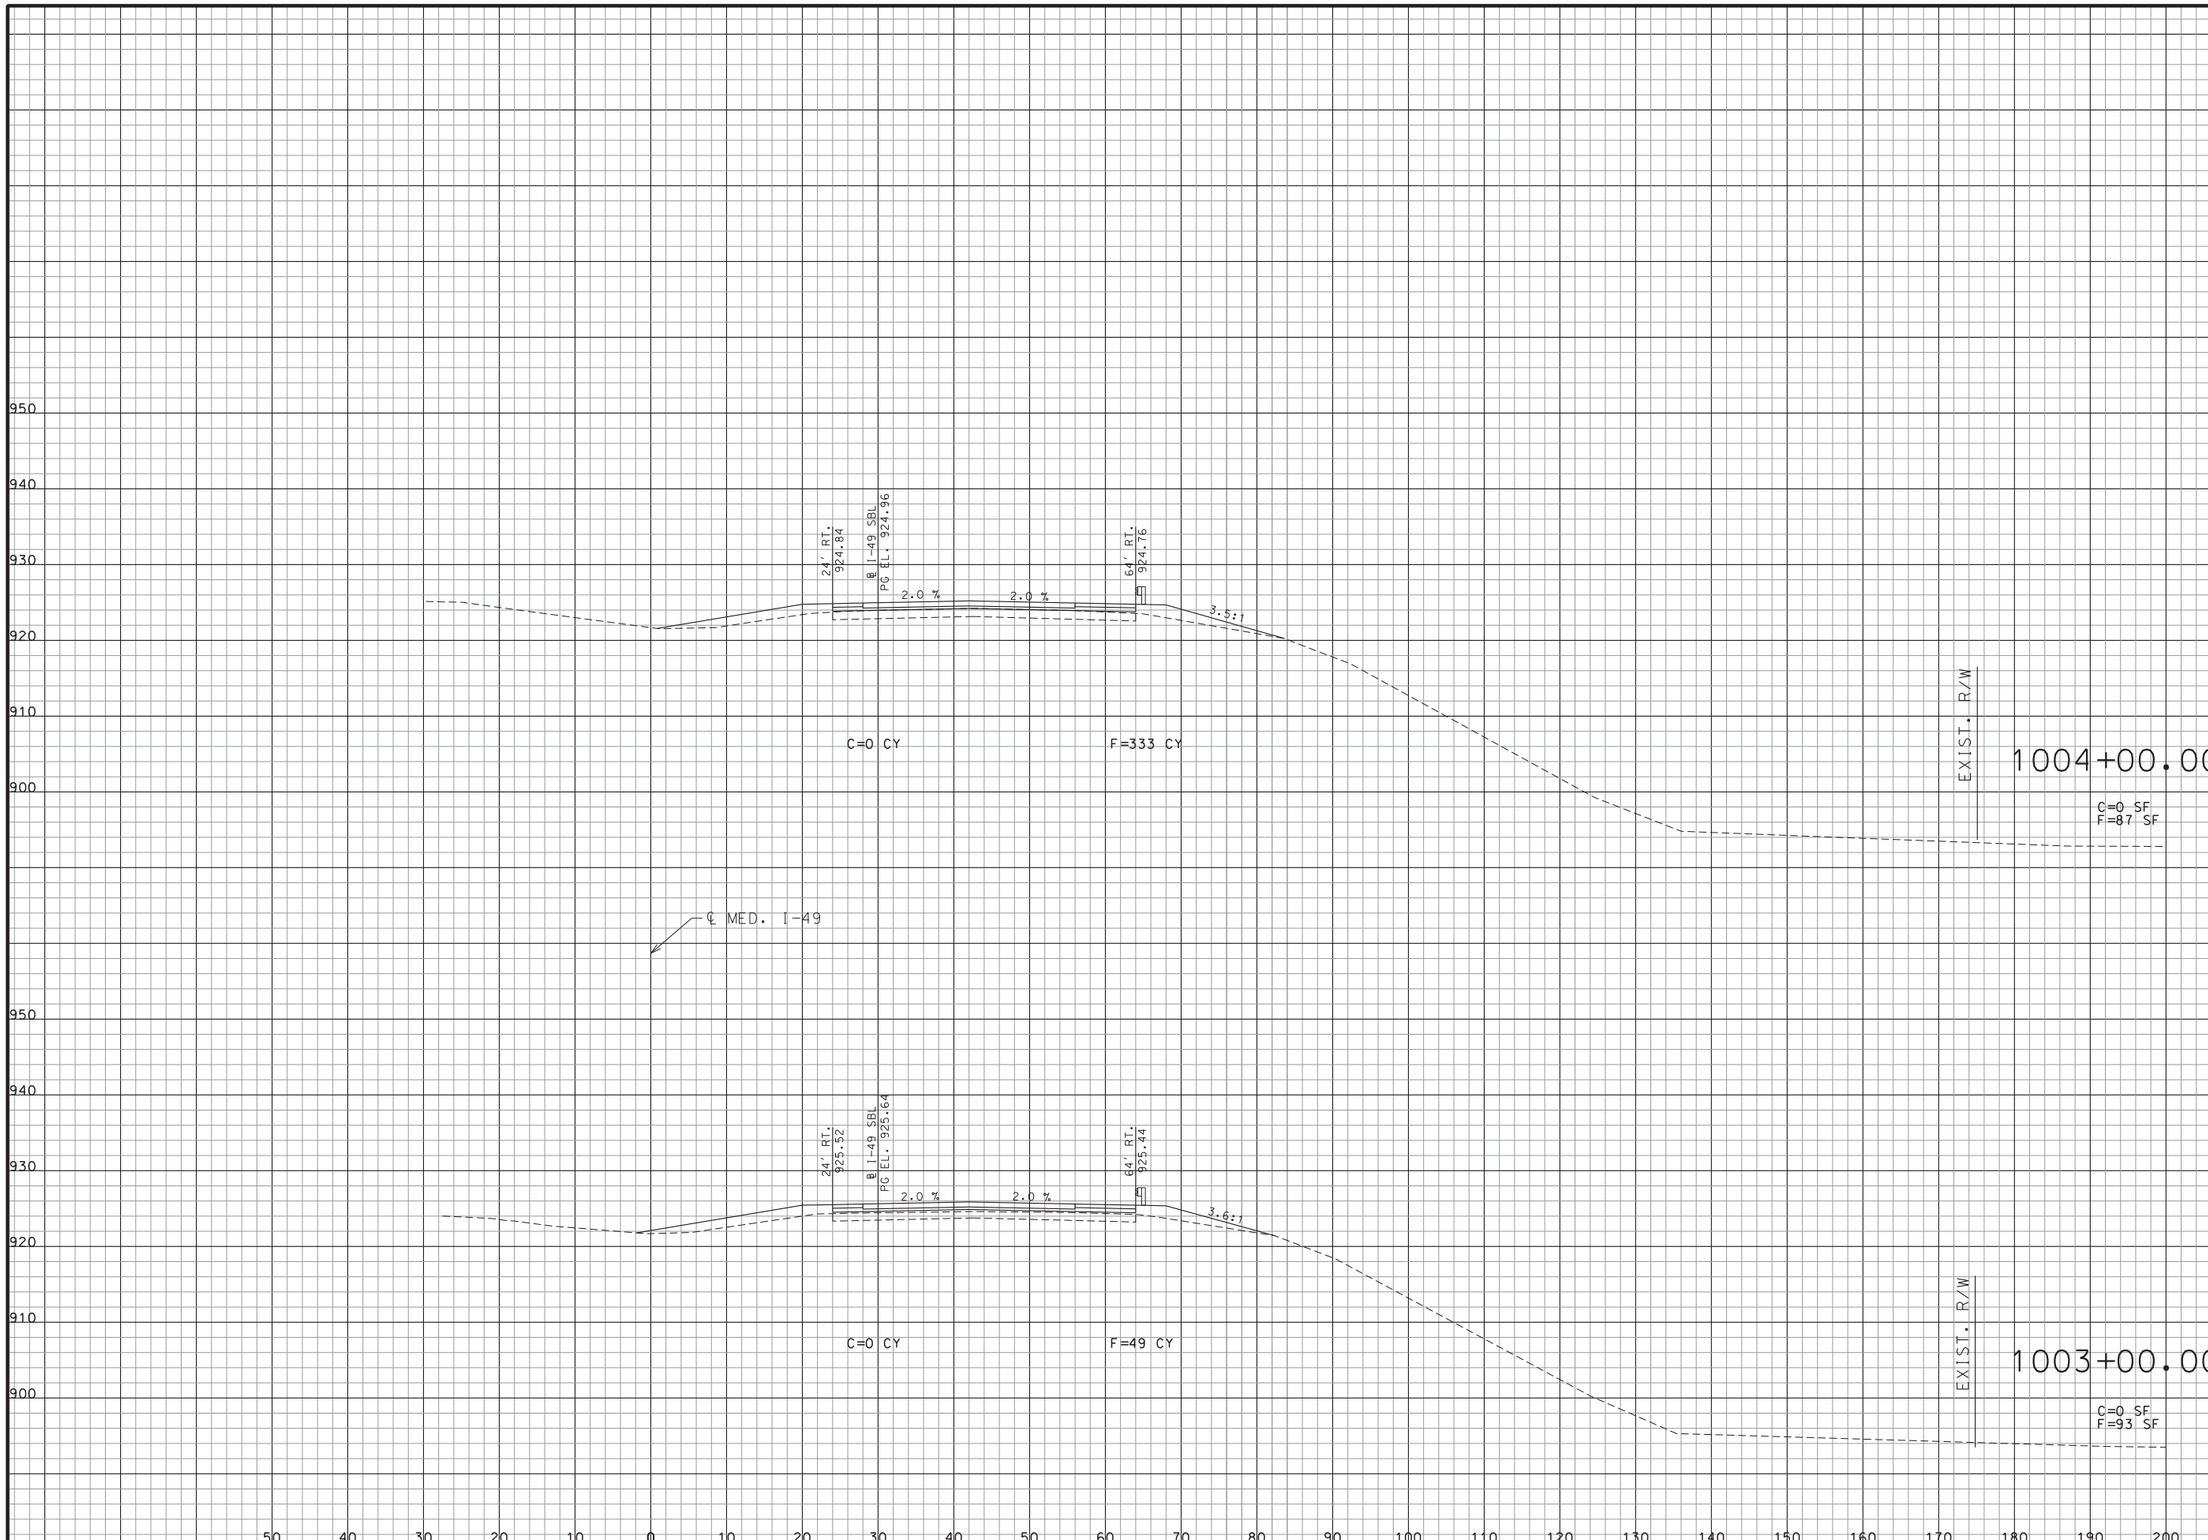

STATE OF MISSOURI
EARL HARRISON, JR.
NUMBER
E-2003019813
REGISTERED PROFESSIONAL ENGINEER

THIS SHEET HAS BEEN SIGNED, SEALED AND DATED ELECTRONICALLY.

DATE PREPARED	
8/3/2020	
ROUTE	STATE
I-49	MO
DISTRICT	SHEET NO.
SW	7
COUNTY	
VERNON	
JOB NO.	
J7I3363	
CONTRACT ID.	
PROJECT NO.	
BRIDGE NO.	

DESCRIPTION	DATE

MISSOURI HIGHWAYS AND TRANSPORTATION COMMISSION
105 WEST CAPITOL
JEFFERSON CITY, MO 65102
1-888-ASK-MODOT (1-888-275-6636)

Hg Consult Inc engineers planners

Hg CONSULT, INC.
PRO. ENGINEER 2010005873

EARL HARRISON, JR.
PROFESSIONAL ENGINEER
E-2003019813

REV.

G:\My Drive\Hg Projects\2018\18.077 Vernon County Bridge (HW LOCHNER)\Civil\Sheet_Files\XSections\XSsheet_J7I3363.dgn 2:36:44 PM 8/3/2020

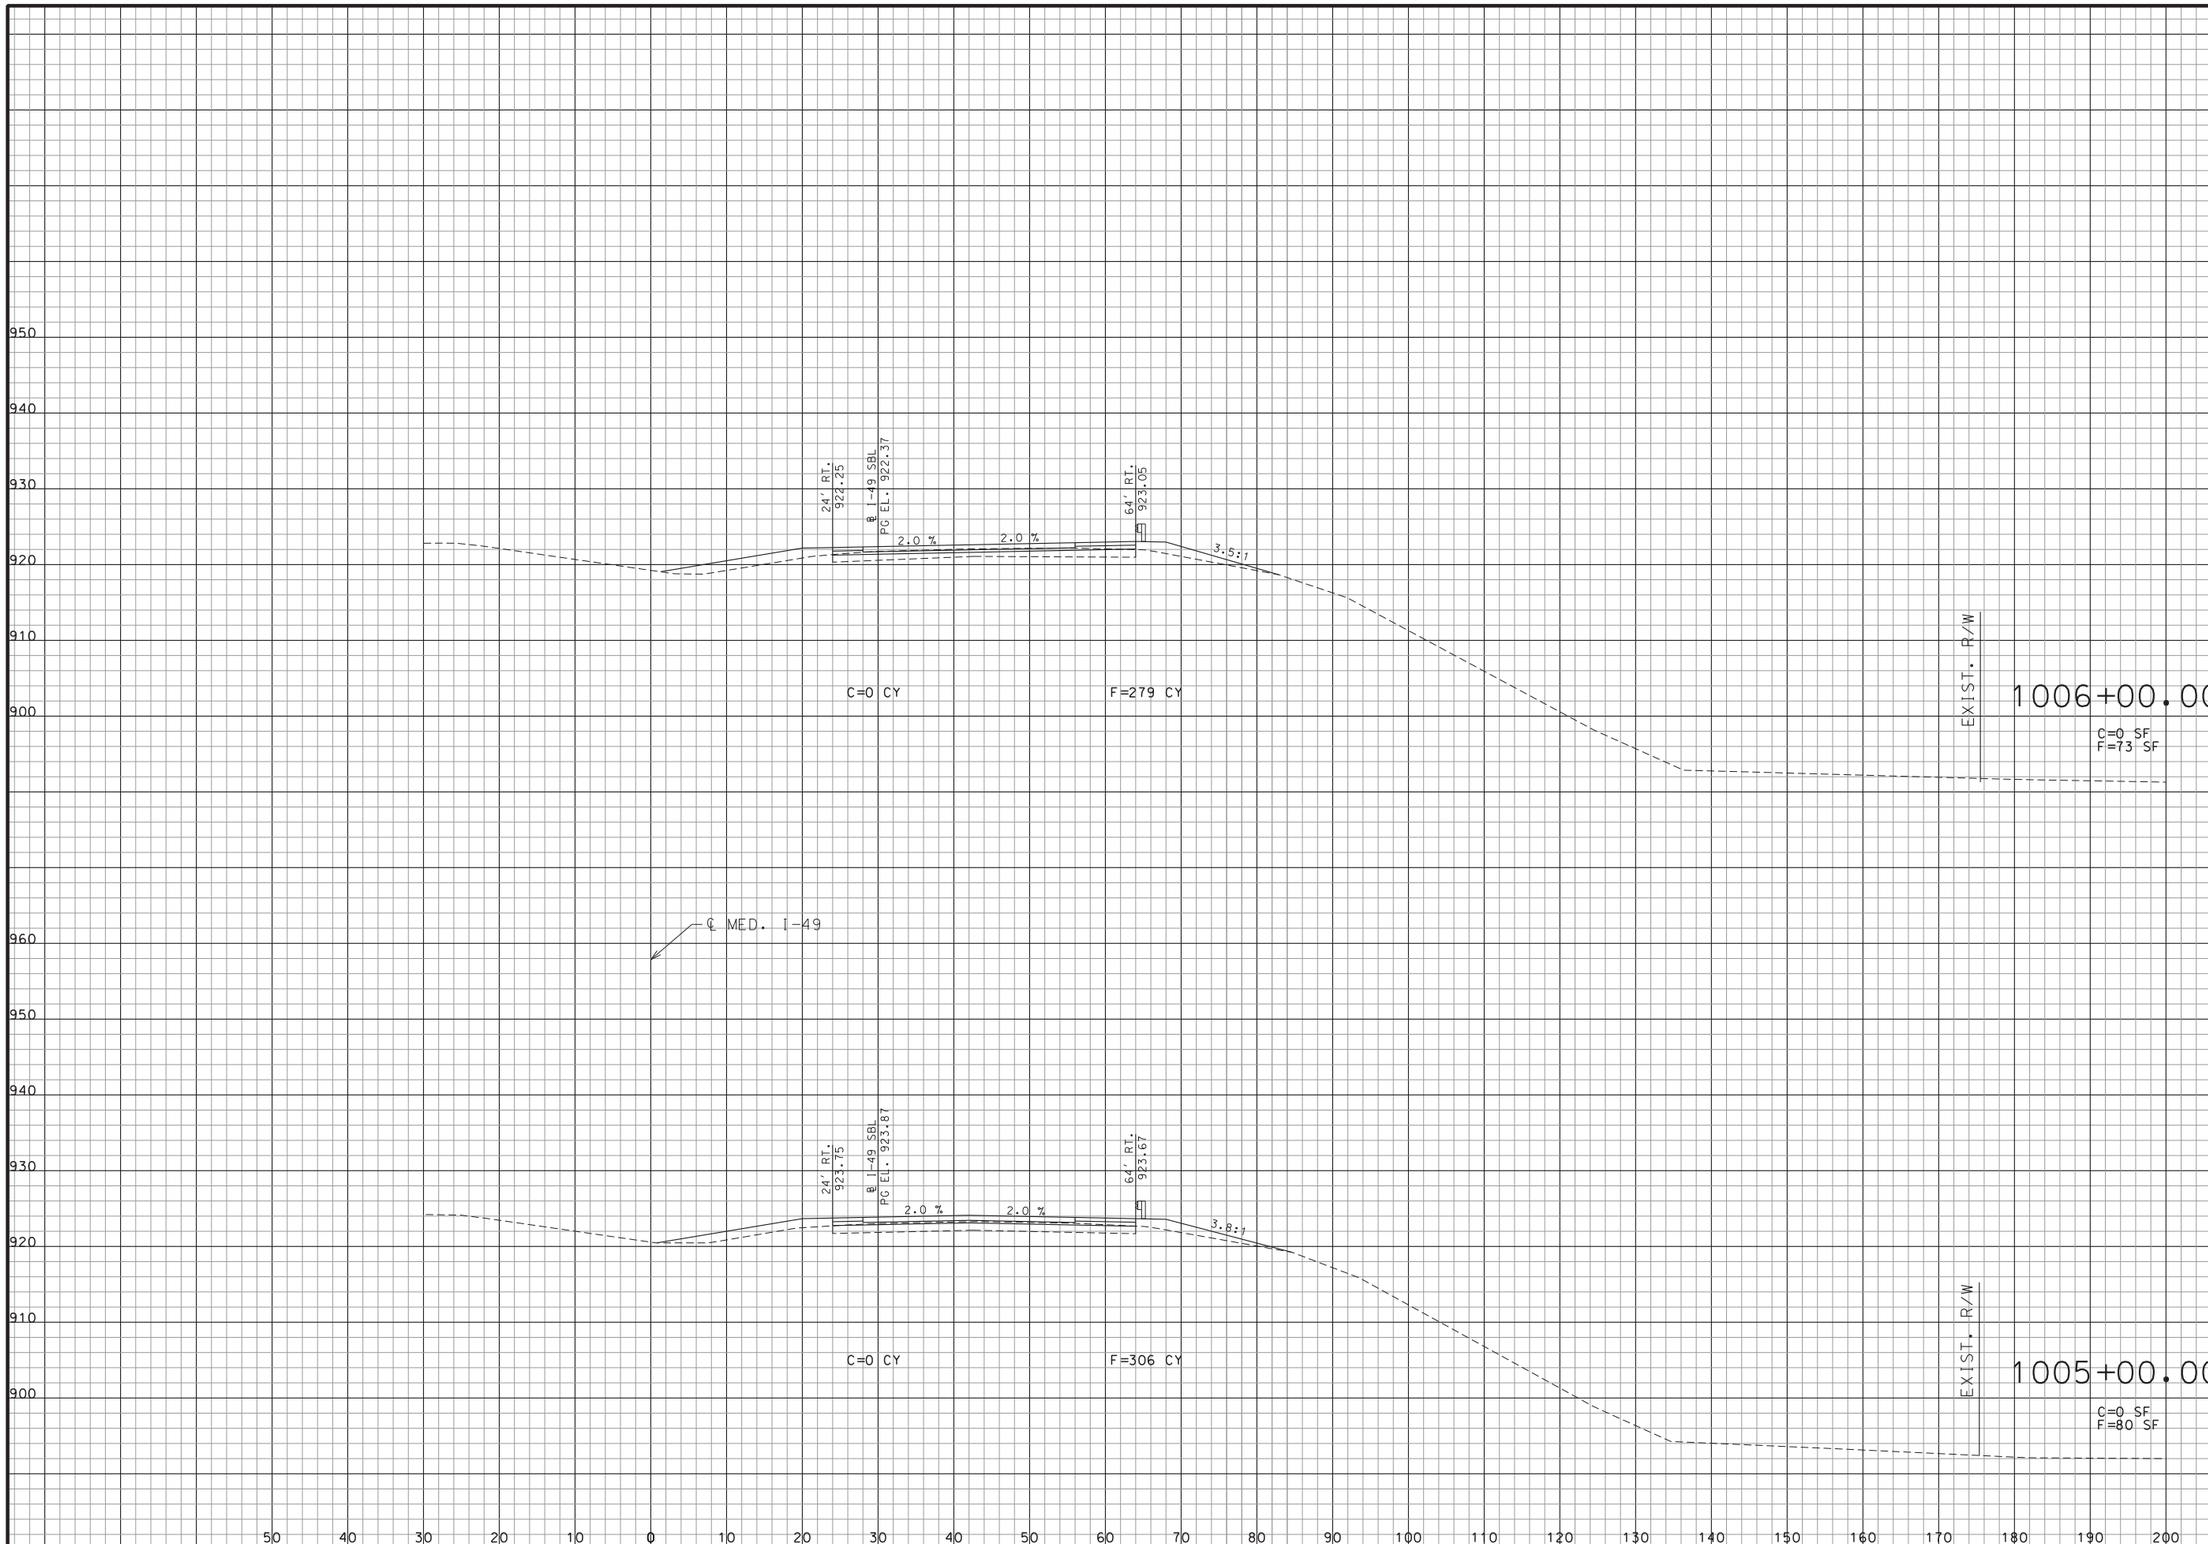

STATE OF MISSOURI
EARL HARRISON, JR.
NUMBER
E-2003019813
REGISTERED PROFESSIONAL ENGINEER

THIS SHEET HAS BEEN SIGNED, SEALED AND DATED ELECTRONICALLY.

DATE PREPARED	8/3/2020
ROUTE	I-49
STATE	MO
DISTRICT	SW
SHEET NO.	8
COUNTY	VERNON
JOB NO.	J7I3363
CONTRACT ID.	
PROJECT NO.	
BRIDGE NO.	

DATE	DESCRIPTION

MISSOURI HIGHWAYS AND TRANSPORTATION COMMISSION

105 WEST CAPITOL
JEFFERSON CITY, MO 65102
1-888-ASK-MODOT (1-888-275-6636)

Hg Consult Inc engineers planners

Hg CONSULT, INC.
PRO. ENGINEER 2010005873

EARL HARRISON, JR.
PROFESSIONAL
ENGINEER
E-2003019813

REV.

G:\My Drive\Hg Projects\2018\18.077 Vernon County Bridge (HW LOCHNER)\Civil\Sheet_Files\XSections\XSsheet_J7I3363.dgn 2:36:47 PM 8/3/2020

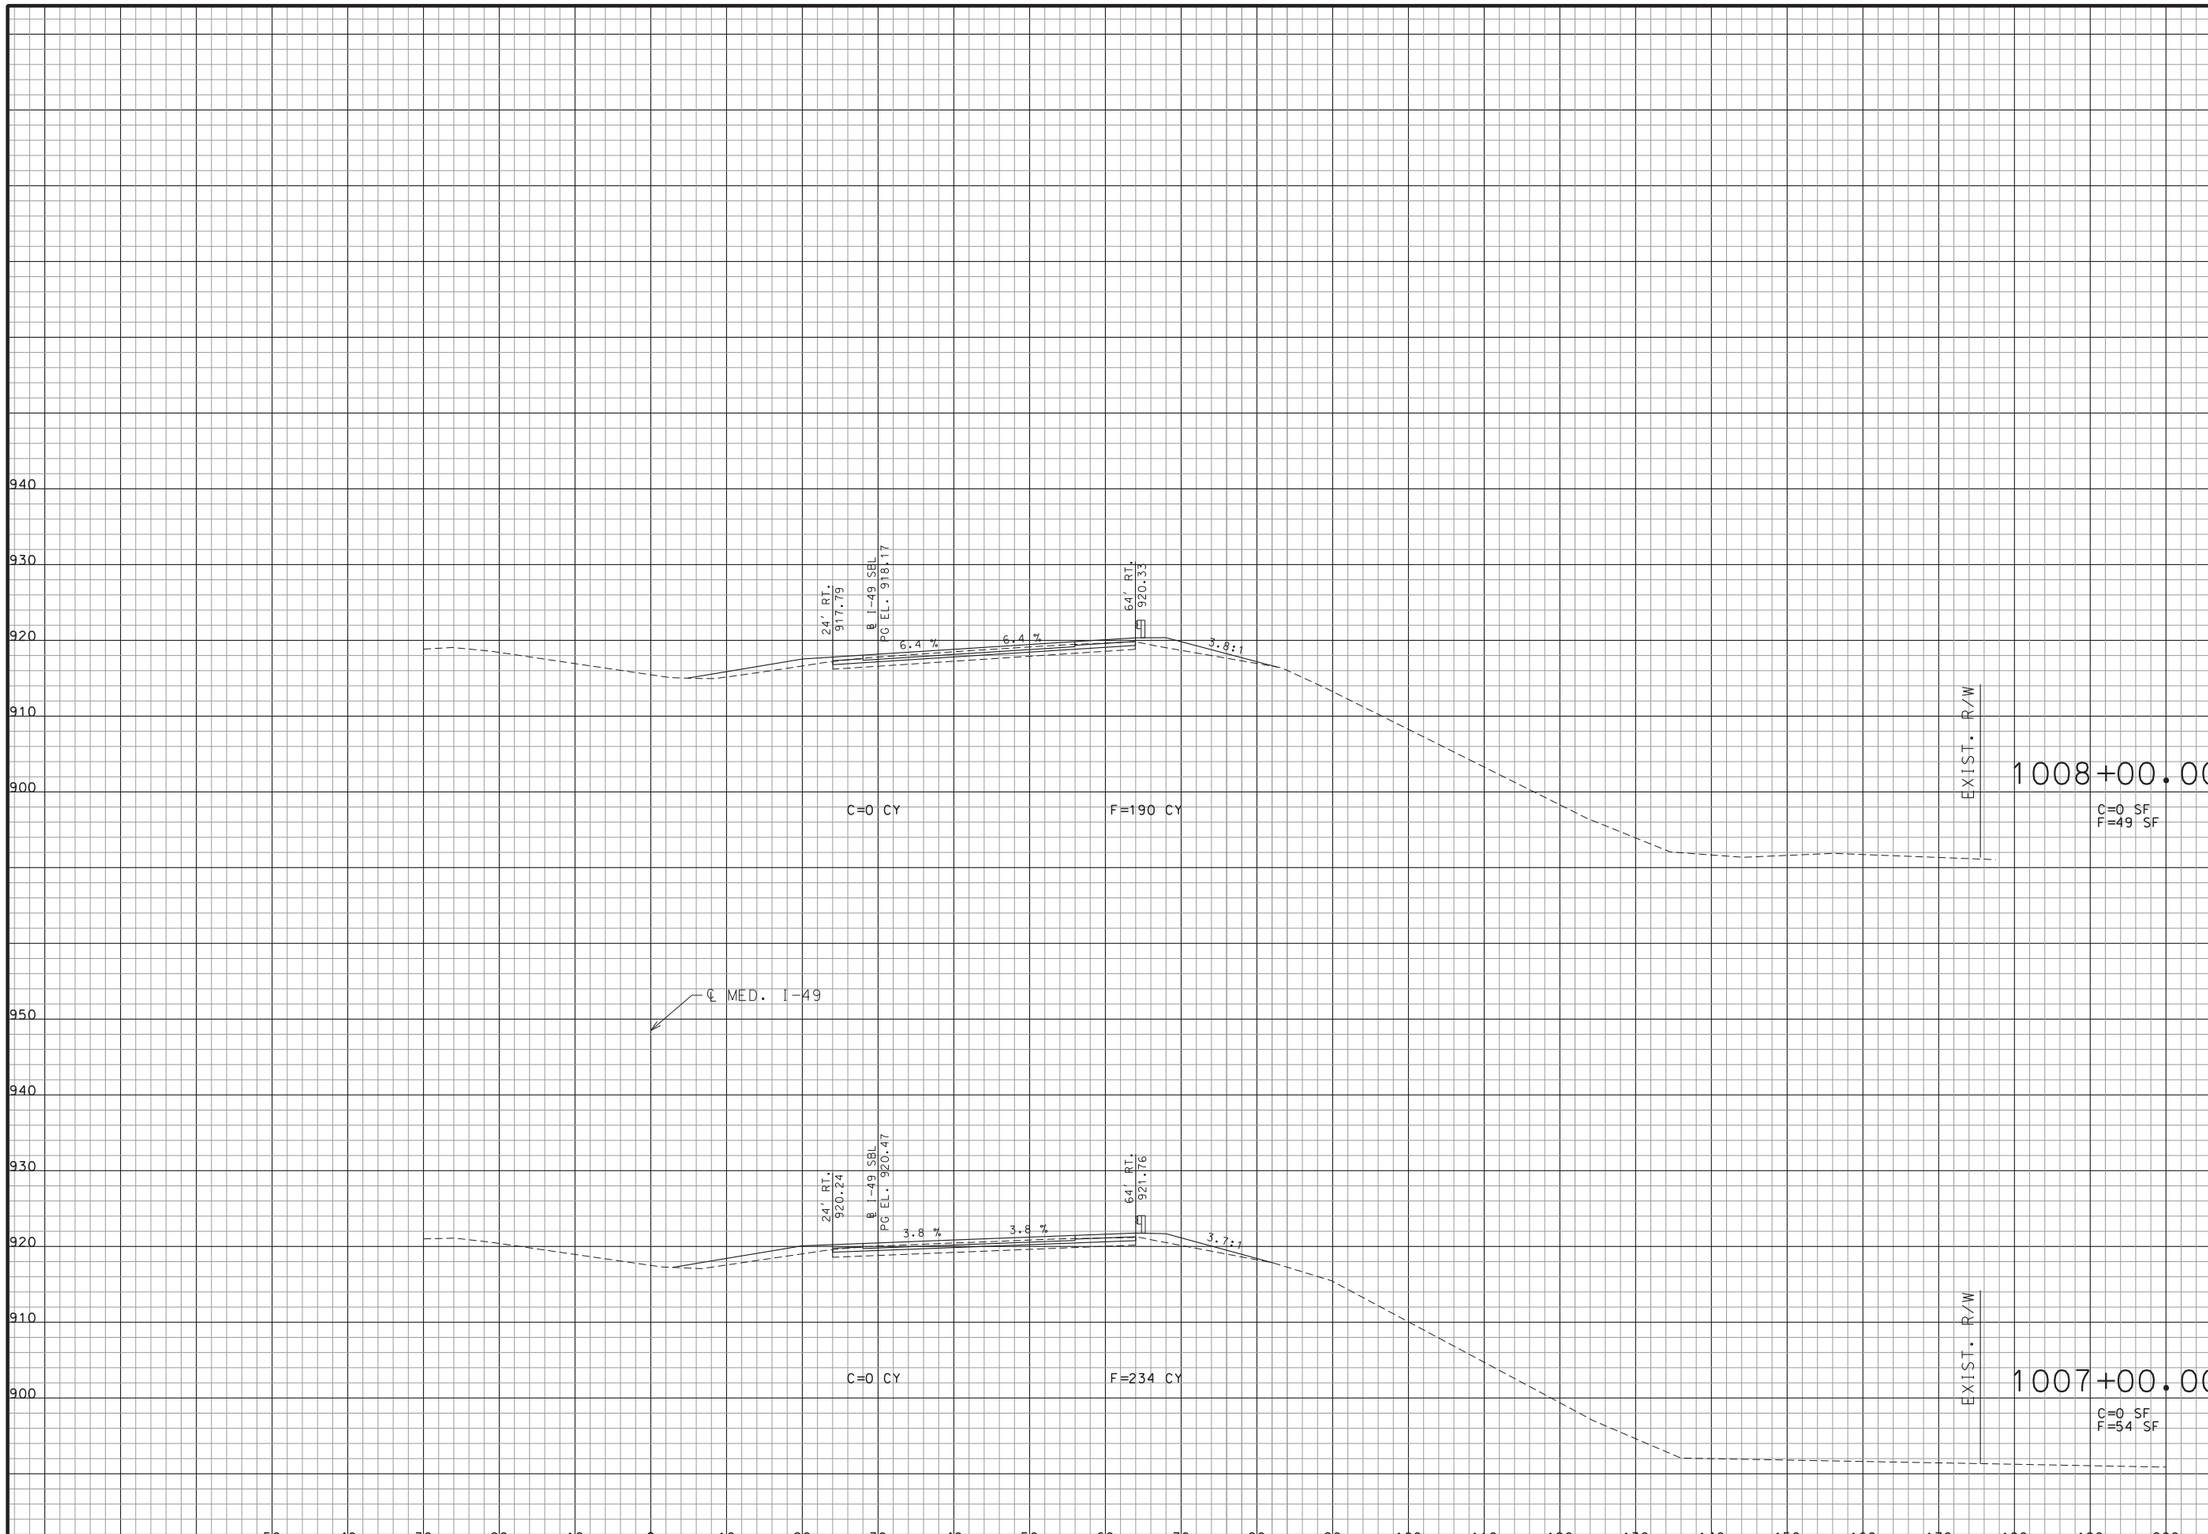

STATE OF MISSOURI
EARL HARRISON, JR.
NUMBER
E-2003019813
REGISTERED PROFESSIONAL ENGINEER

THIS SHEET HAS BEEN SIGNED, SEALED AND DATED ELECTRONICALLY.

DATE PREPARED	8/3/2020
ROUTE	I-49
STATE	MO
DISTRICT	SW
SHEET NO.	9
COUNTY	VERNON
JOB NO.	J7I3363
CONTRACT ID.	
PROJECT NO.	
BRIDGE NO.	

DATE	DESCRIPTION

MISSOURI HIGHWAYS AND TRANSPORTATION COMMISSION

105 WEST CAPITOL
JEFFERSON CITY, MO 65102
1-888-ASK-MODOT (1-888-275-6636)

Hg Consult Inc engineers planners

Hg CONSULT, INC.
PRO. ENGINEER 2010005873

EARL HARRISON, JR.
PROFESSIONAL
ENGINEER
E-2003019813

REV.

G:\My Drive\Hg Projects\2018\18.077 Vernon County Bridge (HW LOCHNER)\Civil\Sheet_Files\XSections\XSsheet_J7I3363.dgn 2:36:48 PM 8/3/2020

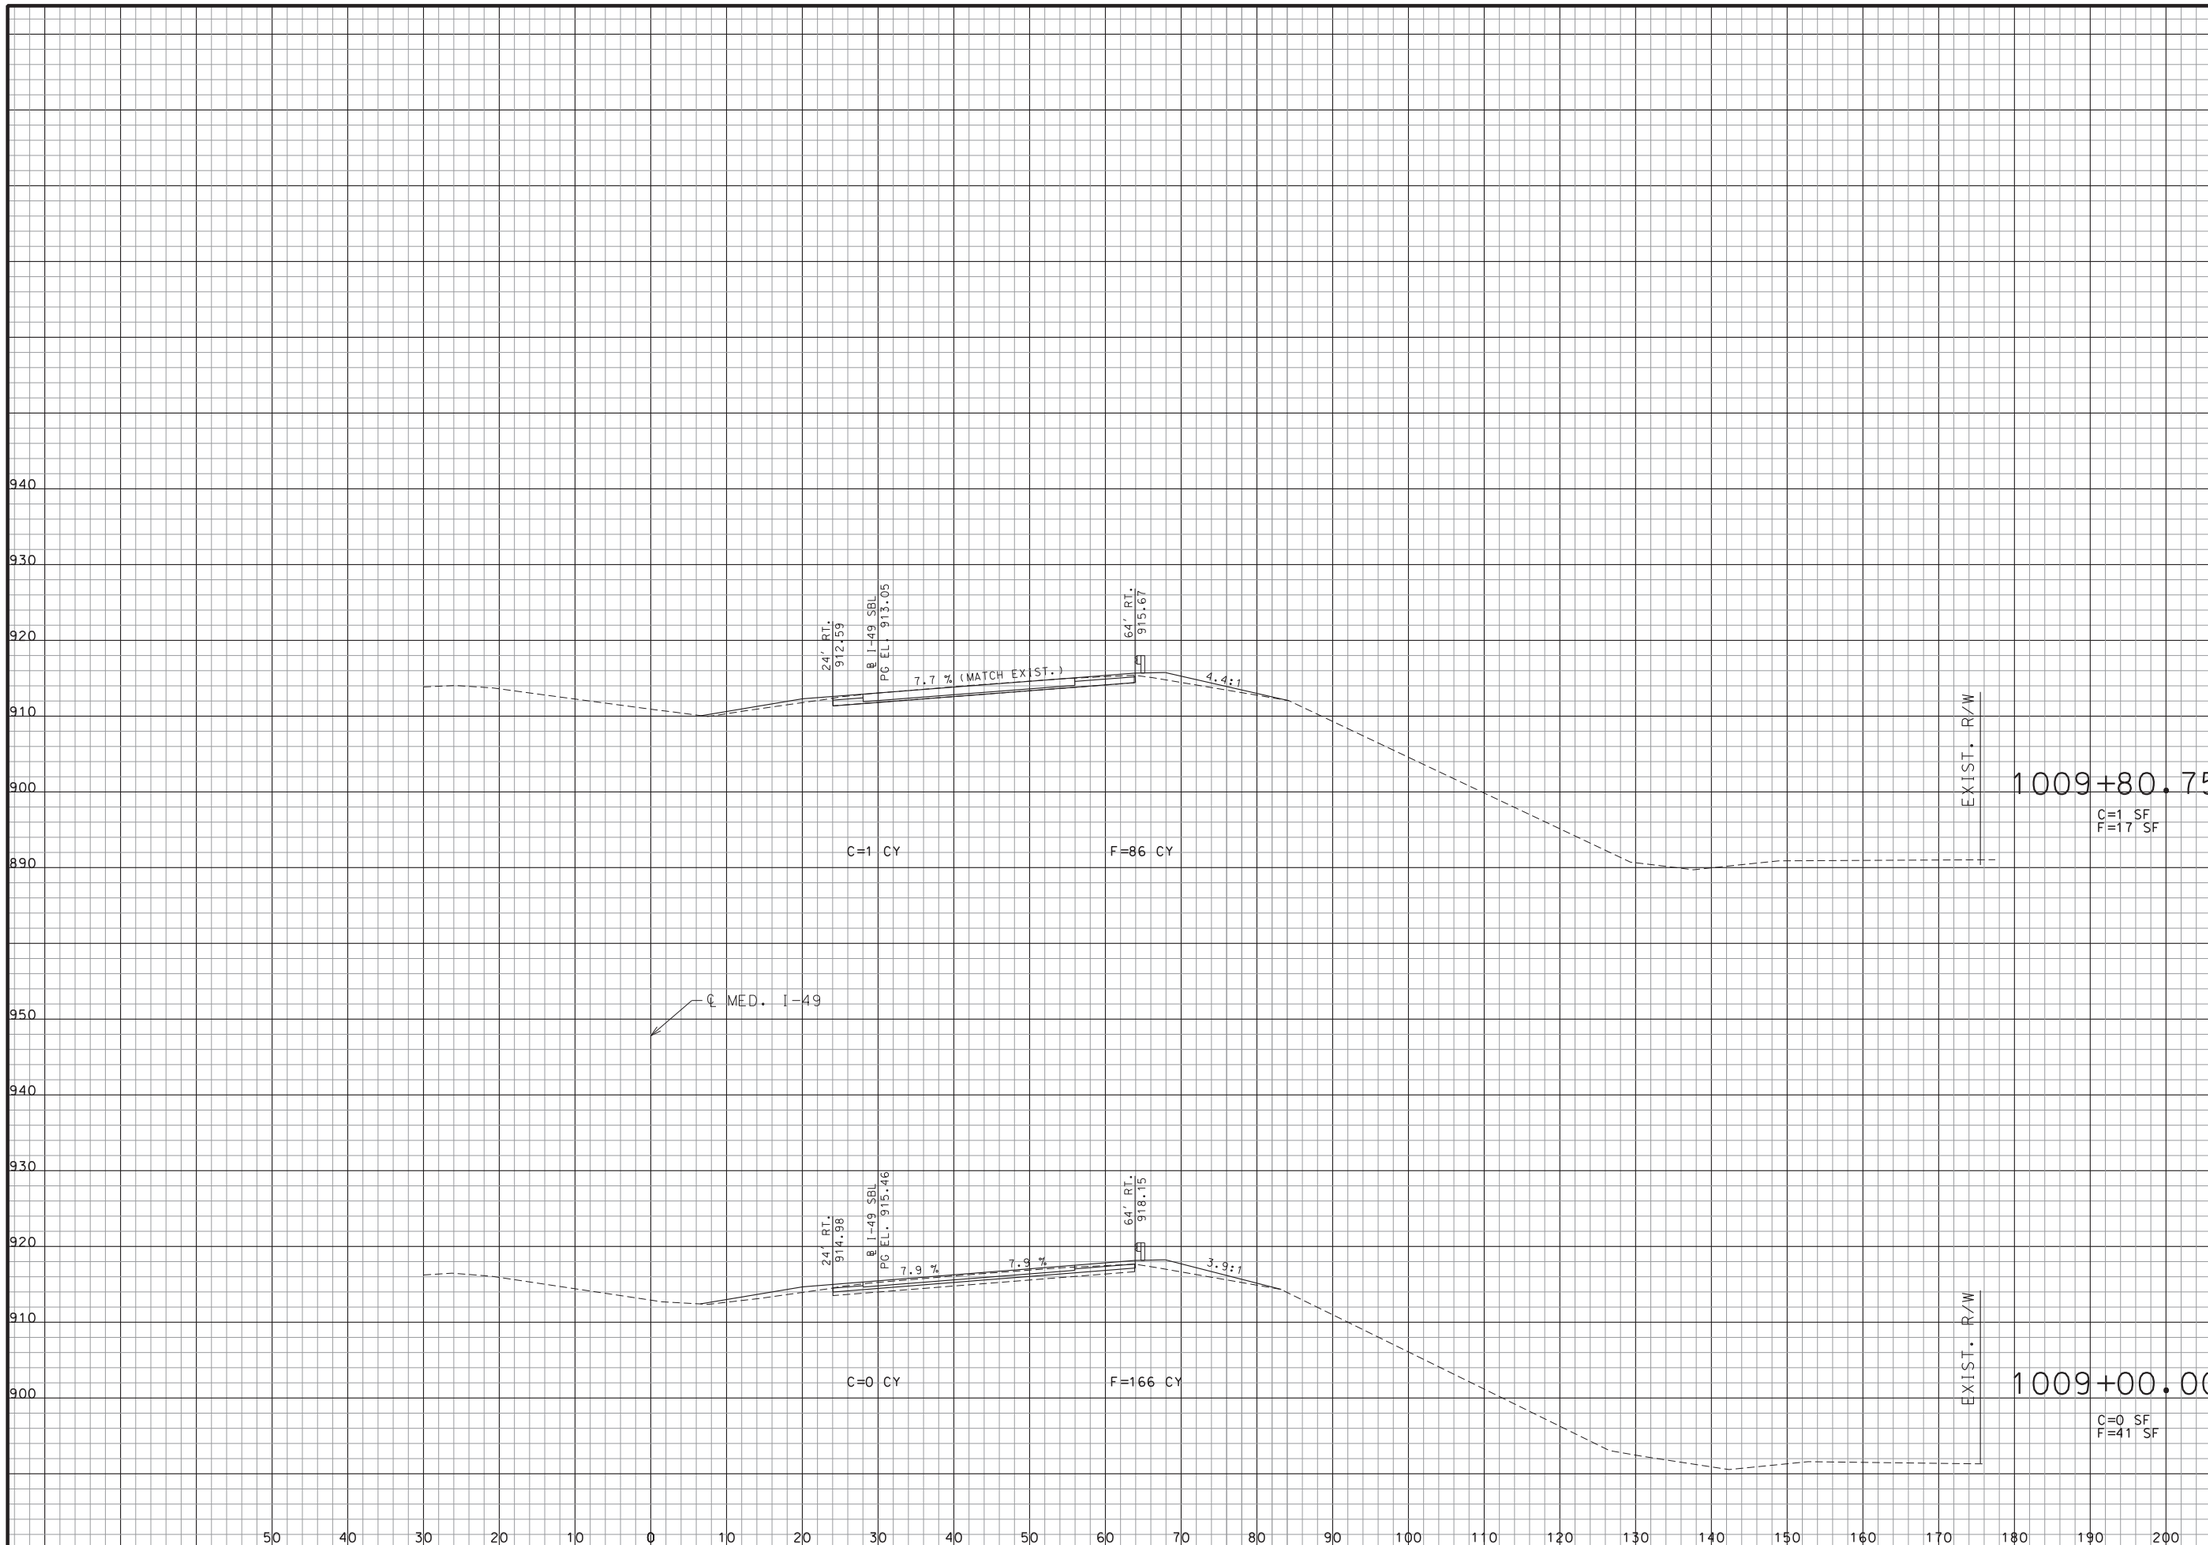

STATE OF MISSOURI
EARL HARRISON, JR.
NUMBER
E-2003019813
REGISTERED PROFESSIONAL ENGINEER

THIS SHEET HAS BEEN SIGNED, SEALED AND DATED ELECTRONICALLY.

DATE PREPARED	8/3/2020
ROUTE	I-49
STATE	MO
DISTRICT	SW
SHEET NO.	10
COUNTY	VERNON
JOB NO.	J7I3363
CONTRACT ID.	
PROJECT NO.	
BRIDGE NO.	

DESCRIPTION	DATE

MISSOURI HIGHWAYS AND TRANSPORTATION COMMISSION

105 WEST CAPITOL
JEFFERSON CITY, MO 65102
1-888-ASK-MODOT (1-888-275-6636)

Hg Consult Inc engineers planners

Hg CONSULT, INC.
PRO. ENGINEER 2010005873

EARL HARRISON, JR.
PROFESSIONAL
ENGINEER
E-2003019813

REV.

G:\My Drive\Hg Projects\2018\18.077 Vernon County Bridge (HW LOCHNER)\Civil\Sheet_Files\XSections\XSsheet_J7I3363.dgn 2:36:54 PM 8/3/2020