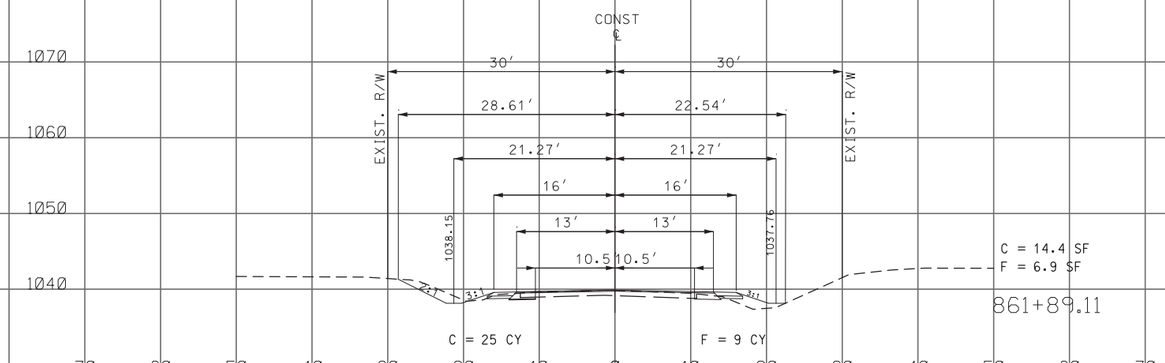

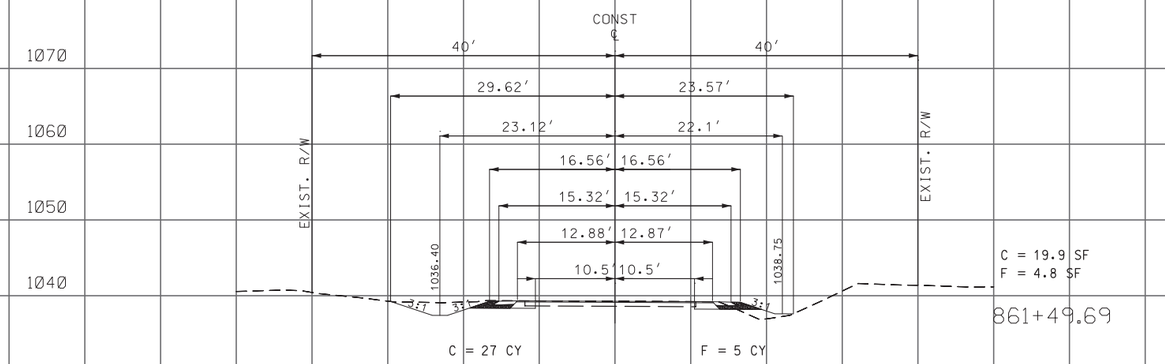

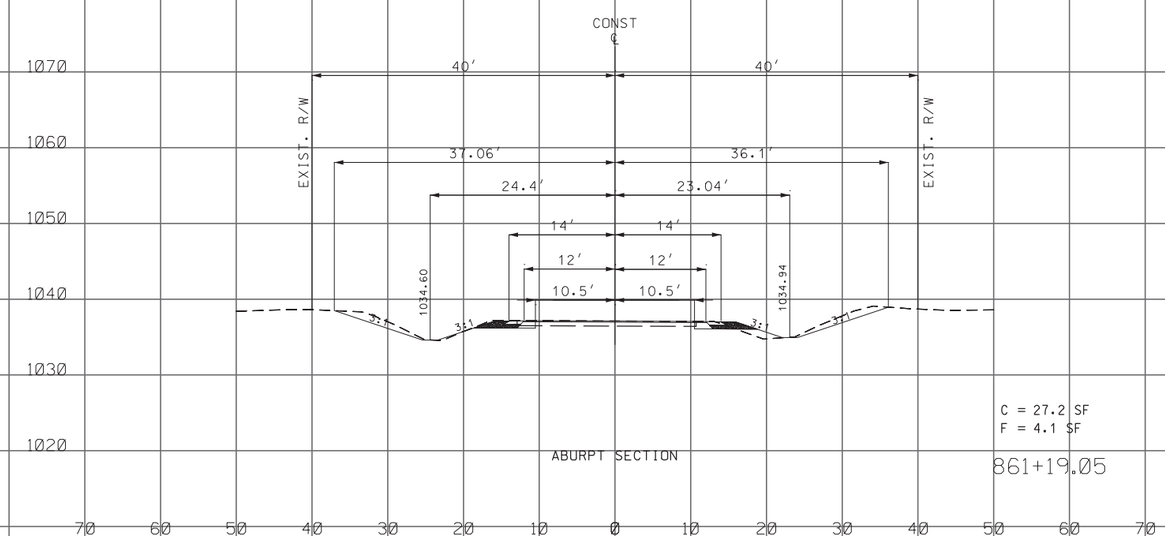

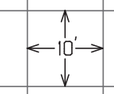

CROSS SECTIONS
ROUTE 6
SHEET 1 OF 35

STATE OF MISSOURI
HERBERT R. BAILEY
NUMBER E-17231
PROFESSIONAL ENGINEER

THIS SHEET HAS BEEN SIGNED, SEALED AND DATED ELECTRONICALLY.

DATE PREPARED	
8/9/2019	
ROUTE 6	STATE MO
DISTRICT NW	SHEET NO. 1
COUNTY SULLIVAN	
JOB NO. J1P3239	
CONTRACT ID.	
PROJECT NO.	
BRIDGE NO.	

DATE	DESCRIPTION

MISSOURI HIGHWAYS AND TRANSPORTION COMMISSION

MoDOT
105 WEST CAPITOL
JEFFERSON CITY, MO 65102
1-888-ASK-MODOT (1-888-275-6636)

Bartlett & West
1719 SOUTHRIDGE DR. SUITE 100 - JEFFERSON CITY, MO 65109-4000
PHONE 573-634-3181 - FAX 573-634-7904
CERTIFICATE OF AUTHORITY NO. 000167 - ENGINEERING
WWW.BARTWEST.COM

IF A SEAL IS PRESENT ON THIS SHEET IT HAS BEEN ELECTRONICALLY SEALED AND DATED.

REV.

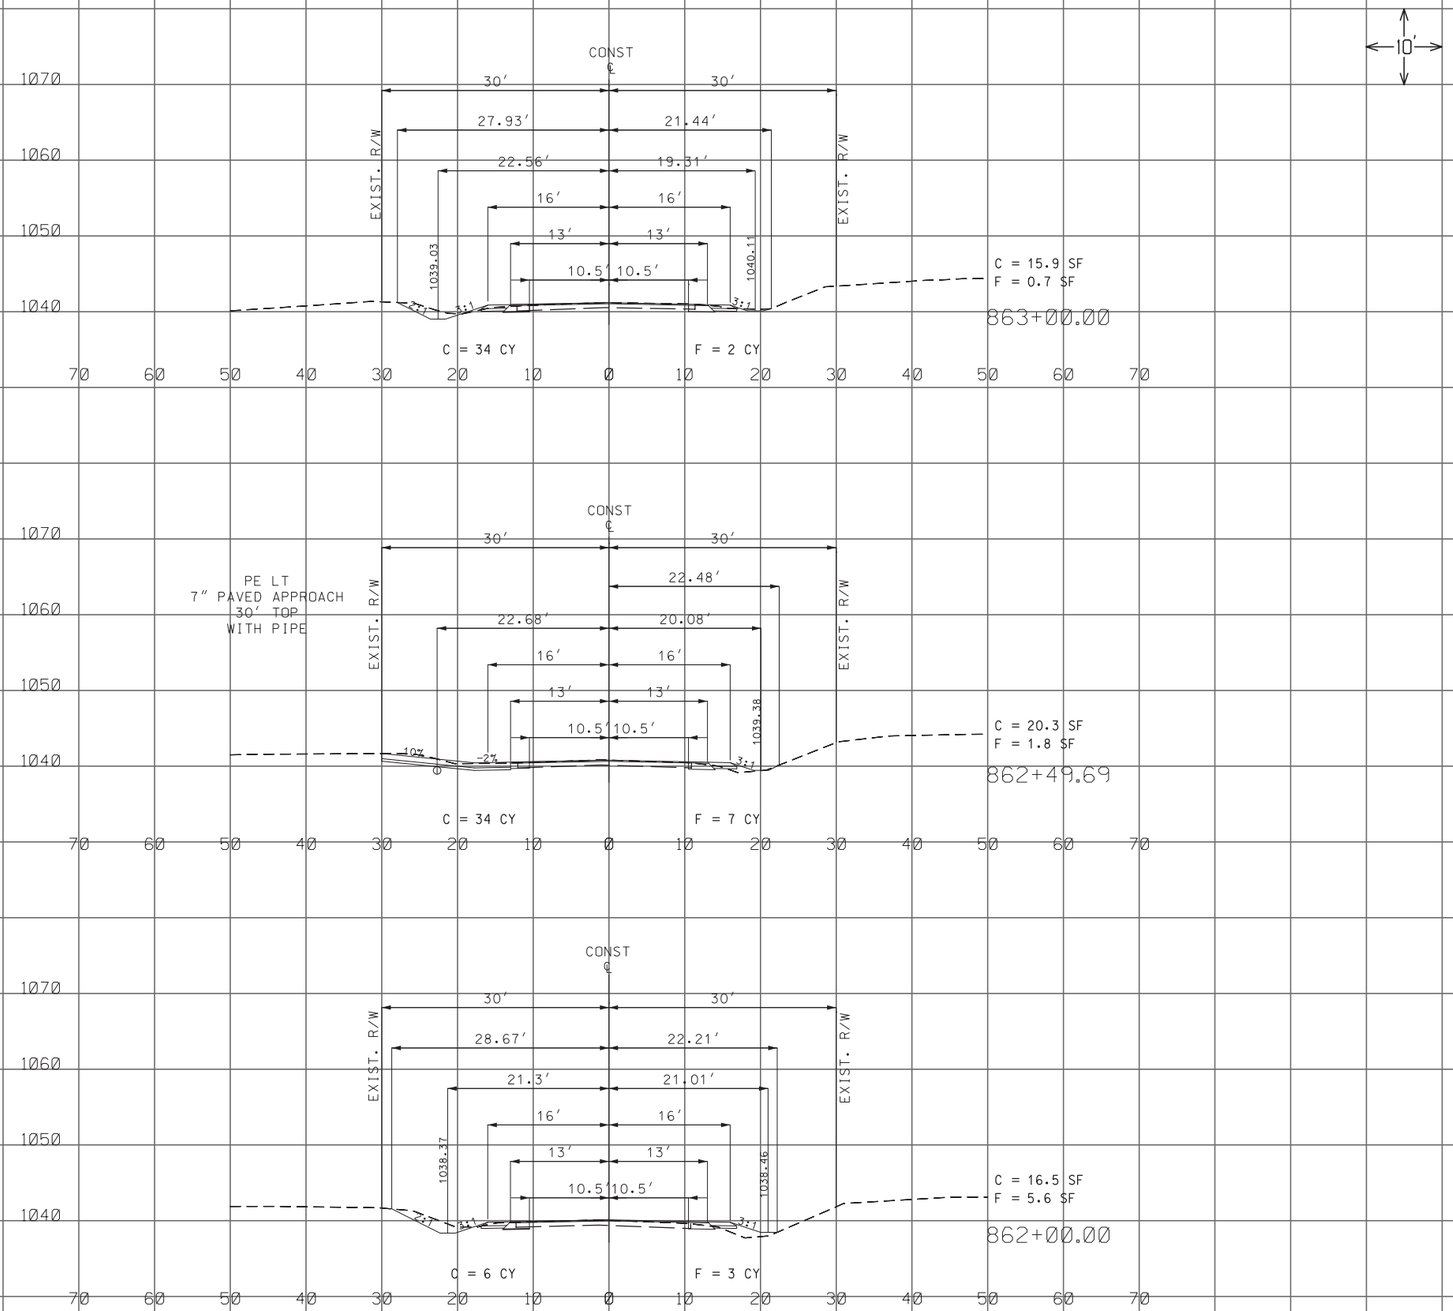

CROSS SECTIONS
ROUTE 6
SHEET 2 OF 35

STATE OF MISSOURI
HERBERT R. BAILEY
NUMBER E-17231
PROFESSIONAL ENGINEER

THIS SHEET HAS BEEN SIGNED, SEALED, AND DATED ELECTRONICALLY.

IF A SEAL IS PRESENT ON THIS SHEET IT HAS BEEN ELECTRONICALLY SEALED AND DATED.

DATE PREPARED	8/9/2019
ROUTE	6
STATE	MO
DISTRICT	NW
SHEET NO.	2
COUNTY	SULLIVAN
JOB NO.	J1P3239
CONTRACT ID.	
PROJECT NO.	
BRIDGE NO.	

DATE	DESCRIPTION

MISSOURI HIGHWAYS AND TRANSPORTION COMMISSION
105 WEST CAPITOL
JEFFERSON CITY, MO 65102
1-888-ASK-MODOT (1-888-275-6636)

Bartlett & West
1719 SOUTHRIDGE DR. SUITE 100 - JEFFERSON CITY, MO 65109-4000
PHONE 573-634-3181 - FAX 573-634-7904
CERTIFICATE OF AUTHORITY NO. 000167 - ENGINEERING
WWW.BARTWEST.COM

REV.

c:\pwdata\topeka01\sjs01684@bartwest.com\dms37166\XS_sheets_ J1P3239_110.dgn 2:13:15 PM 8/9/2019

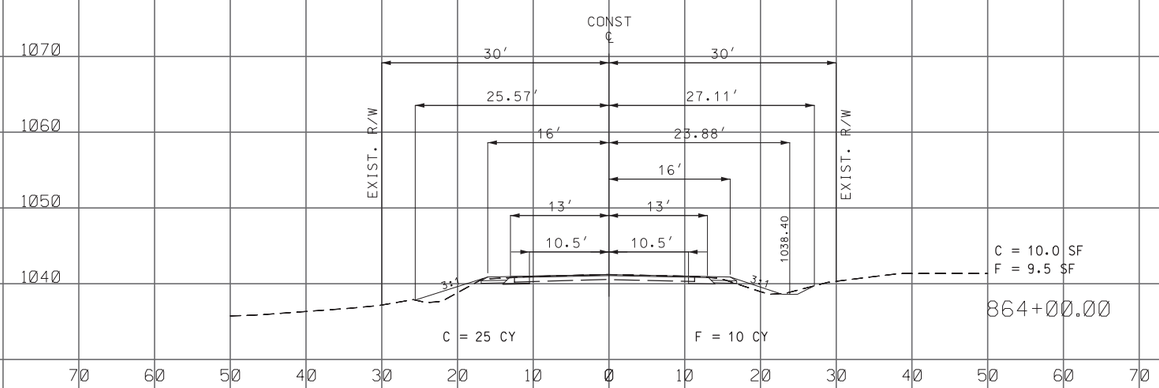

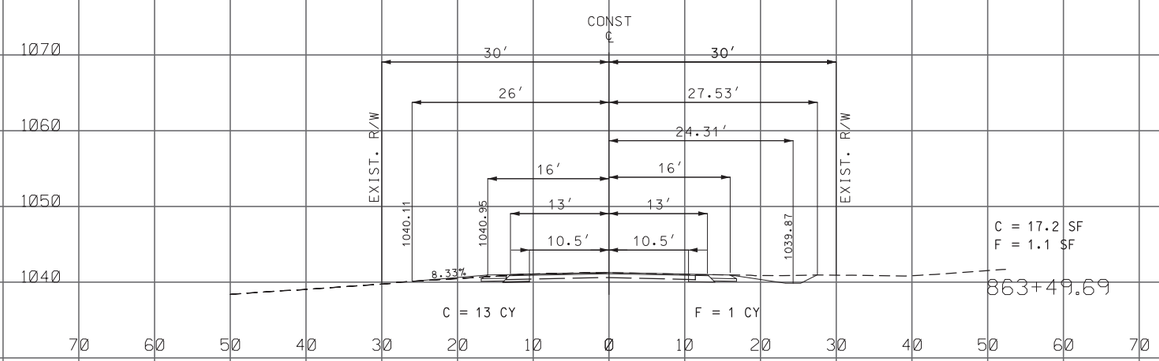

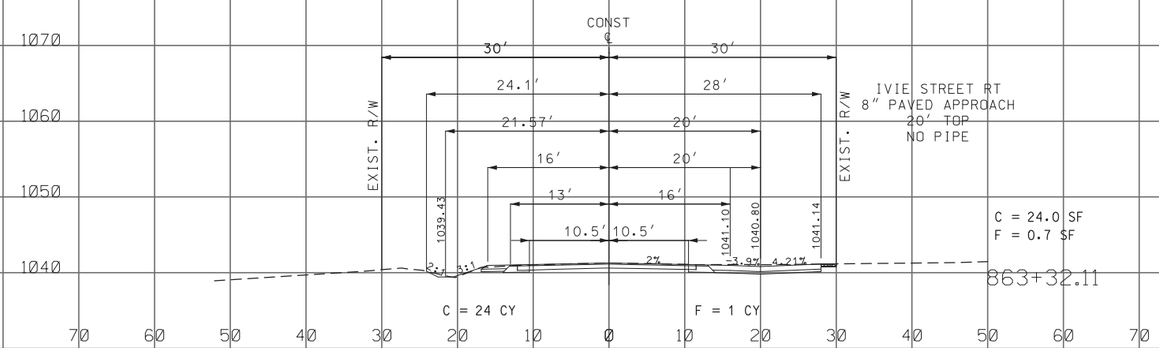

10′

CROSS SECTIONS
ROUTE 6
SHEET 3 OF 35

STATE OF MISSOURI
HERBERT R. BAILEY
NUMBER E-17231
PROFESSIONAL ENGINEER

THIS SHEET HAS BEEN SIGNED, SEALED AND DATED ELECTRONICALLY.

DATE PREPARED	8/9/2019
ROUTE	6
STATE	MO
DISTRICT	NW
SHEET NO.	3
COUNTY	SULLIVAN
JOB NO.	J1P3239
CONTRACT ID.	
PROJECT NO.	
BRIDGE NO.	

DATE	DESCRIPTION

MISSOURI HIGHWAYS AND TRANSPORTION COMMISSION

105 WEST CAPITOL
JEFFERSON CITY, MO 65102
1-888-ASK-MODOT (1-888-275-6636)

Bartlett & West
1719 SOUTHRIDGE DR. SUITE 100 - JEFFERSON CITY, MO 65109-4000
PHONE 573-634-3181 - FAX 573-634-7904
CERTIFICATE OF AUTHORITY NO. 000167 - ENGINEERING
WWW.BARTWEST.COM

IF A SEAL IS PRESENT ON THIS SHEET IT HAS BEEN ELECTRONICALLY SEALED AND DATED.

REV.

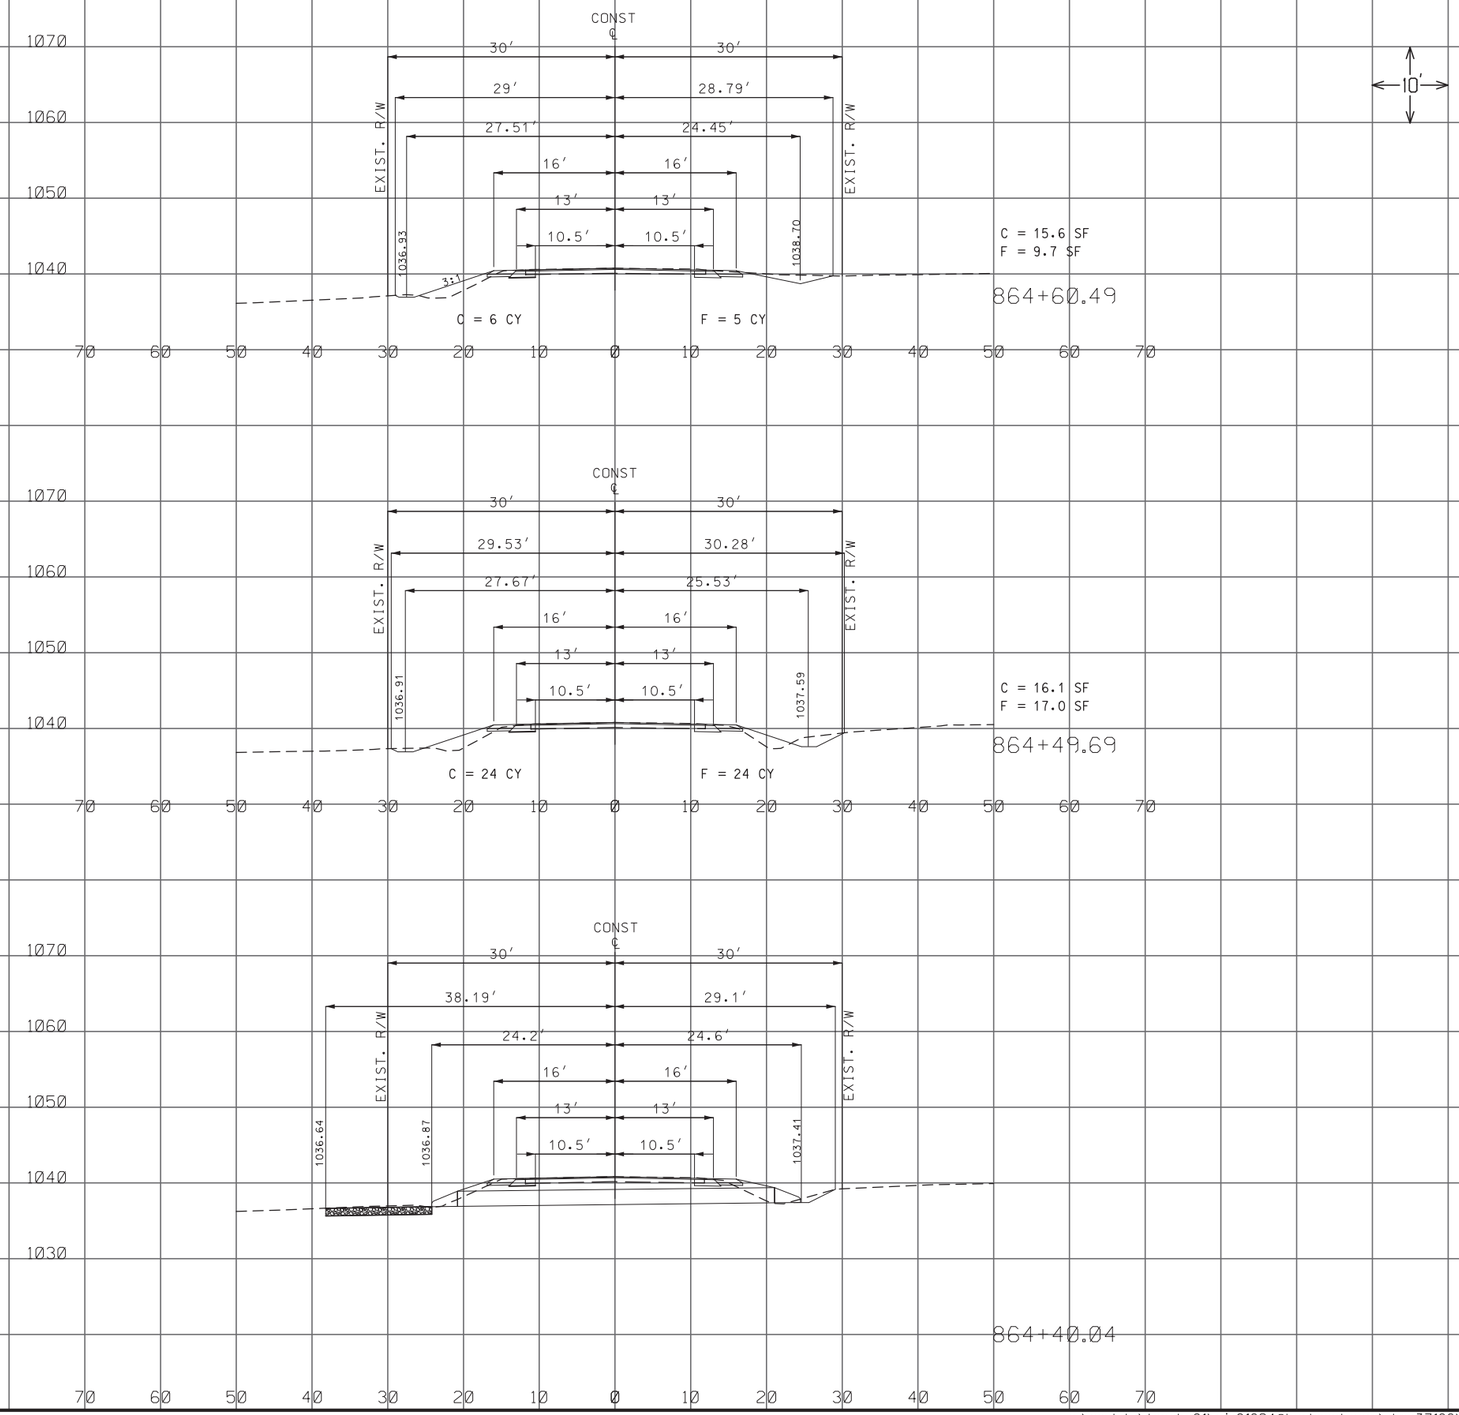

CROSS SECTIONS
ROUTE 6
SHEET 4 OF 35

STATE OF MISSOURI
HERBERT R. BAILEY
NUMBER E-17231
PROFESSIONAL ENGINEER

THIS SHEET HAS BEEN SIGNED, SEALED AND DATED ELECTRONICALLY.

DATE PREPARED	
8/9/2019	
ROUTE 6	STATE MO
DISTRICT NW	SHEET NO. 4
COUNTY SULLIVAN	
JOB NO. J1P3239	
CONTRACT ID.	
PROJECT NO.	
BRIDGE NO.	

DATE	DESCRIPTION

MISSOURI HIGHWAYS AND TRANSPORTION COMMISSION
105 WEST CAPITOL
JEFFERSON CITY, MO 65102
1-888-ASK-MODOT (1-888-275-6636)

Bartlett & West
1719 SOUTHRIDGE DR. SUITE 100 - JEFFERSON CITY, MO 65109-4000
PHONE 573-634-3181 - FAX 573-634-7904
CERTIFICATE OF AUTHORITY NO. 000167 - ENGINEERING
WWW.BARTWEST.COM

IF A SEAL IS PRESENT ON THIS SHEET IT HAS BEEN ELECTRONICALLY SEALED AND DATED.

REV.

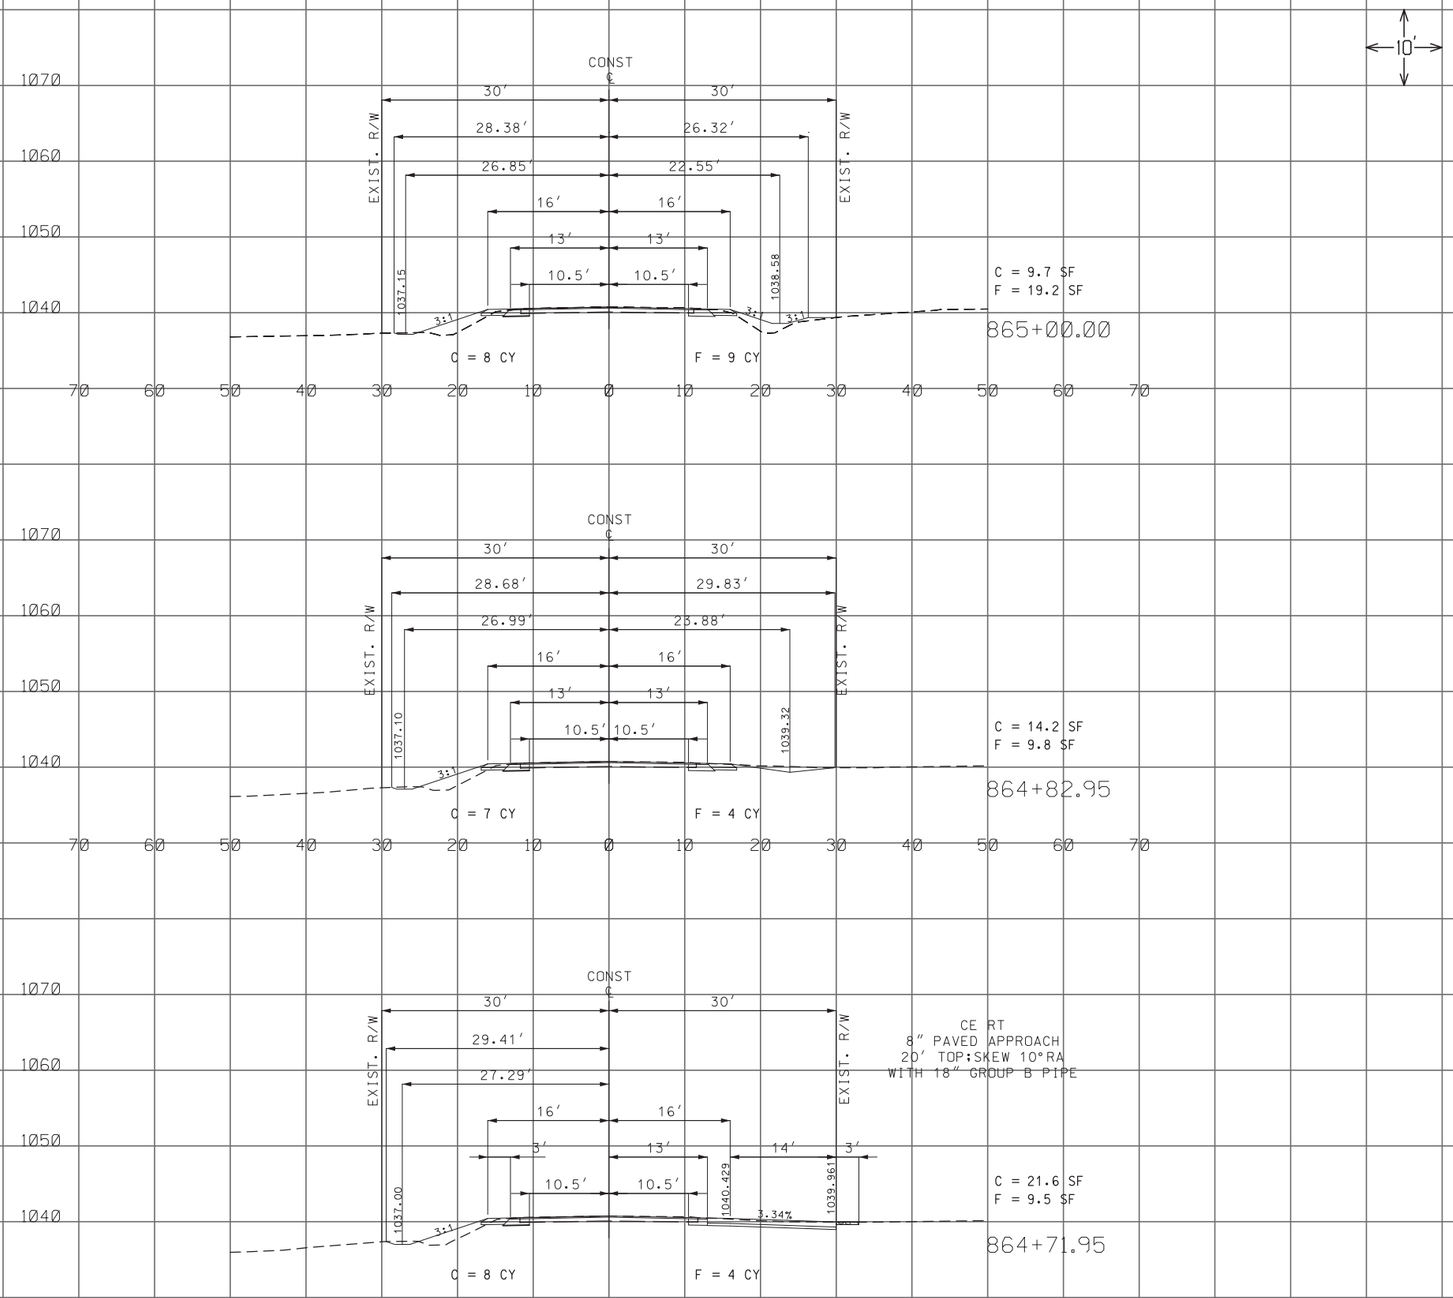

CROSS SECTIONS
ROUTE 6
SHEET 5 OF 35

STATE OF MISSOURI
HERBERT R. BAILEY
NUMBER E-17231
PROFESSIONAL ENGINEER

THIS SHEET HAS BEEN SIGNED, SEALED AND DATED ELECTRONICALLY.

DATE PREPARED	8/9/2019
ROUTE	6
STATE	MO
DISTRICT	NW
SHEET NO.	5
COUNTY	SULLIVAN
JOB NO.	J1P3239
CONTRACT ID.	
PROJECT NO.	
BRIDGE NO.	

DATE	DESCRIPTION

MISSOURI HIGHWAYS AND TRANSPORTION COMMISSION

105 WEST CAPITOL
JEFFERSON CITY, MO 65102
1-888-ASK-MODOT (1-888-275-6636)

Bartlett & West

1719 SOUTHRIDGE DR. SUITE 100 - JEFFERSON CITY, MO 65109-4000
PHONE 573-634-3181 - FAX 573-634-7904
CERTIFICATE OF AUTHORITY NO. 000167 - ENGINEERING
WWW.BARTWEST.COM

IF A SEAL IS PRESENT ON THIS SHEET IT HAS BEEN ELECTRONICALLY SEALED AND DATED.

REV.

c:\pwdata\topeka01\sjs01684@bartwest.com\dms37166\XS_sheets_ J1P3239_110.dgn 2:13:24 PM 8/9/2019

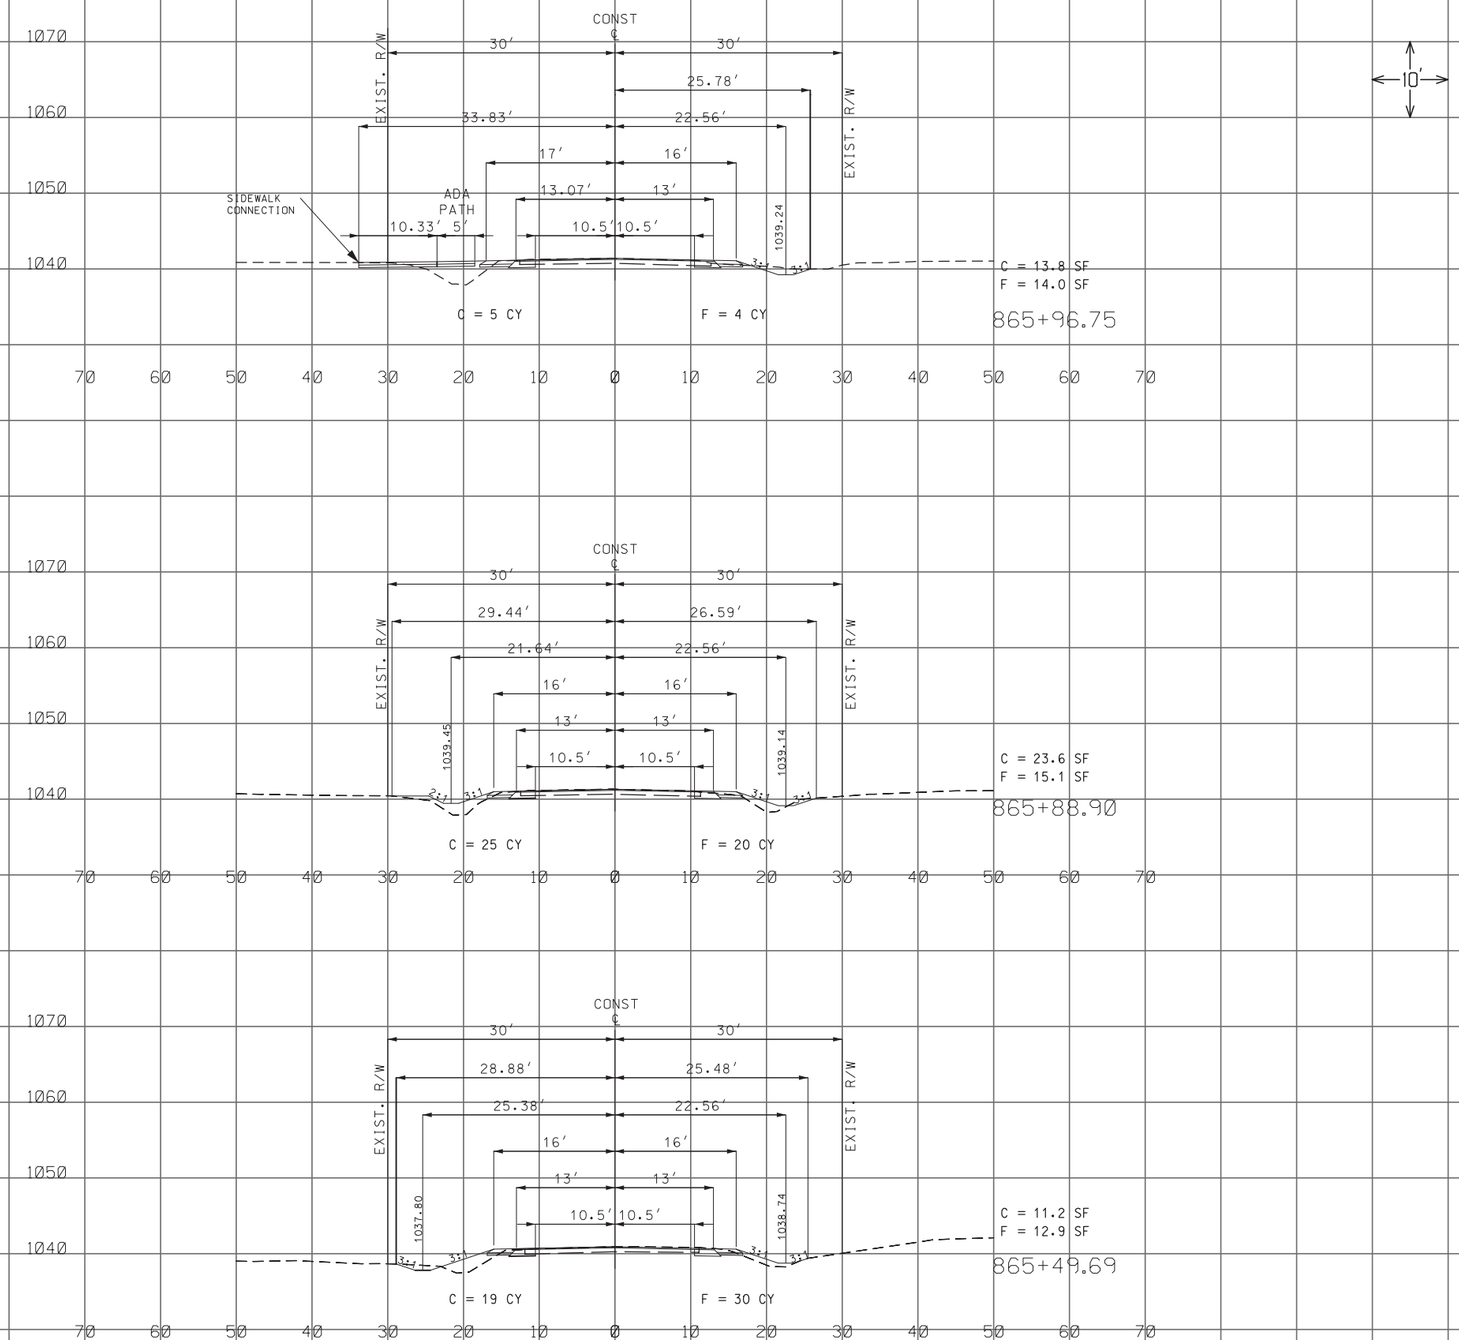

CROSS SECTIONS
ROUTE 6
SHEET 6 OF 35

STATE OF MISSOURI
HERBERT R. BAILEY
NUMBER E-17231
PROFESSIONAL ENGINEER

THIS SHEET HAS BEEN SIGNED, SEALED AND DATED ELECTRONICALLY.

DATE PREPARED	8/9/2019
ROUTE	6
STATE	MO
DISTRICT	NW
SHEET NO.	6
COUNTY	SULLIVAN
JOB NO.	J1P3239
CONTRACT ID.	
PROJECT NO.	
BRIDGE NO.	

DATE	DESCRIPTION

MISSOURI HIGHWAYS AND TRANSPORTION COMMISSION
105 WEST CAPITOL
JEFFERSON CITY, MO 65102
1-888-ASK-MODOT (1-888-275-6636)

Bartlett & West
1719 SOUTHRIDGE DR. SUITE 100 - JEFFERSON CITY, MO 65109-4000
PHONE 573-634-3181 - FAX 573-634-7904
CERTIFICATE OF AUTHORITY NO. 000167 - ENGINEERING
WWW.BARTWEST.COM

IF A SEAL IS PRESENT ON THIS SHEET IT HAS BEEN ELECTRONICALLY SEALED AND DATED.

REV.

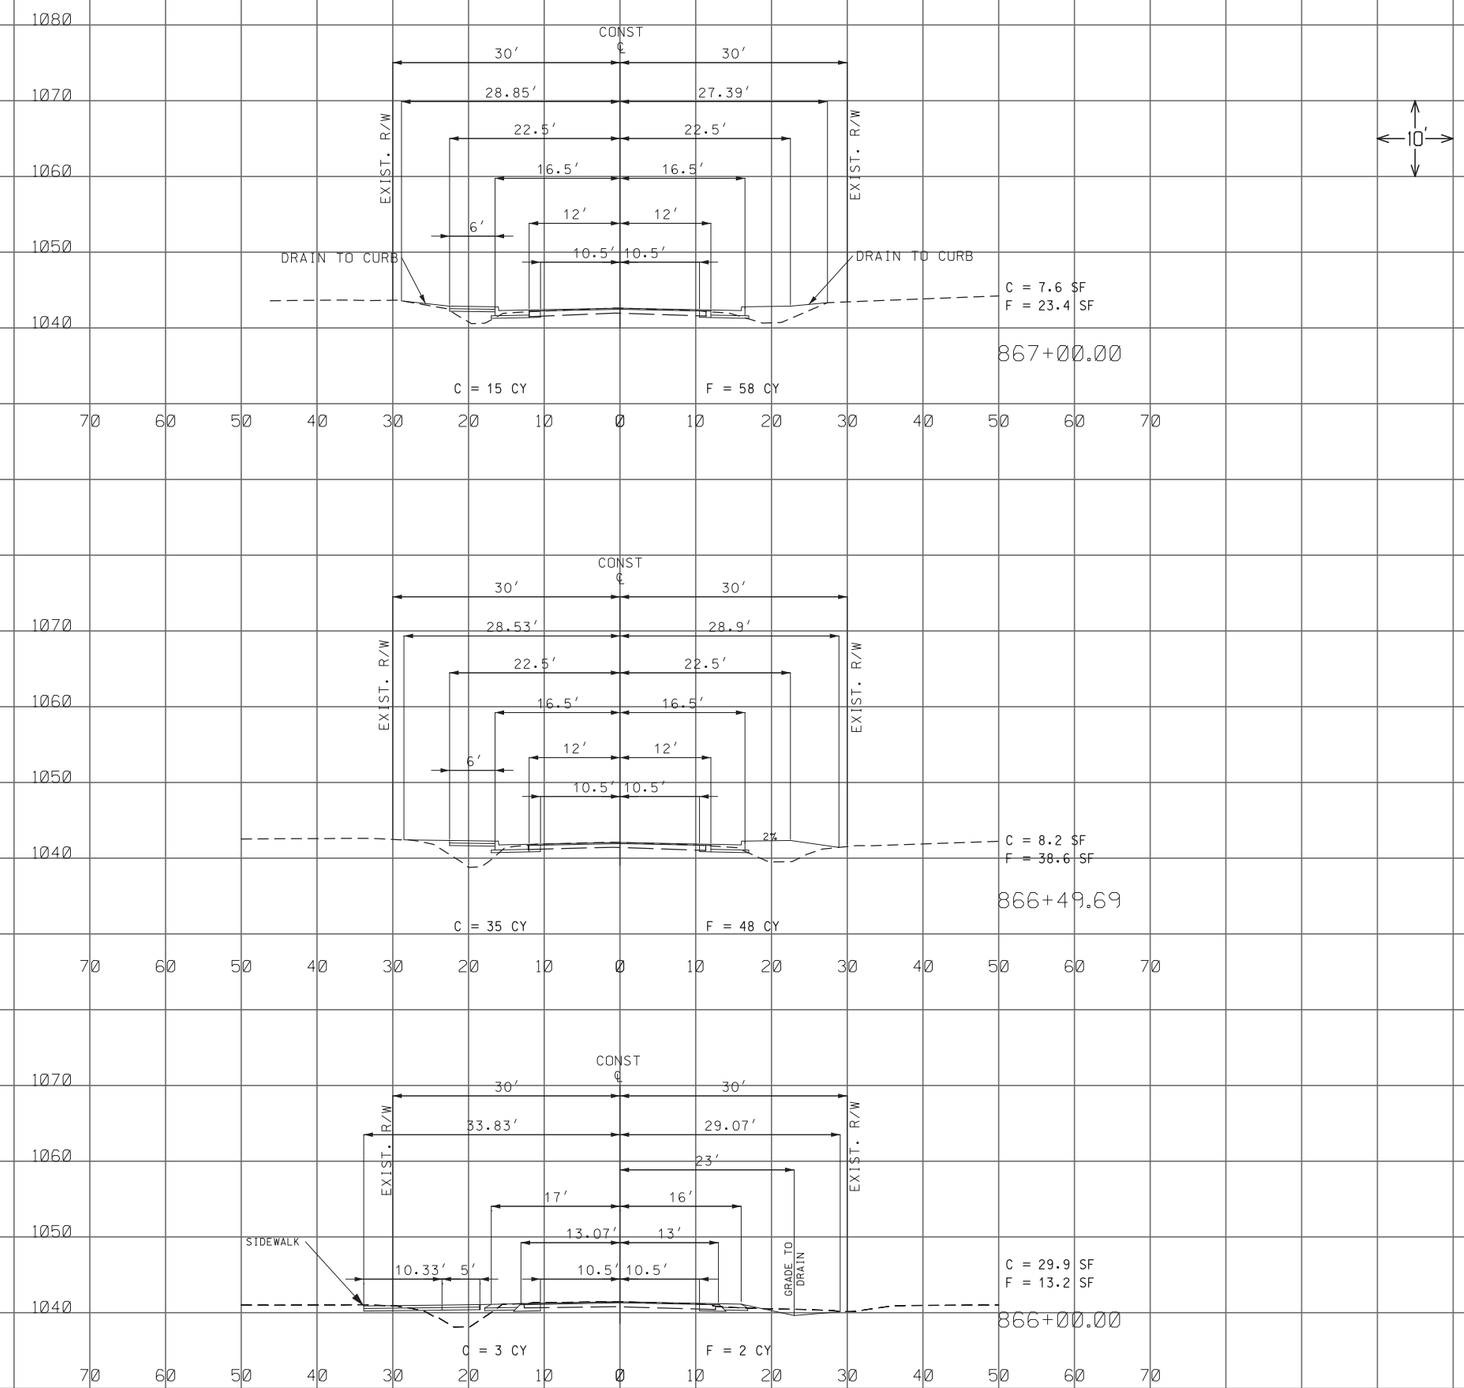

CROSS SECTIONS
ROUTE 6
SHEET 7 OF 35

STATE OF MISSOURI
HERBERT R. BAILEY
NUMBER E-17231
PROFESSIONAL ENGINEER

THIS SHEET HAS BEEN SIGNED, SEALED AND DATED ELECTRONICALLY.

DATE PREPARED	8/9/2019
ROUTE	6
STATE	MO
DISTRICT	NW
SHEET NO.	7
COUNTY	SULLIVAN
JOB NO.	J1P3239
CONTRACT ID.	
PROJECT NO.	
BRIDGE NO.	

DATE	DESCRIPTION

MISSOURI HIGHWAYS AND TRANSPORTATION COMMISSION
MoDOT
105 WEST CAPITOL
JEFFERSON CITY, MO 65102
1-888-ASK-MODOT (1-888-275-6636)

Bartlett & West
1719 SOUTHRIDGE DR. SUITE 100 - JEFFERSON CITY, MO 65109-4000
PHONE 573-634-3181 - FAX 573-634-7904
CERTIFICATE OF AUTHORITY NO. 000167 - ENGINEERING
WWW.BARTWEST.COM

IF A SEAL IS PRESENT ON THIS SHEET IT HAS BEEN ELECTRONICALLY SEALED AND DATED.

REV.

c:\pwdata\topeka01\sjs01684@bartwest.com\dms37166\XS_sheets_ J1P3239_110.dgn 2:13:31 PM 8/9/2019

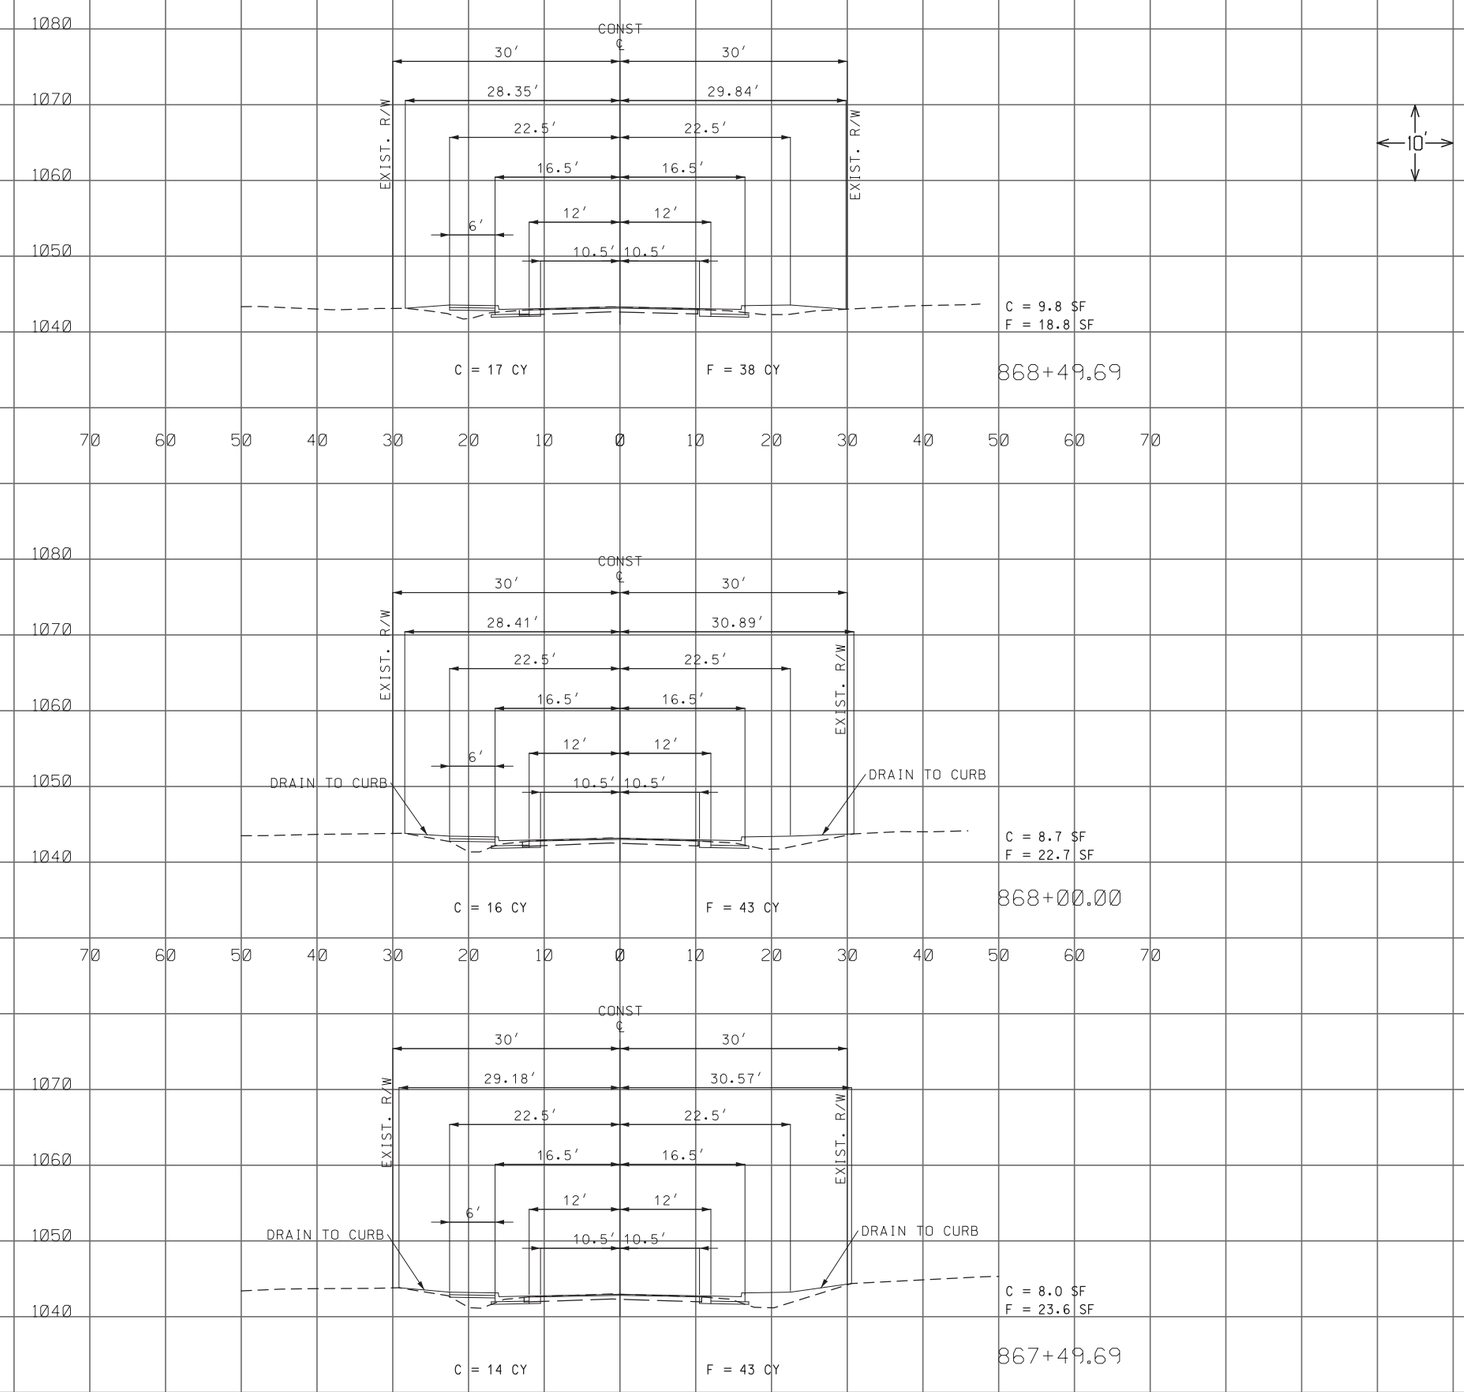

CROSS SECTIONS
ROUTE 6
SHEET 8 OF 35

STATE OF MISSOURI
HERBERT R. BAILEY
NUMBER E-17231
PROFESSIONAL ENGINEER

THIS SHEET HAS BEEN SIGNED, SEALED AND DATED ELECTRONICALLY.

IF A SEAL IS PRESENT ON THIS SHEET IT HAS BEEN ELECTRONICALLY SEALED AND DATED.

DATE PREPARED	8/9/2019
ROUTE	6
STATE	MO
DISTRICT	NW
SHEET NO.	8
COUNTY	SULLIVAN
JOB NO.	J1P3239
CONTRACT ID.	
PROJECT NO.	
BRIDGE NO.	

DATE	DESCRIPTION

MISSOURI HIGHWAYS AND TRANSPORTION COMMISSION
MoDOT
105 WEST CAPITOL
JEFFERSON CITY, MO 65102
1-888-ASK-MODOT (1-888-275-6636)

Bartlett & West
1719 SOUTHRIDGE DR. SUITE 100 - JEFFERSON CITY, MO 65109-4000
PHONE 573-634-3181 - FAX 573-634-7904
CERTIFICATE OF AUTHORITY NO. 000167 - ENGINEERING
WWW.BARTWEST.COM

REV.

c:\pwdata\topeka01\sjs01684@bartwest.com\dms37166\XS_sheets_ J1P3239_110.dgn 2:13:34 PM 8/9/2019

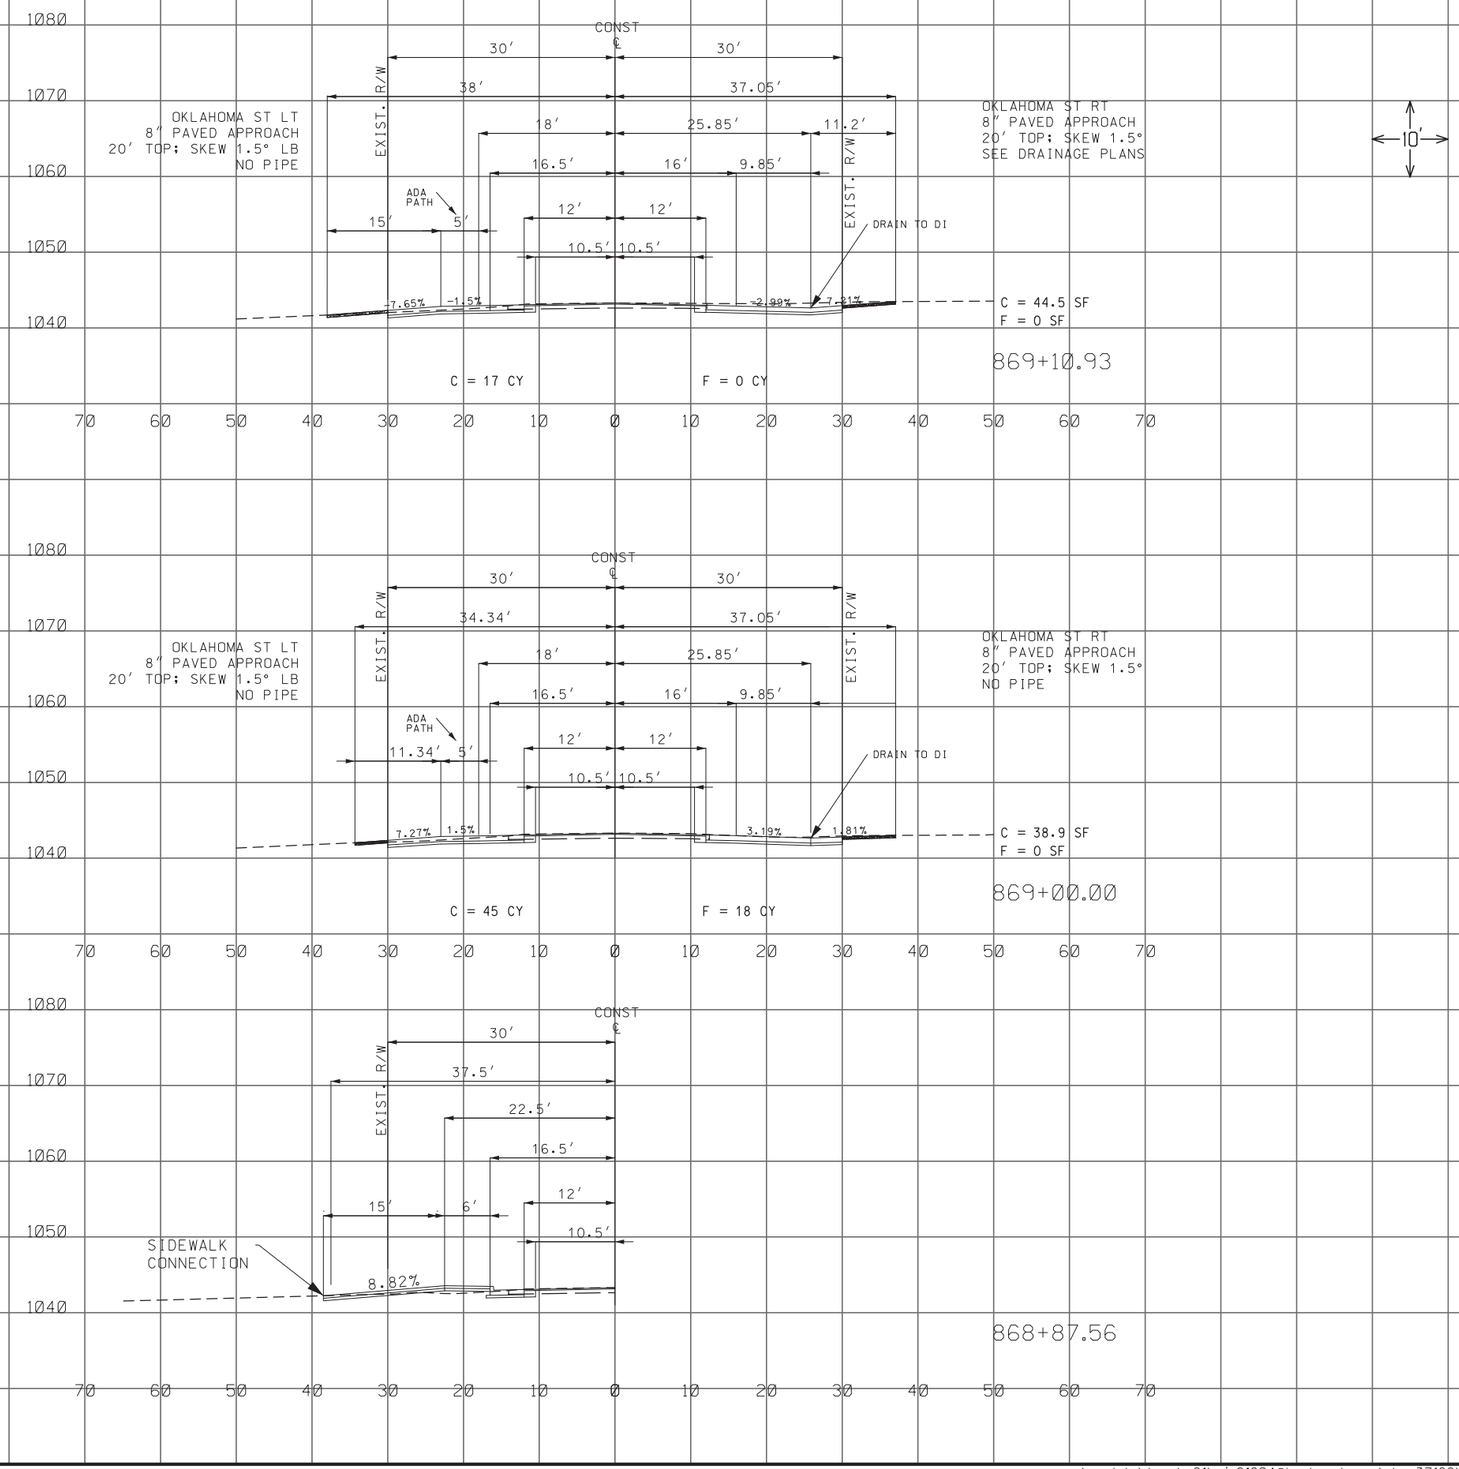

CROSS SECTIONS
ROUTE 6
SHEET 9 OF 35

STATE OF MISSOURI
HERBERT R. BAILEY
NUMBER E-17231
PROFESSIONAL ENGINEER
THIS SHEET HAS BEEN SIGNED, SEALED AND DATED ELECTRONICALLY.

DATE PREPARED	
8/9/2019	
ROUTE 6	STATE MO
DISTRICT NW	SHEET NO. 9
COUNTY SULLIVAN	
JOB NO. J1P3239	
CONTRACT ID.	
PROJECT NO.	
BRIDGE NO.	

DATE	DESCRIPTION

MISSOURI HIGHWAYS AND TRANSPORTION COMMISSION
105 WEST CAPITOL
JEFFERSON CITY, MO 65102
1-888-ASK-MODOT (1-888-275-6636)

Bartlett & West
1719 SOUTHRIDGE DR. SUITE 100 - JEFFERSON CITY, MO 65109-4000
PHONE 573-634-3181 - FAX 573-634-7904
CERTIFICATE OF AUTHORITY NO. 000167 - ENGINEERING
WWW.BARTWEST.COM

IF A SEAL IS PRESENT ON THIS SHEET IT HAS BEEN ELECTRONICALLY SEALED AND DATED.

REV.

c:\pwdata\topeka01\sjs01684@bartwest.com\dms37166\XS_sheets_ J1P3239_110.dgn 2:13:37 PM 8/9/2019

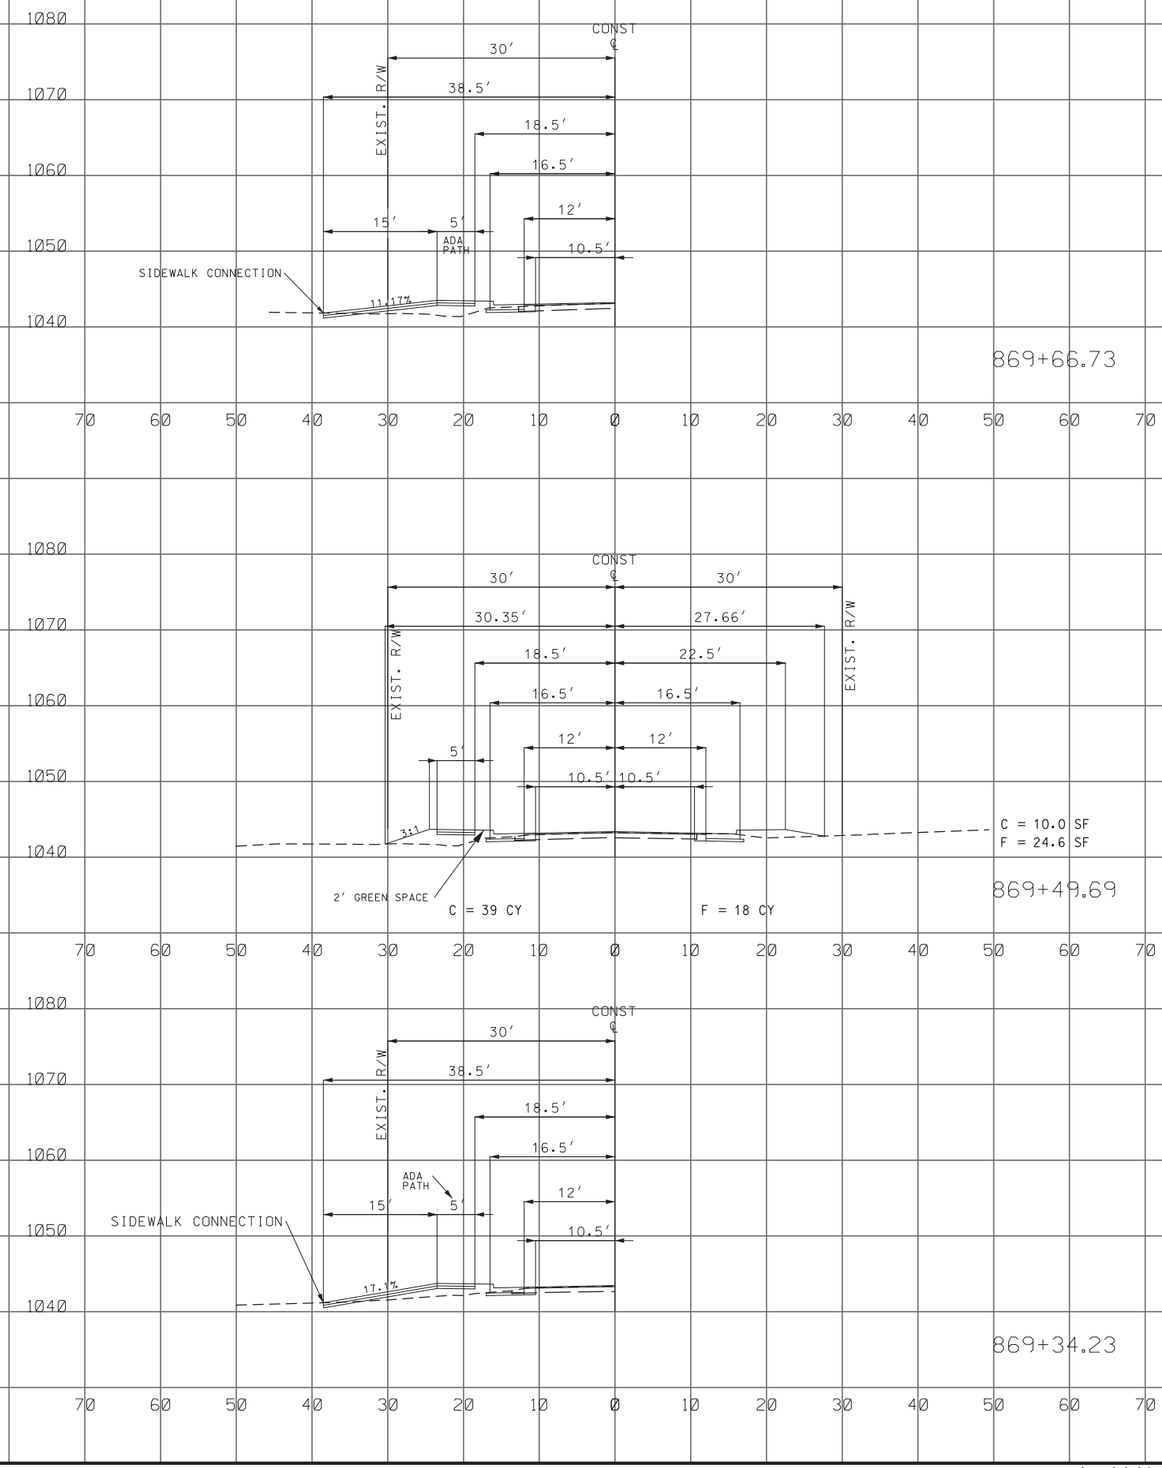

CROSS SECTIONS
ROUTE 6
SHEET 10 OF 35

STATE OF MISSOURI
HERBERT R. BAILEY
NUMBER E-17231
PROFESSIONAL ENGINEER

THIS SHEET HAS BEEN SIGNED, SEALED AND DATED ELECTRONICALLY.

DATE PREPARED	8/9/2019
ROUTE	6
STATE	MO
DISTRICT	NW
SHEET NO.	10
COUNTY	SULLIVAN
JOB NO.	J1P3239
CONTRACT ID.	
PROJECT NO.	
BRIDGE NO.	

DATE	DESCRIPTION

MISSOURI HIGHWAYS AND TRANSPORTION COMMISSION
105 WEST CAPITOL
JEFFERSON CITY, MO 65102
1-888-ASK-MODOT (1-888-275-6636)

Bartlett & West
1719 SOUTHRIDGE DR. SUITE 100 - JEFFERSON CITY, MO 65109-4000
PHONE 573-634-3181 - FAX 573-634-7904
CERTIFICATE OF AUTHORITY NO. 000167 - ENGINEERING
WWW.BARTWEST.COM

IF A SEAL IS PRESENT ON THIS SHEET IT HAS BEEN ELECTRONICALLY SEALED AND DATED.

REV.

c:\pwdata\topeka01\sjs01684@bartwest.com\dms37166\XS_sheets_ J1P3239_110.dgn 2:13:41 PM 8/9/2019

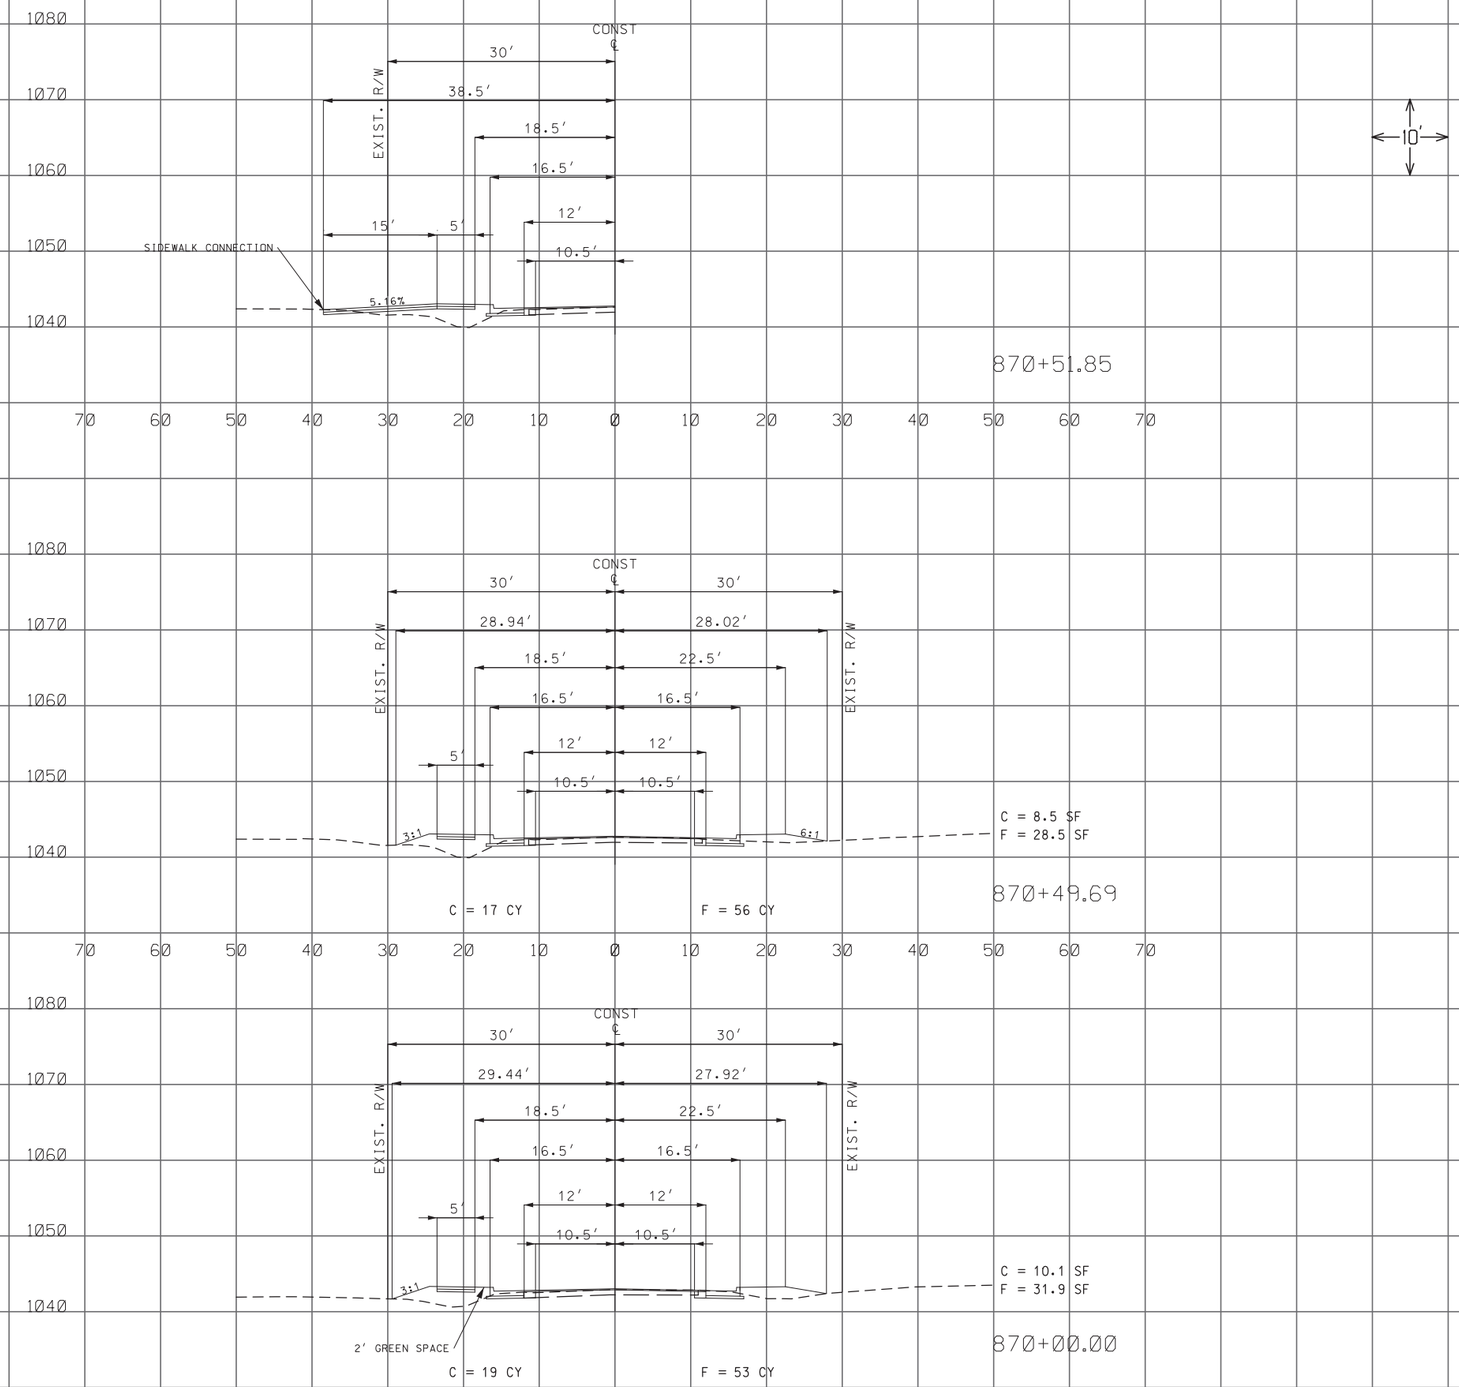

CROSS SECTIONS
ROUTE 6
SHEET 11 OF 35

STATE OF MISSOURI
HERBERT R. BAILEY
NUMBER E-17231
PROFESSIONAL ENGINEER

THIS SHEET HAS BEEN SIGNED, SEALED AND DATED ELECTRONICALLY.

DATE PREPARED	8/9/2019
ROUTE	6
STATE	MO
DISTRICT	NW
SHEET NO.	11
COUNTY	SULLIVAN
JOB NO.	J1P3239
CONTRACT ID.	
PROJECT NO.	
BRIDGE NO.	

DATE	DESCRIPTION

MISSOURI HIGHWAYS AND TRANSPORTION COMMISSION
105 WEST CAPITOL
JEFFERSON CITY, MO 65102
1-888-ASK-MODOT (1-888-275-6636)

Bartlett & West
1719 SOUTHRIDGE DR. SUITE 100 - JEFFERSON CITY, MO 65109-4000
PHONE 573-634-3181 - FAX 573-634-7904
CERTIFICATE OF AUTHORITY NO. 000167 - ENGINEERING
WWW.BARTWEST.COM

IF A SEAL IS PRESENT ON THIS SHEET IT HAS BEEN ELECTRONICALLY SEALED AND DATED.

REV.

c:\pwdata\topeka01\sjs01684@bartwest.com\dms37166\XS_sheets_ J1P3239_110.dgn 2:13:44 PM 8/9/2019

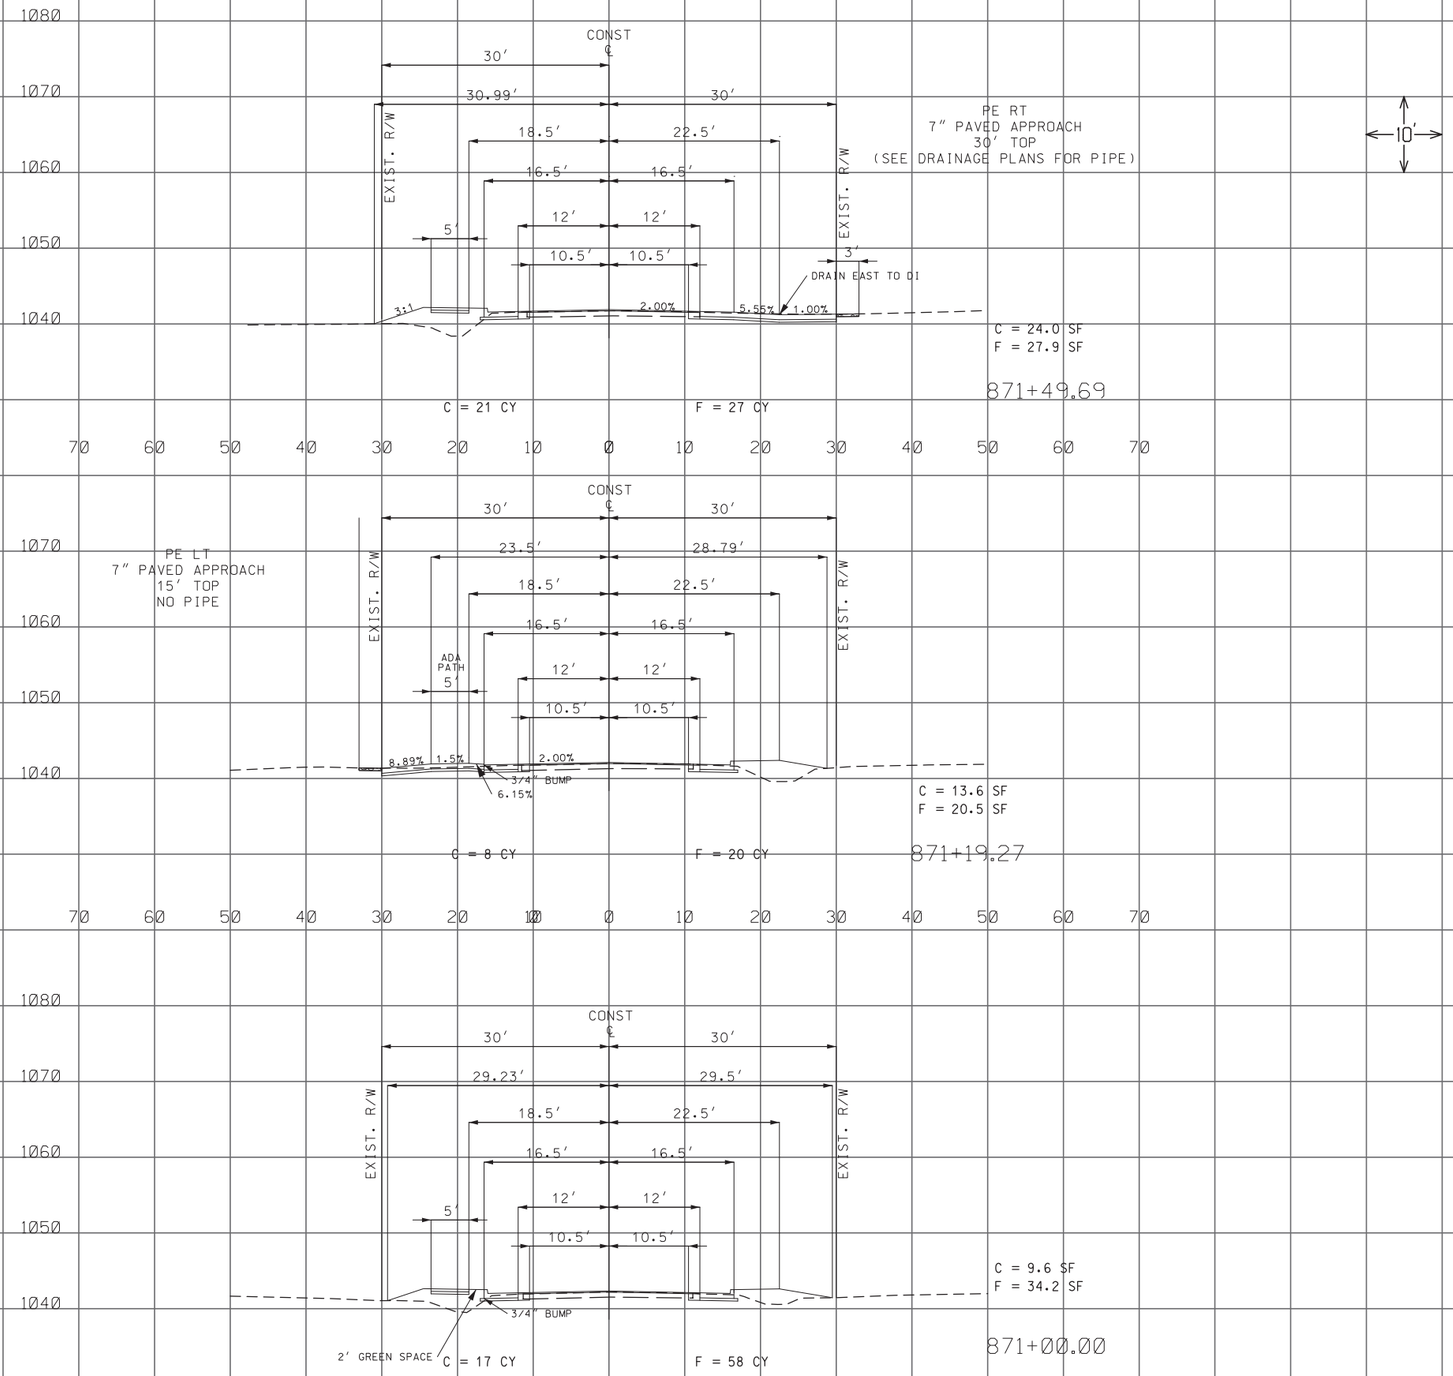

CROSS SECTIONS
ROUTE 6
SHEET 12 OF 35

STATE OF MISSOURI
HERBERT R. BAILEY
NUMBER E-17231
PROFESSIONAL ENGINEER

THIS SHEET HAS BEEN SIGNED, SEALED AND DATED ELECTRONICALLY.

DATE PREPARED	8/9/2019
ROUTE 6	STATE MO
DISTRICT NW	SHEET NO. 12
COUNTY	SULLIVAN
JOB NO.	J1P3239
CONTRACT ID.	
PROJECT NO.	
BRIDGE NO.	

DATE	DESCRIPTION

MISSOURI HIGHWAYS AND TRANSPORTATION COMMISSION

MoDOT
105 WEST CAPITOL
JEFFERSON CITY, MO 65102
1-888-ASK-MODOT (1-888-275-6636)

Bartlett & West
1719 SOUTHRIDGE DR. SUITE 100 - JEFFERSON CITY, MO 65109-4000
PHONE 573-634-3181 - FAX 573-634-7904
CERTIFICATE OF AUTHORITY NO. 000167 - ENGINEERING
WWW.BARTWEST.COM

IF A SEAL IS PRESENT ON THIS SHEET IT HAS BEEN ELECTRONICALLY SEALED AND DATED.

REV.

c:\pwdata\topeka01\sjs01684@bartwest.com\dms37166\XS_sheets_ J1P3239_110.dgn 2:13:47 PM 8/9/2019

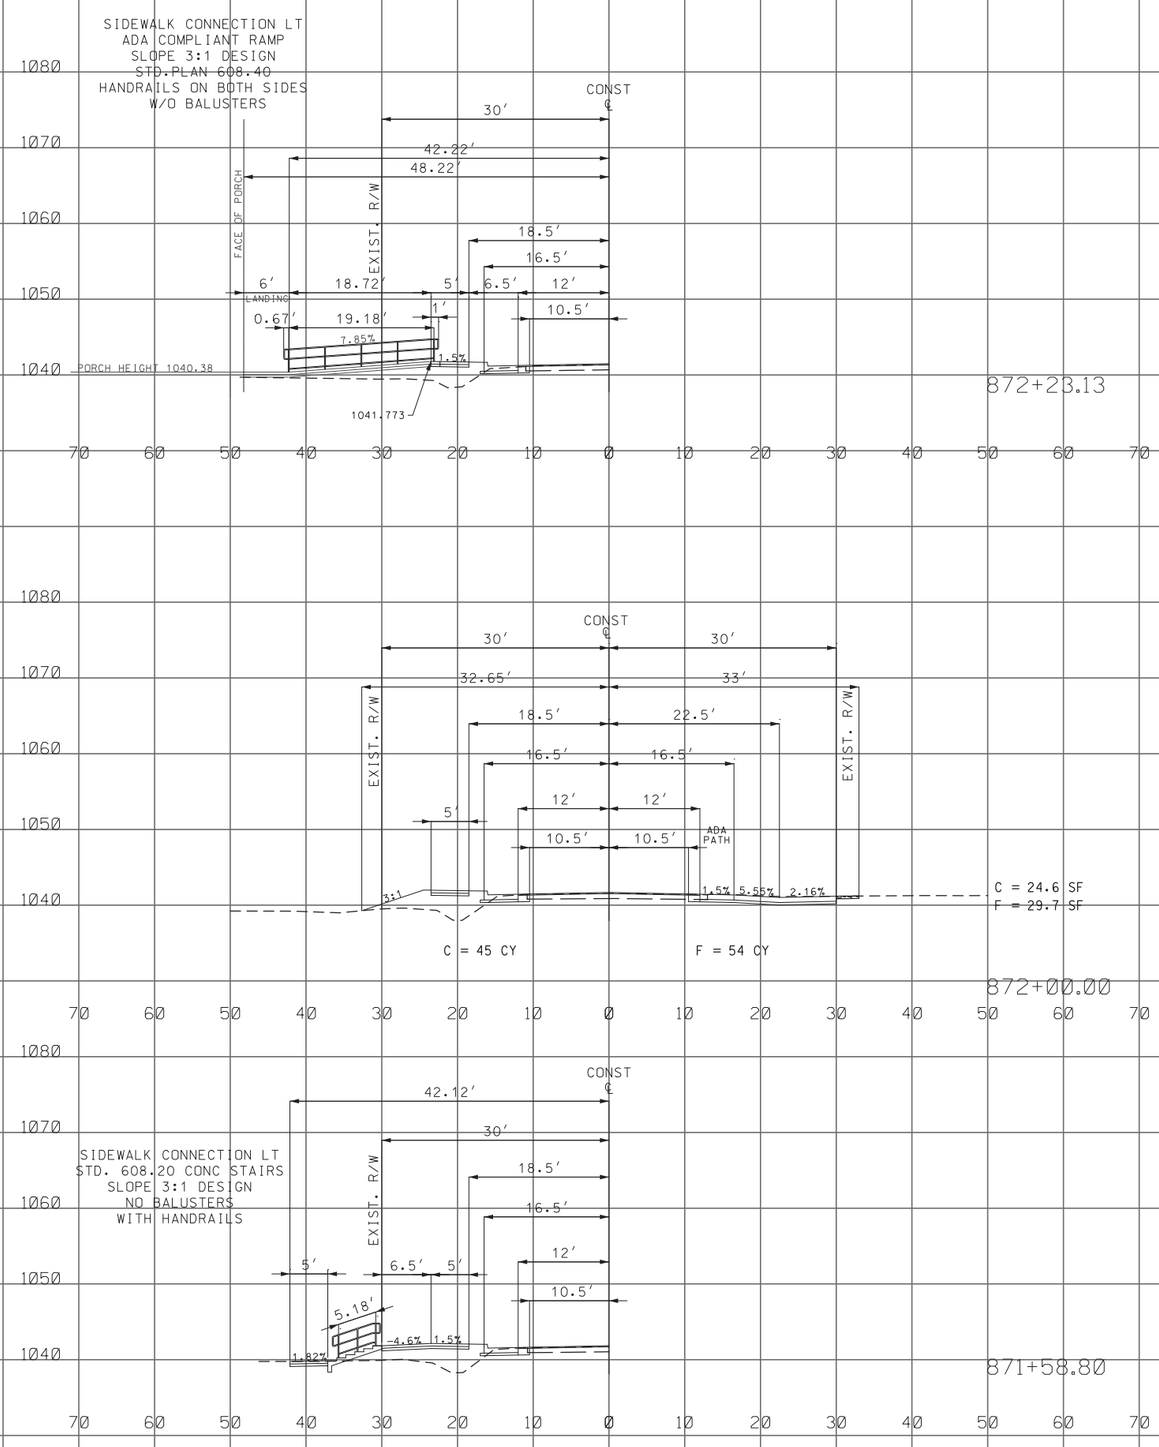

CROSS SECTIONS
ROUTE 6
SHEET 13 OF 35

STATE OF MISSOURI
HERBERT R. BAILEY
NUMBER E-17231
PROFESSIONAL ENGINEER

THIS SHEET HAS BEEN SIGNED, SEALED AND DATED ELECTRONICALLY.

DATE PREPARED	8/9/2019
ROUTE	6
STATE	MO
DISTRICT	NW
SHEET NO.	13
COUNTY	SULLIVAN
JOB NO.	J1P3239
CONTRACT ID.	
PROJECT NO.	
BRIDGE NO.	

DATE	DESCRIPTION

MISSOURI HIGHWAYS AND TRANSPORTION COMMISSION

105 WEST CAPITOL
JEFFERSON CITY, MO 65102
1-888-ASK-MODOT (1-888-275-6636)

Bartlett & West

1719 SOUTHRIDGE DR. SUITE 100 - JEFFERSON CITY, MO 65109-4000
PHONE 573-634-3181 - FAX 573-634-7904
CERTIFICATE OF AUTHORITY NO. 000167 - ENGINEERING
WWW.BARTWEST.COM

IF A SEAL IS PRESENT ON THIS SHEET IT HAS BEEN ELECTRONICALLY SEALED AND DATED.

REV.

c:\pwdata\topeka01\sjs01684@bartwest.com\dms37166\XS_sheets_ J1P3239_110.dgn 2:13:50 PM 8/9/2019

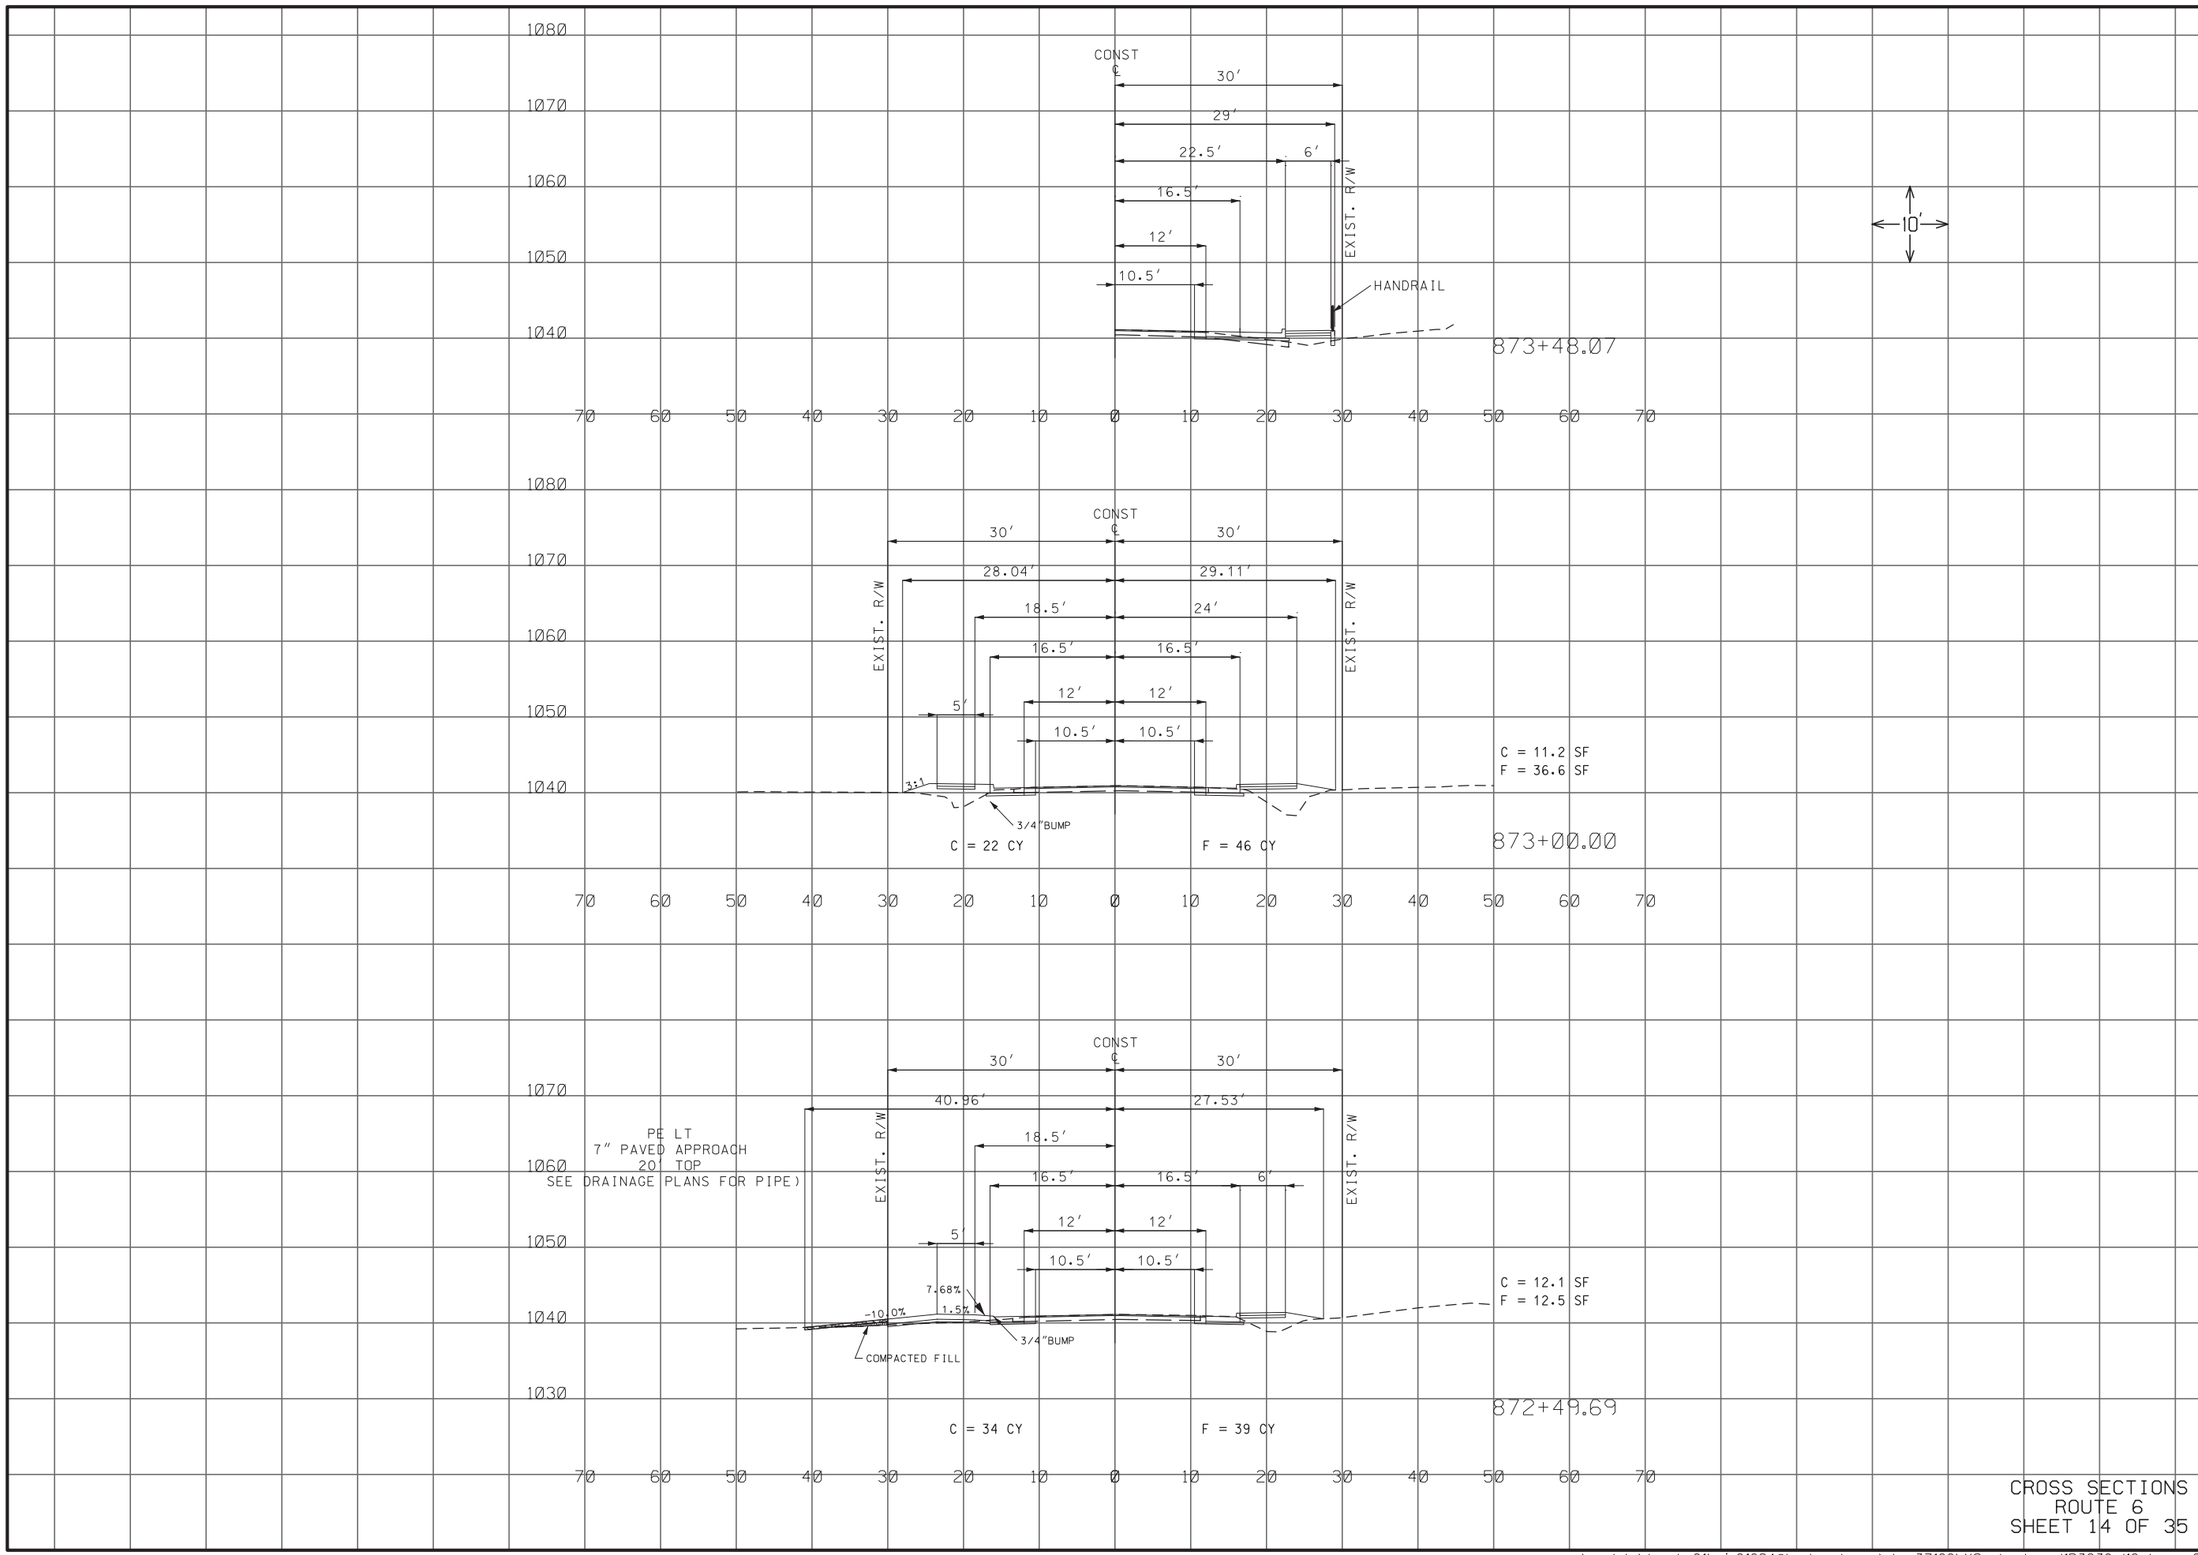

CROSS SECTIONS
ROUTE 6
SHEET 14 OF 35

STATE OF MISSOURI
HERBERT R. BAILEY
NUMBER E-17231
PROFESSIONAL ENGINEER

THIS SHEET HAS BEEN SIGNED, SEALED AND DATED ELECTRONICALLY.

DATE PREPARED	8/9/2019
ROUTE	6
STATE	MO
DISTRICT	NW
SHEET NO.	14
COUNTY	SULLIVAN
JOB NO.	J1P3239
CONTRACT ID.	
PROJECT NO.	
BRIDGE NO.	

DATE	DESCRIPTION

IF A SEAL IS PRESENT ON THIS SHEET IT HAS BEEN ELECTRONICALLY SEALED AND DATED.

MISSOURI HIGHWAYS AND TRANSPORTION COMMISSION

MoDOT

105 WEST CAPITOL
JEFFERSON CITY, MO 65102
1-888-ASK-MODOT (1-888-275-6636)

Bartlett & West

1719 SOUTHRIDGE DR. SUITE 100 - JEFFERSON CITY, MO 65109-4000
PHONE 573-634-3181 - FAX 573-634-7904
CERTIFICATE OF AUTHORITY NO. 000167 - ENGINEERING
WWW.BARTWEST.COM

REV.

c:\pwdata\topeka01\sjs01684@bartwest.com\dms37166\XS_sheets_ J1P3239_110.dgn 2:13:54 PM 8/9/2019

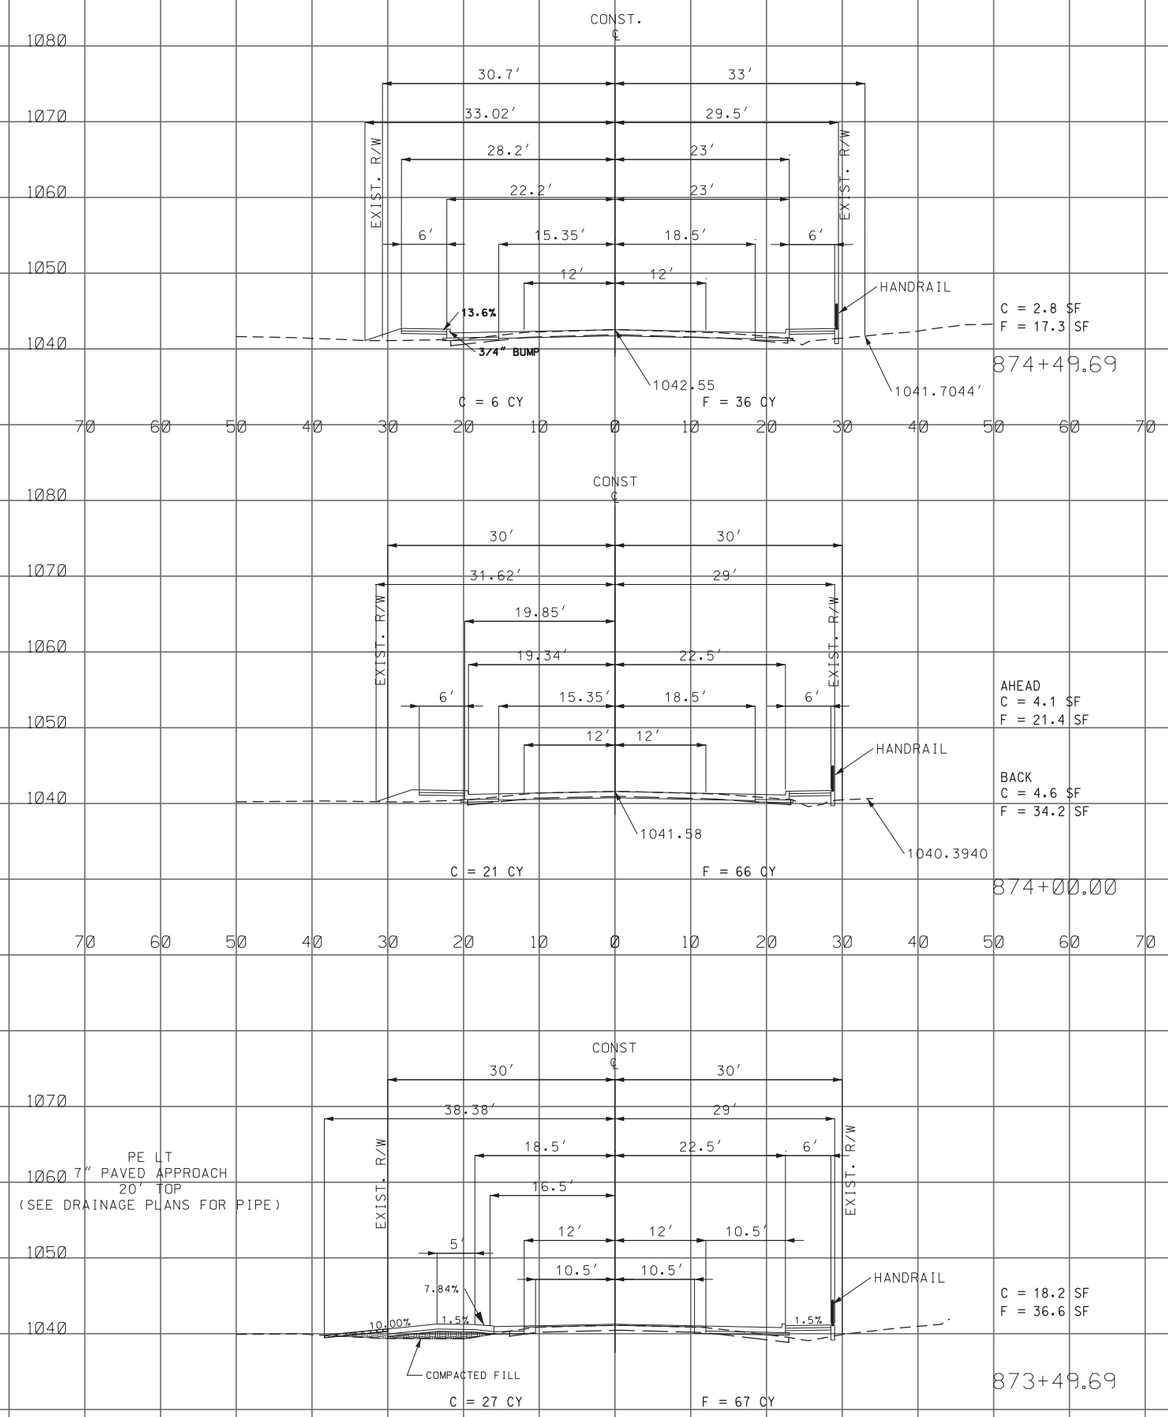

CROSS SECTIONS
ROUTE 6
SHEET 15 OF 35

STATE OF MISSOURI
HERBERT R. BAILEY
NUMBER E-17231
PROFESSIONAL ENGINEER

THIS SHEET HAS BEEN SIGNED, SEALED AND DATED ELECTRONICALLY.

DATE PREPARED	
8/9/2019	
ROUTE 6	STATE MO
DISTRICT NW	SHEET NO. 15
COUNTY SULLIVAN	
JOB NO. J1P3239	
CONTRACT ID.	
PROJECT NO.	
BRIDGE NO.	

DATE	DESCRIPTION

MISSOURI HIGHWAYS AND TRANSPORTION COMMISSION
105 WEST CAPITOL
JEFFERSON CITY, MO 65102
1-888-ASK-MODOT (1-888-275-6636)

Bartlett & West
1719 SOUTHRIDGE DR. SUITE 100 - JEFFERSON CITY, MO 65109-4000
PHONE 573-634-3181 - FAX 573-634-7904
CERTIFICATE OF AUTHORITY NO. 000167 - ENGINEERING
WWW.BARTWEST.COM

IF A SEAL IS PRESENT ON THIS SHEET IT HAS BEEN ELECTRONICALLY SEALED AND DATED.

REV.

c:\pwdata\topeka01\sjs01684@bartwest.com\dms37166\XS_sheets_ J1P3239_110.dgn 2:13:57 PM 8/9/2019

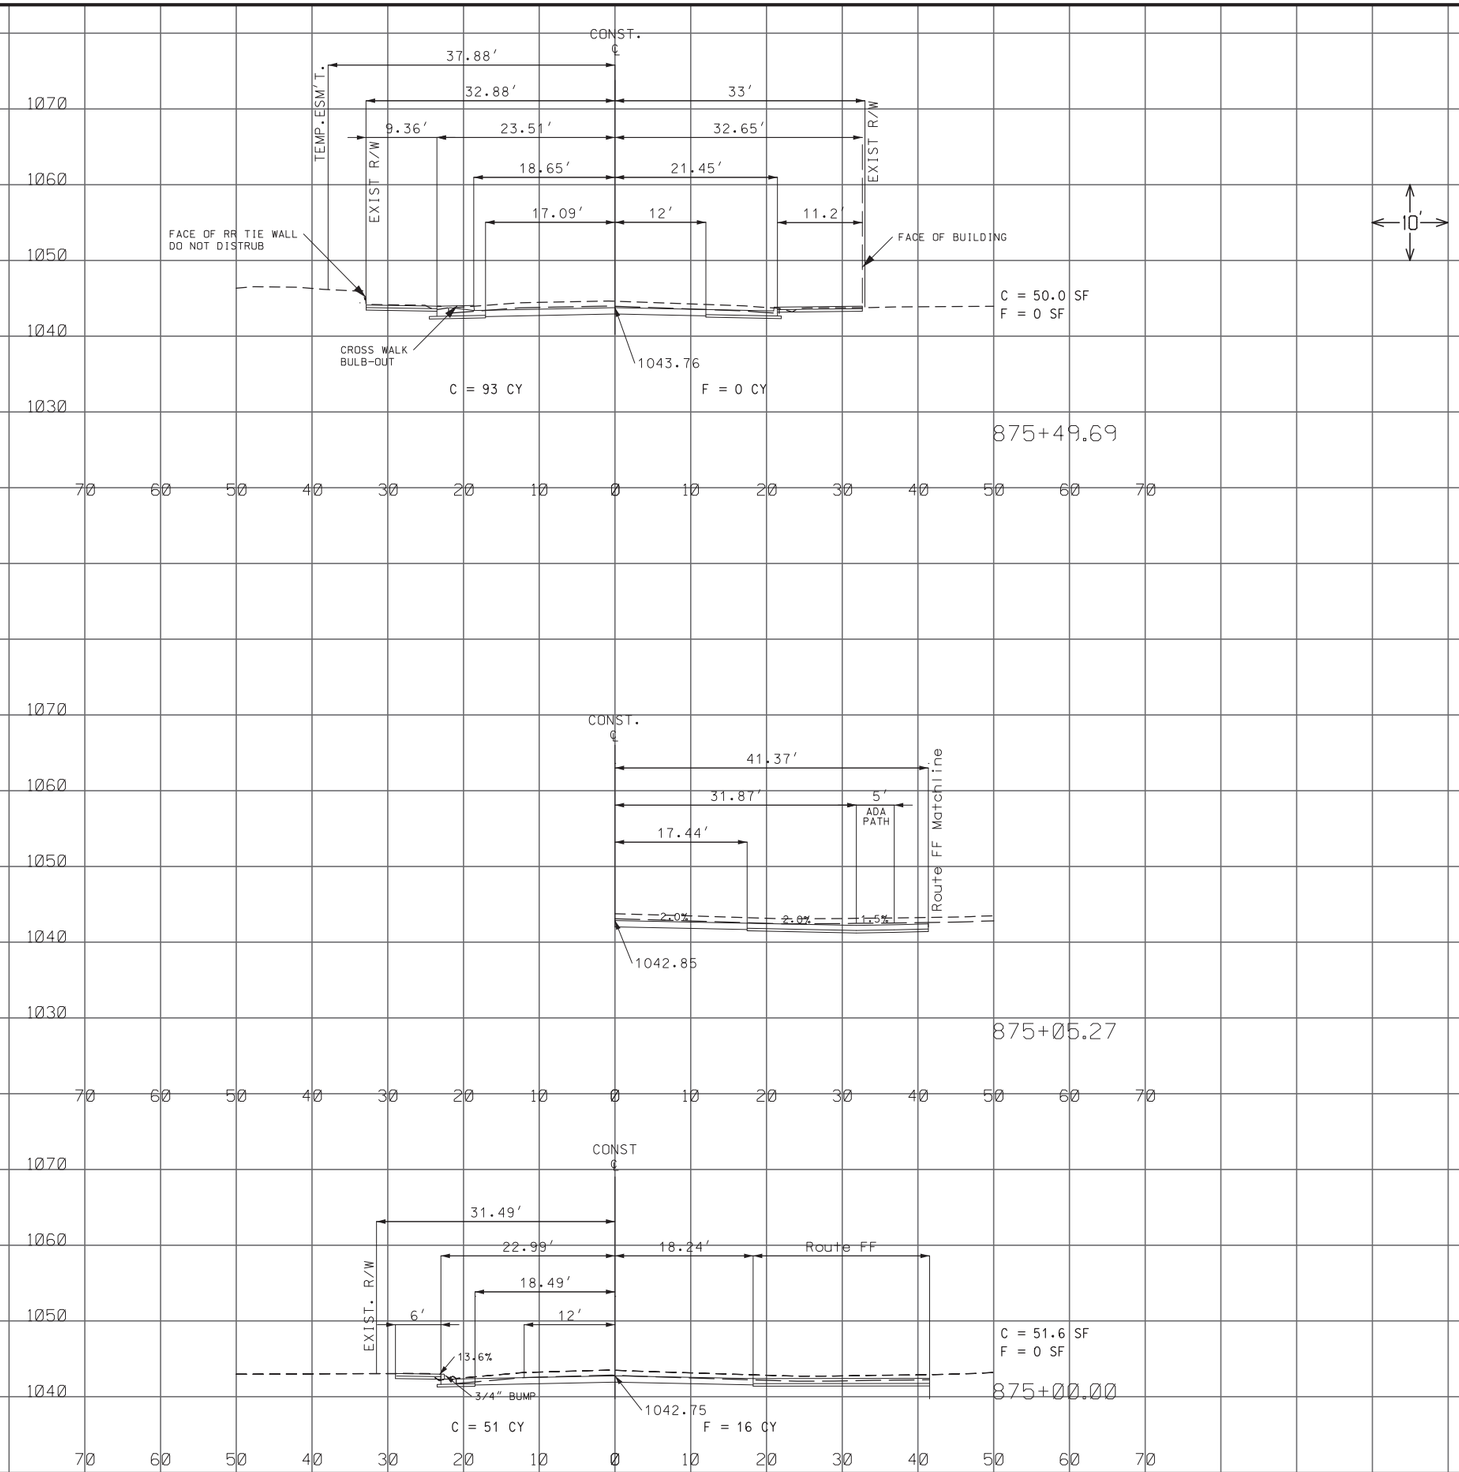

CROSS SECTIONS
ROUTE 6
SHEET 16 OF 35

STATE OF MISSOURI
HERBERT R. BAILEY
NUMBER E-17231
PROFESSIONAL ENGINEER
THIS SHEET HAS BEEN SIGNED, SEALED AND DATED ELECTRONICALLY.

DATE PREPARED	8/9/2019
ROUTE	6
STATE	MO
DISTRICT	NW
SHEET NO.	16
COUNTY	SULLIVAN
JOB NO.	J1P3239
CONTRACT ID.	
PROJECT NO.	
BRIDGE NO.	

DATE	DESCRIPTION

MISSOURI HIGHWAYS AND TRANSPORTATION COMMISSION
MoDOT
105 WEST CAPITOL
JEFFERSON CITY, MO 65102
1-888-ASK-MODOT (1-888-275-6636)

Bartlett & West
1719 SOUTHRIDGE DR. SUITE 100 - JEFFERSON CITY, MO 65109-4000
PHONE 573-634-3181 - FAX 573-634-7904
CERTIFICATE OF AUTHORITY NO. 000167 - ENGINEERING
WWW.BARTWEST.COM

IF A SEAL IS PRESENT ON THIS SHEET IT HAS BEEN ELECTRONICALLY SEALED AND DATED.

REV.

c:\pwdata\topeka01\sjs01684@bartwest.com\dms37166\XS_sheets_ J1P3239_110.dgn 2:14:00 PM 8/9/2019

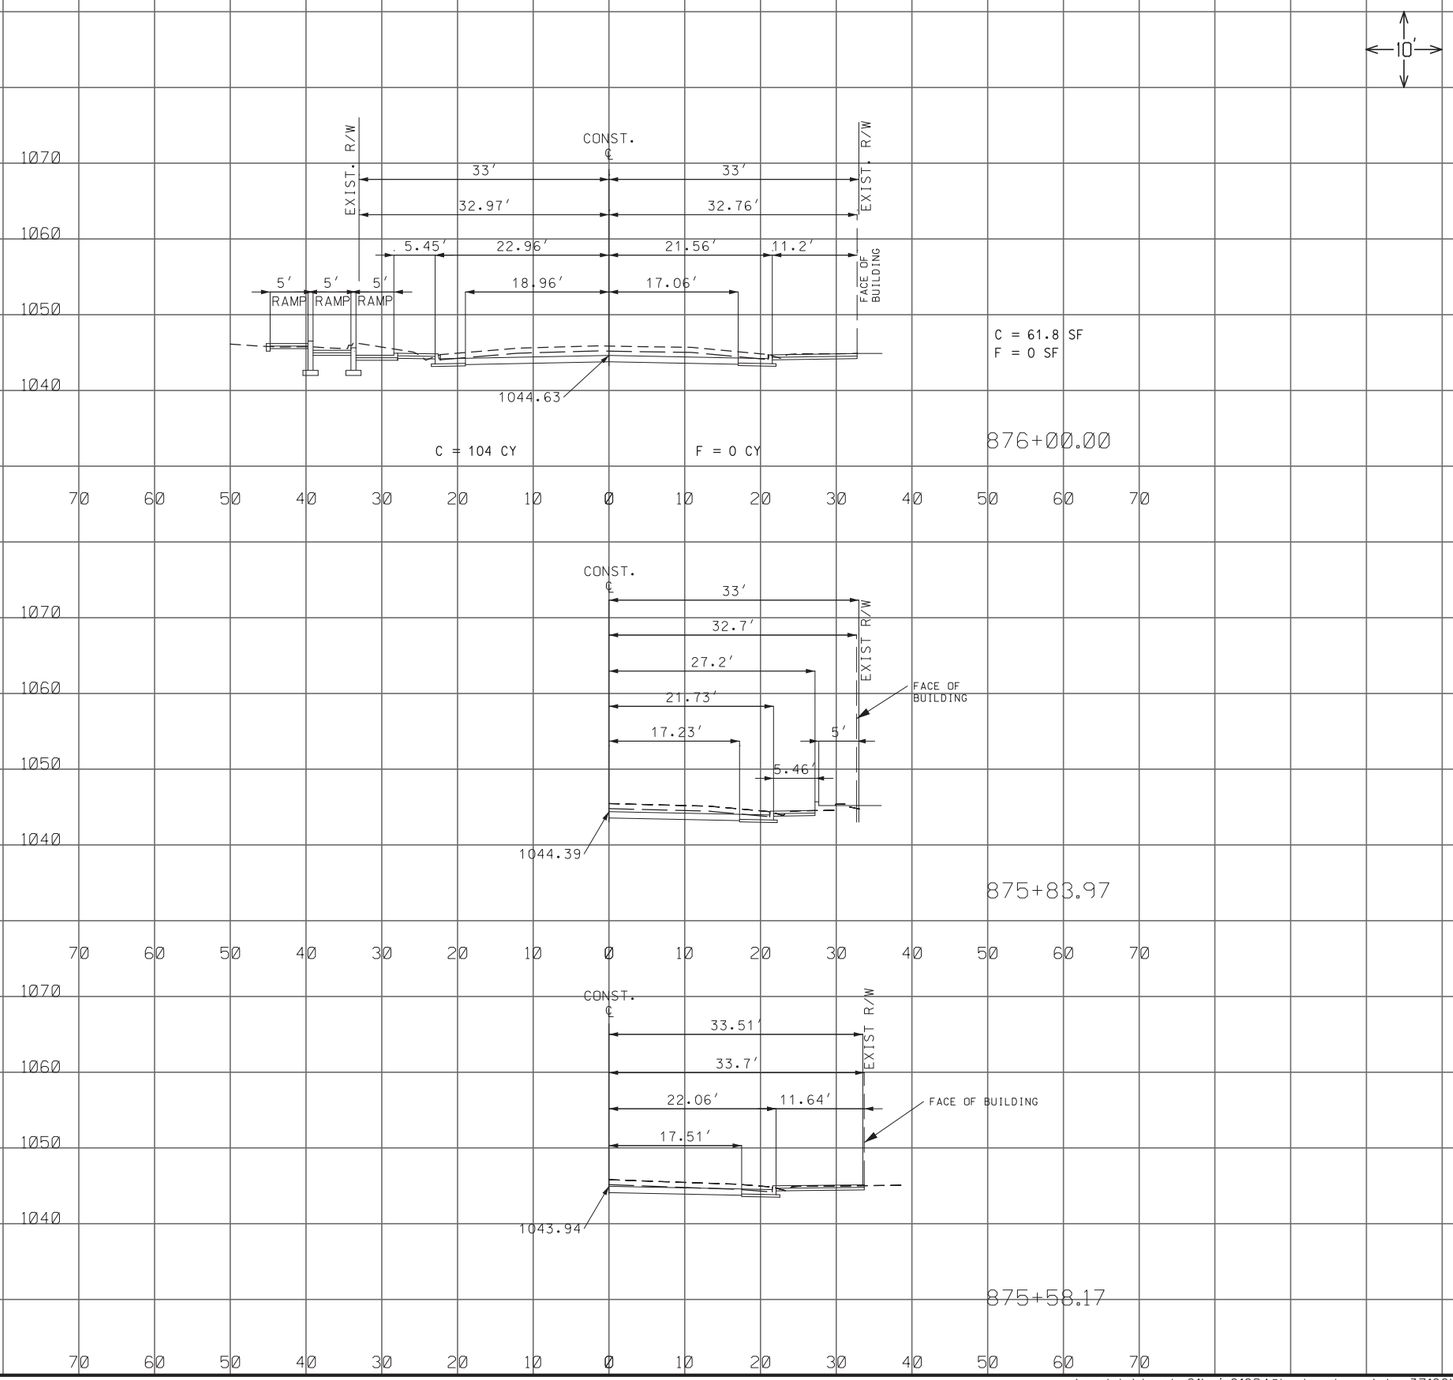

CROSS SECTIONS
ROUTE 6
SHEET 17 OF 35

STATE OF MISSOURI
HERBERT R. BAILEY
NUMBER E-17231
PROFESSIONAL ENGINEER

THIS SHEET HAS BEEN SIGNED, SEALED AND DATED ELECTRONICALLY.

DATE PREPARED	
8/9/2019	
ROUTE 6	STATE MO
DISTRICT NW	SHEET NO. 17
COUNTY SULLIVAN	
JOB NO. J1P3239	
CONTRACT ID.	
PROJECT NO.	
BRIDGE NO.	

DATE	DESCRIPTION

MISSOURI HIGHWAYS AND TRANSPORTION COMMISSION
105 WEST CAPITOL
JEFFERSON CITY, MO 65102
1-888-ASK-MODOT (1-888-275-6636)

Bartlett & West
1719 SOUTHRIDGE DR. SUITE 100 - JEFFERSON CITY, MO 65109-4000
PHONE 573-634-3181 - FAX 573-634-7904
CERTIFICATE OF AUTHORITY NO. 000167 - ENGINEERING
WWW.BARTWEST.COM

IF A SEAL IS PRESENT ON THIS SHEET IT HAS BEEN ELECTRONICALLY SEALED AND DATED.

REV.

c:\pwdata\topeka01\sjs01684@bartwest.com\dms37166\XS_sheets_ J1P3239_110.dgn 2:14:03 PM 8/9/2019

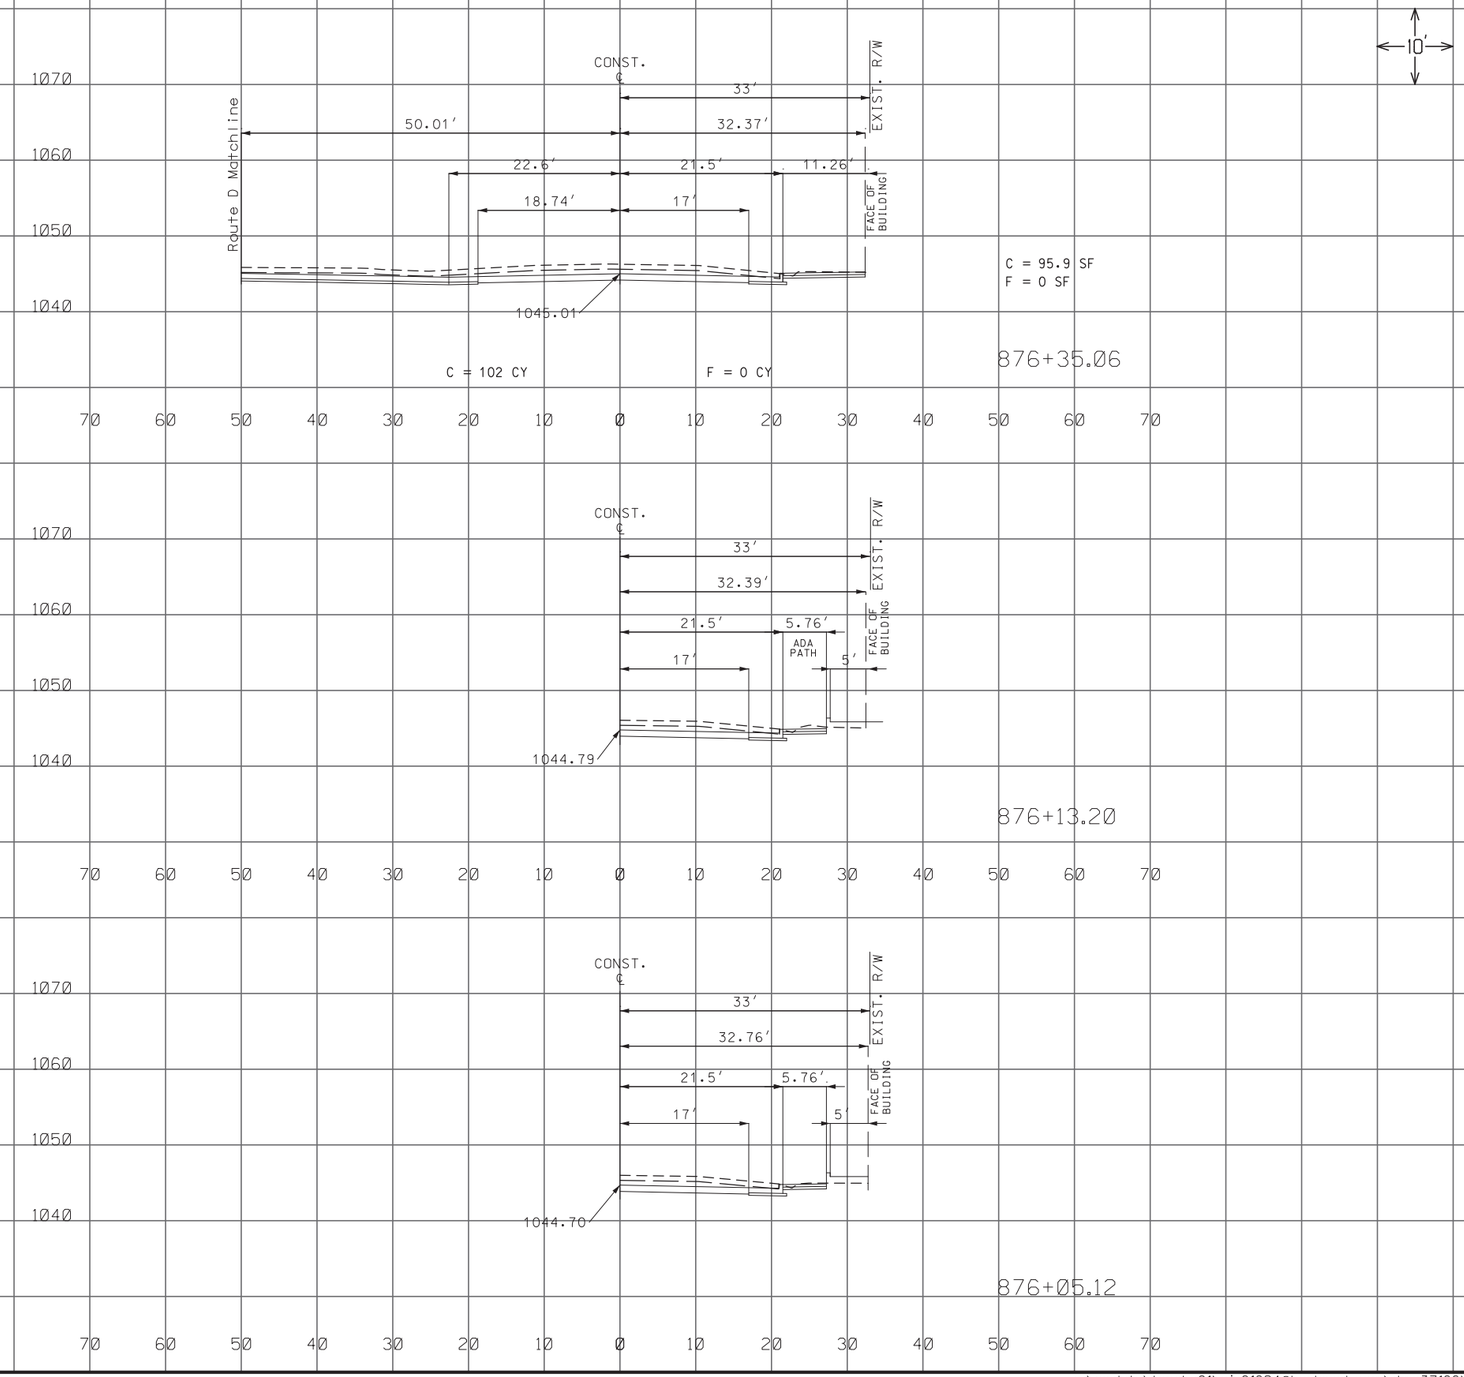

CROSS SECTIONS
ROUTE 6
SHEET 18 OF 35

STATE OF MISSOURI
HERBERT R. BAILEY
NUMBER E-17231
PROFESSIONAL ENGINEER

THIS SHEET HAS BEEN SIGNED, SEALED AND DATED ELECTRONICALLY.

DATE PREPARED	8/9/2019
ROUTE	6
STATE	MO
DISTRICT	NW
SHEET NO.	18
COUNTY	SULLIVAN
JOB NO.	J1P3239
CONTRACT ID.	
PROJECT NO.	
BRIDGE NO.	

DATE	DESCRIPTION

MISSOURI HIGHWAYS AND TRANSPORTATION COMMISSION
MoDOT
105 WEST CAPITOL
JEFFERSON CITY, MO 65102
1-888-ASK-MODOT (1-888-275-6636)

Bartlett & West
1719 SOUTHRIDGE DR. SUITE 100 - JEFFERSON CITY, MO 65109-4000
PHONE 573-634-3181 - FAX 573-634-7904
CERTIFICATE OF AUTHORITY NO. 000167 - ENGINEERING
WWW.BARTWEST.COM

IF A SEAL IS PRESENT ON THIS SHEET IT HAS BEEN ELECTRONICALLY SEALED AND DATED.

REV.

c:\pwdata\topeka01\sjs01684@bartwest.com\dms37166\XS_sheets_ J1P3239_110.dgn 2:14:07 PM 8/9/2019

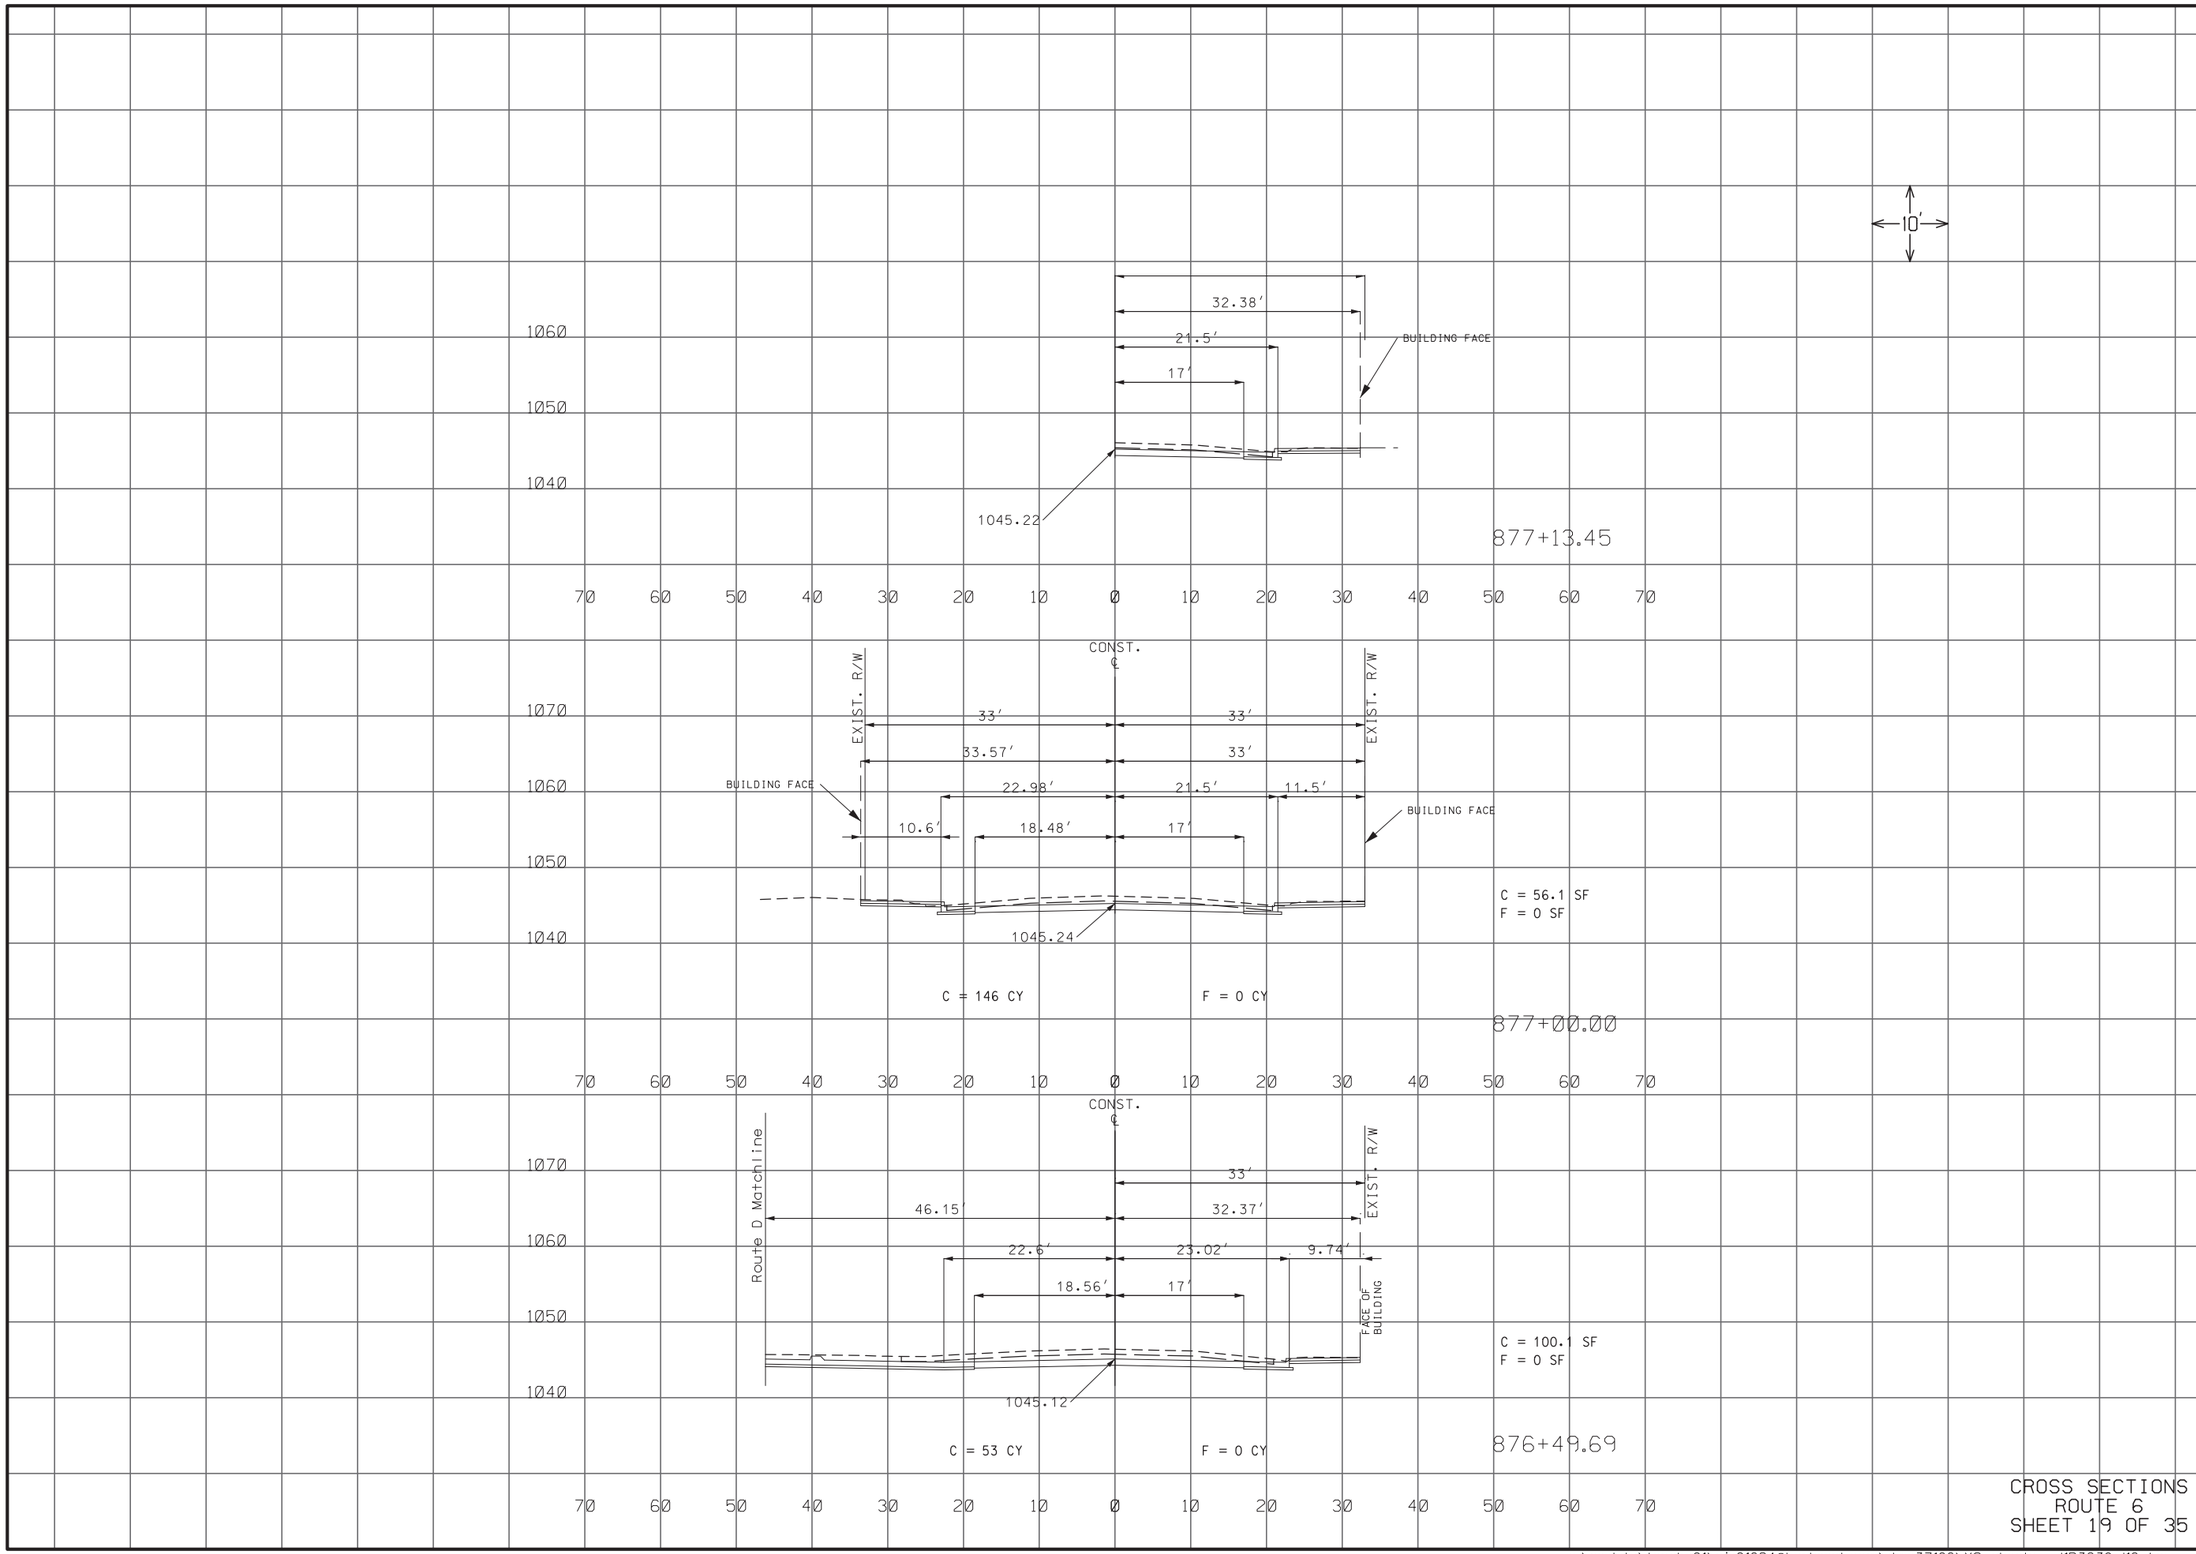

CROSS SECTIONS
ROUTE 6
SHEET 19 OF 35

STATE OF MISSOURI
HERBERT R. BAILEY
NUMBER E-17231
PROFESSIONAL ENGINEER

THIS SHEET HAS BEEN SIGNED, SEALED AND DATED ELECTRONICALLY.

DATE PREPARED	
8/9/2019	
ROUTE	STATE
6	MO
DISTRICT	SHEET NO.
NW	19
COUNTY	
SULLIVAN	
JOB NO.	
J1P3239	
CONTRACT ID.	
PROJECT NO.	
BRIDGE NO.	

DATE	DESCRIPTION

IF A SEAL IS PRESENT ON THIS SHEET IT HAS BEEN ELECTRONICALLY SEALED AND DATED.

MISSOURI HIGHWAYS AND TRANSPORTION COMMISSION
MoDOT
105 WEST CAPITOL
JEFFERSON CITY, MO 65102
1-888-ASK-MODOT (1-888-275-6636)

Bartlett & West
1719 SOUTHRIDGE DR. SUITE 100 - JEFFERSON CITY, MO 65109-4000
PHONE 573-634-3181 - FAX 573-634-7904
CERTIFICATE OF AUTHORITY NO. 000167 - ENGINEERING
WWW.BARTWEST.COM

REV.

c:\pwdata\topeka01\sjs01684@bartwest.com\dms37166\XS_sheets_ J1P3239_110.dgn 2:14:10 PM 8/9/2019

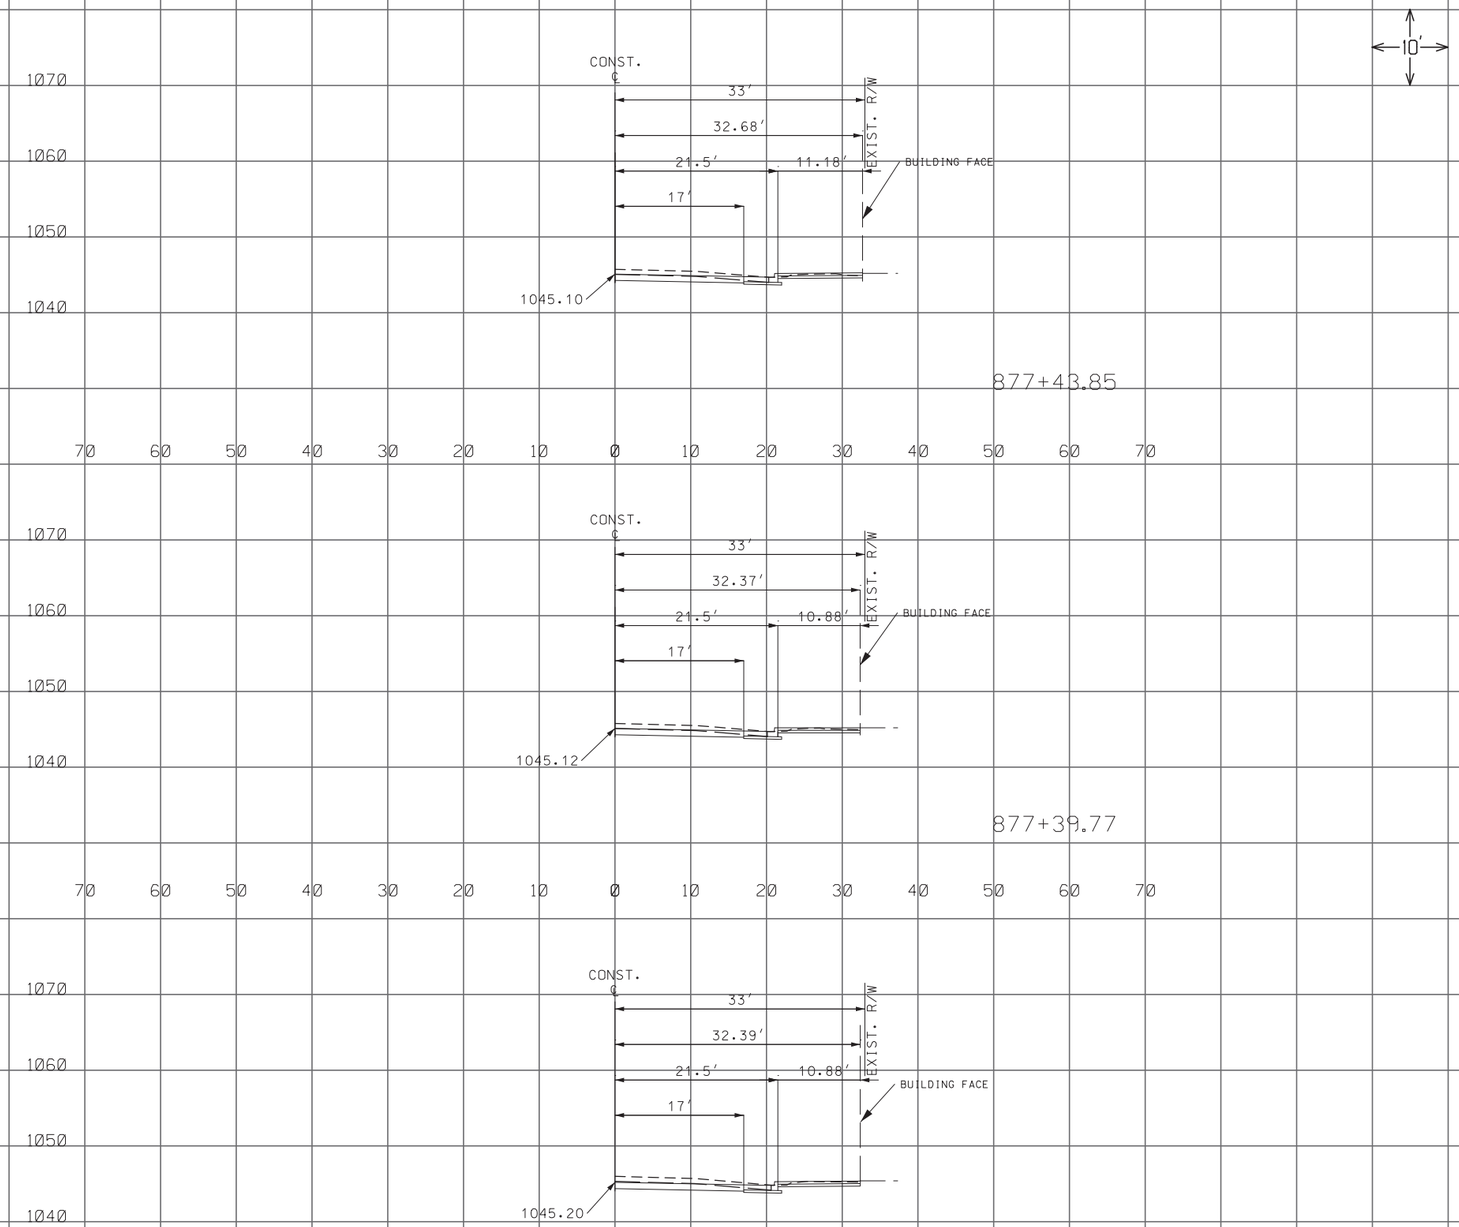

CROSS SECTIONS
ROUTE 6
SHEET 20 OF 35

STATE OF MISSOURI
HERBERT R. BAILEY
NUMBER E-17231
PROFESSIONAL ENGINEER

THIS SHEET HAS BEEN SIGNED, SEALED AND DATED ELECTRONICALLY.

DATE PREPARED	8/9/2019
ROUTE	6
STATE	MO
DISTRICT	NW
SHEET NO.	20
COUNTY	SULLIVAN
JOB NO.	J1P3239
CONTRACT ID.	
PROJECT NO.	
BRIDGE NO.	

DATE	DESCRIPTION

MISSOURI HIGHWAYS AND TRANSPORTION COMMISSION

MoDOT
105 WEST CAPITOL
JEFFERSON CITY, MO 65102
1-888-ASK-MODOT (1-888-275-6636)

Bartlett & West
1719 SOUTHRIDGE DR. SUITE 100 - JEFFERSON CITY, MO 65109-4000
PHONE 573-634-3181 - FAX 573-634-7904
CERTIFICATE OF AUTHORITY NO. 000167 - ENGINEERING
WWW.BARTWEST.COM

IF A SEAL IS PRESENT ON THIS SHEET IT HAS BEEN ELECTRONICALLY SEALED AND DATED.

REV.

c:\pwdata\topeka01\sjs01684@bartwest.com\dms37166\XS_sheets_ J1P3239_110.dgn 2:14:13 PM 8/9/2019

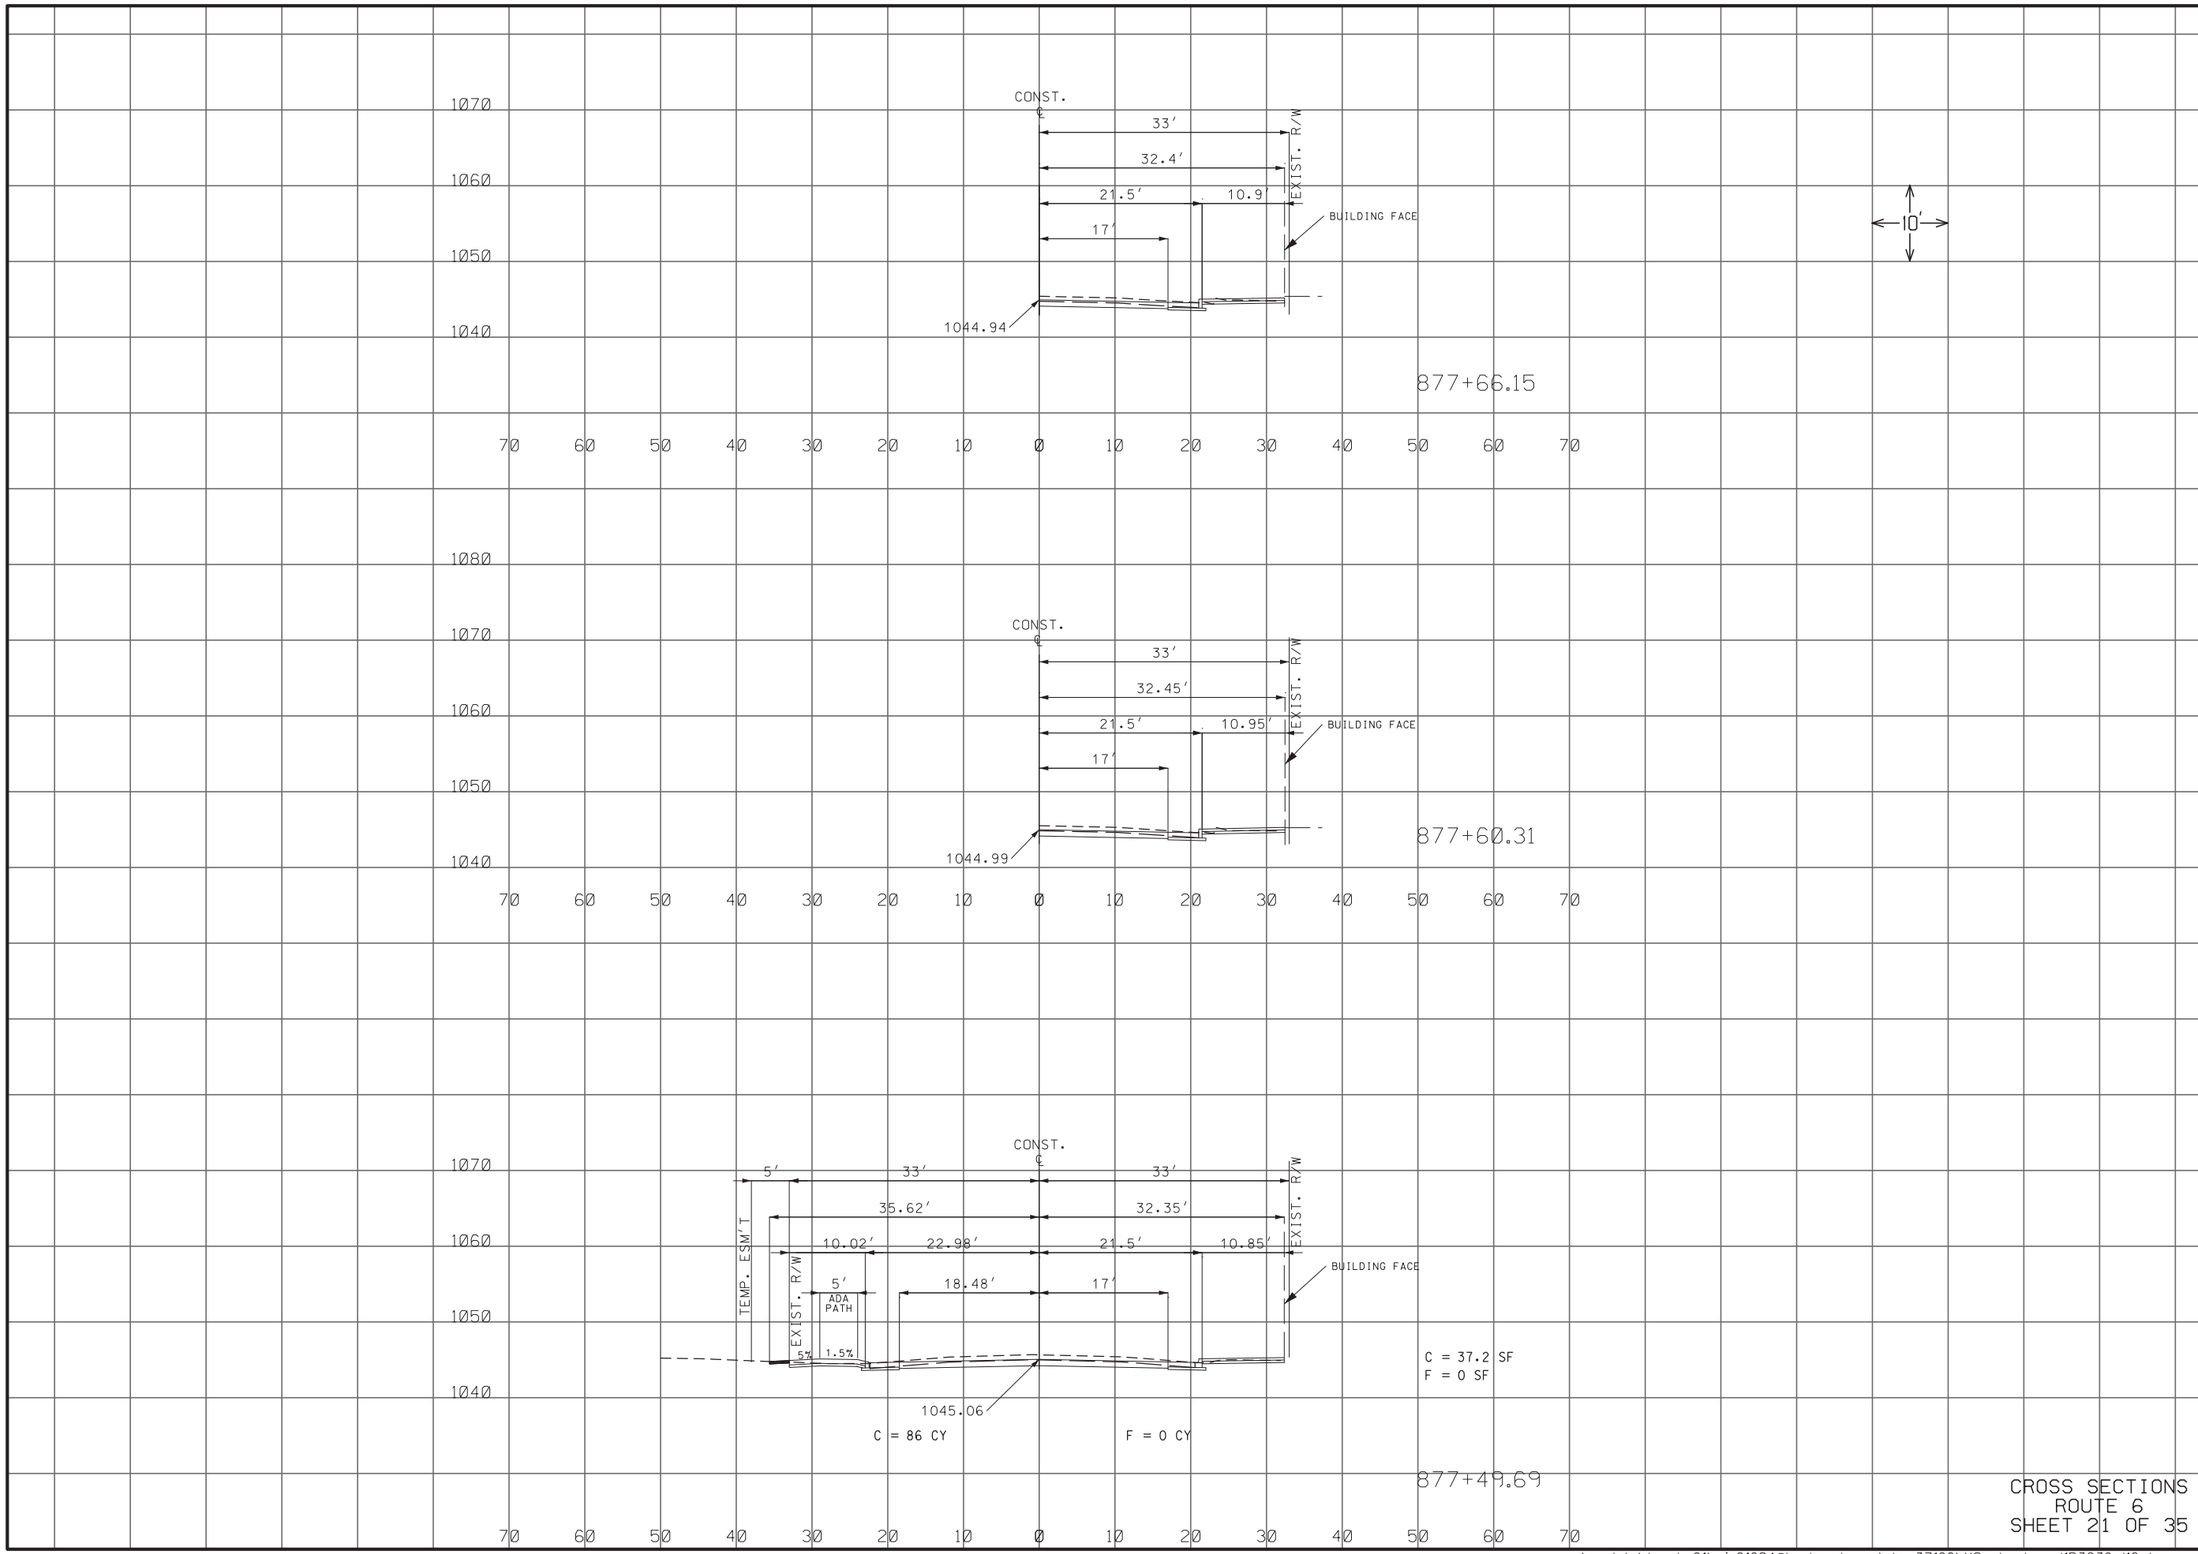

CROSS SECTIONS
ROUTE 6
SHEET 21 OF 35

STATE OF MISSOURI
HERBERT R. BAILEY
NUMBER E-17231
PROFESSIONAL ENGINEER

THIS SHEET HAS BEEN SIGNED, SEALED AND DATED ELECTRONICALLY.

DATE PREPARED	8/9/2019
ROUTE	6
STATE	MO
DISTRICT	NW
SHEET NO.	21
COUNTY	SULLIVAN
JOB NO.	J1P3239
CONTRACT ID.	
PROJECT NO.	
BRIDGE NO.	

DATE	DESCRIPTION

MISSOURI HIGHWAYS AND TRANSPORTION COMMISSION
MoDOT
105 WEST CAPITOL
JEFFERSON CITY, MO 65102
1-888-ASK-MODOT (1-888-275-6636)

Bartlett & West
1719 SOUTHRIDGE DR. SUITE 100 - JEFFERSON CITY, MO 65109-4000
PHONE 573-634-3181 - FAX 573-634-7904
CERTIFICATE OF AUTHORITY NO. 000167 - ENGINEERING
WWW.BARTWEST.COM

IF A SEAL IS PRESENT ON THIS SHEET IT HAS BEEN ELECTRONICALLY SEALED AND DATED.

REV.

c:\pwdata\topeka01\sjs01684@bartwest.com\dms37166\XS_sheets_ J1P3239_110.dgn 2:14:16 PM 8/9/2019

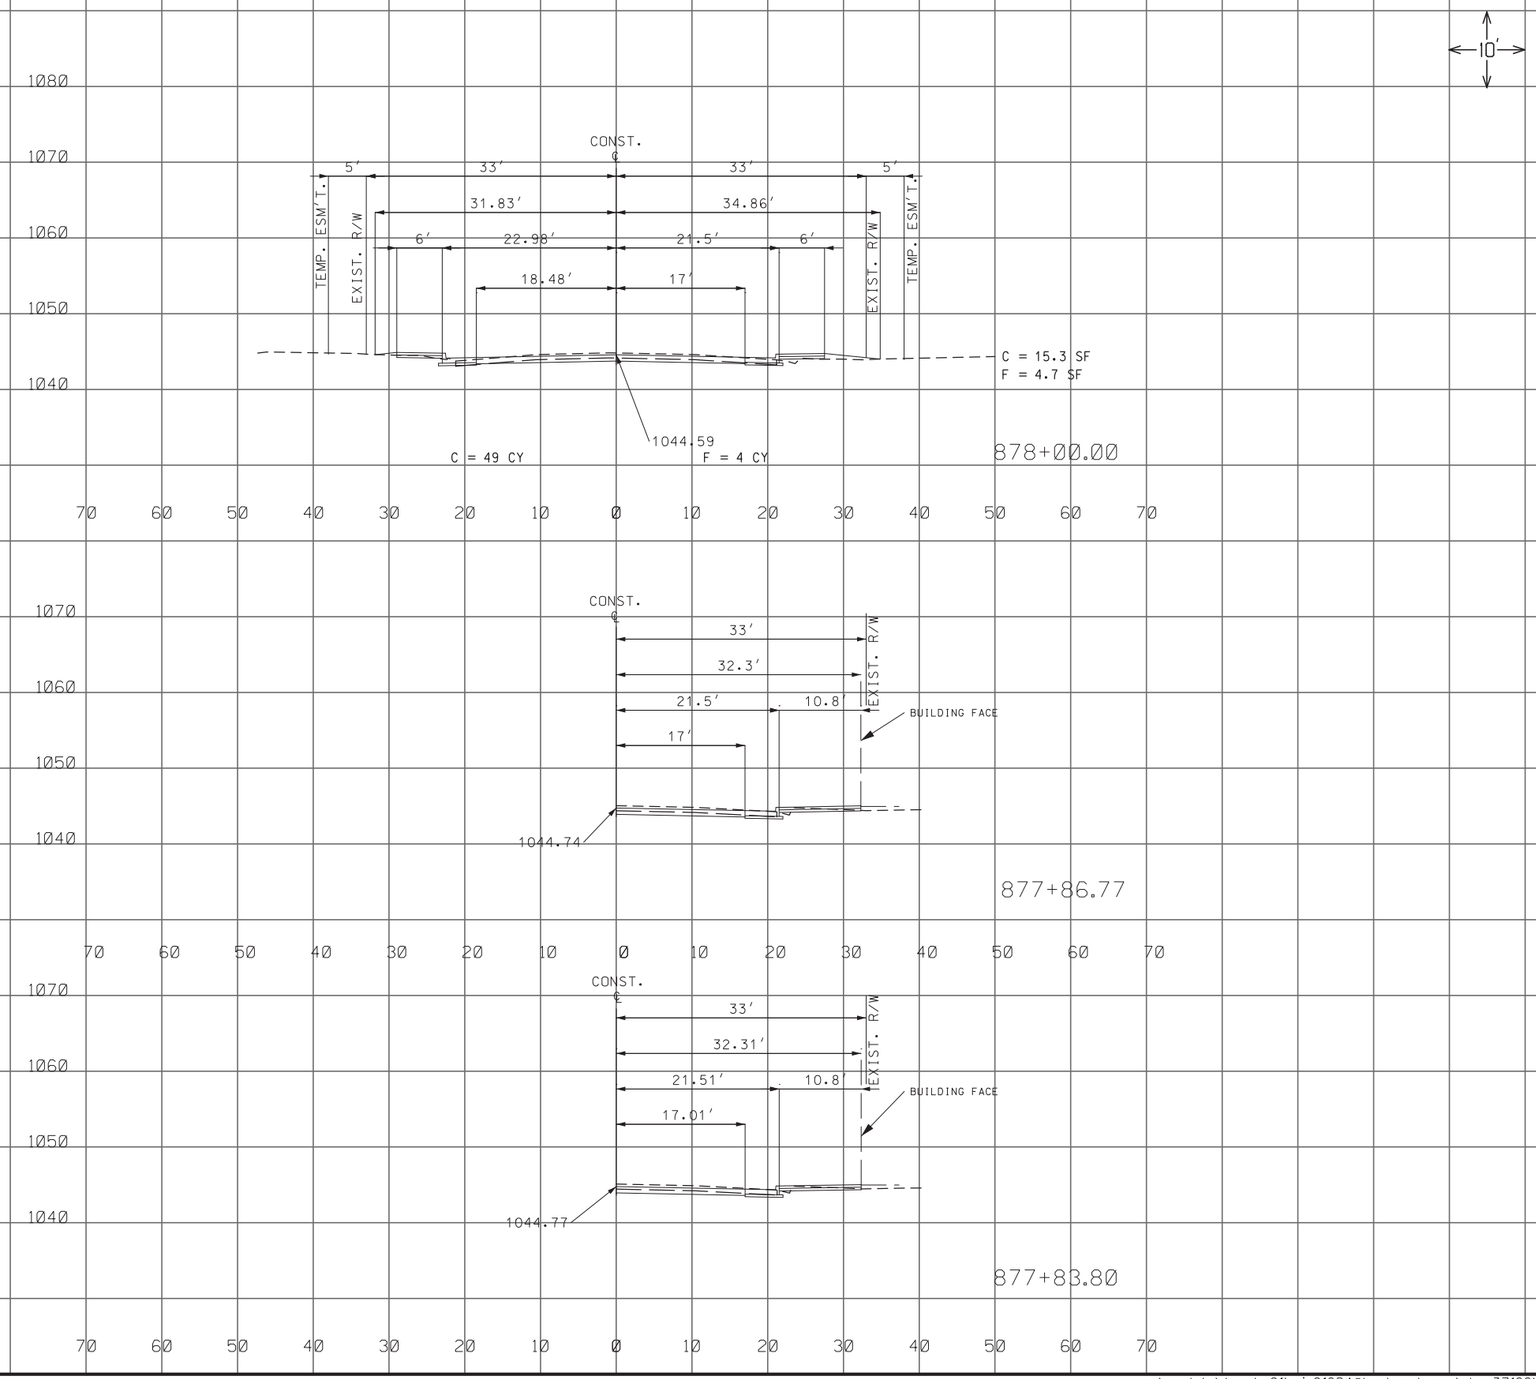

CROSS SECTIONS
ROUTE 6
SHEET 22 OF 35

STATE OF MISSOURI
HERBERT R. BAILEY
NUMBER E-17231
PROFESSIONAL ENGINEER

THIS SHEET HAS BEEN SIGNED, SEALED AND DATED ELECTRONICALLY.

DATE PREPARED	8/9/2019
ROUTE	6
STATE	MO
DISTRICT	NW
SHEET NO.	22
COUNTY	SULLIVAN
JOB NO.	J1P3239
CONTRACT ID.	
PROJECT NO.	
BRIDGE NO.	

DATE	DESCRIPTION

IF A SEAL IS PRESENT ON THIS SHEET IT HAS BEEN ELECTRONICALLY SEALED AND DATED.

MISSOURI HIGHWAYS AND TRANSPORTATION COMMISSION
105 WEST CAPITOL
JEFFERSON CITY, MO 65102
1-888-ASK-MODOT (1-888-275-6636)

Bartlett & West
1719 SOUTHRIDGE DR. SUITE 100 - JEFFERSON CITY, MO 65109-4000
PHONE 573-634-3181 - FAX 573-634-7904
CERTIFICATE OF AUTHORITY NO. 000167 - ENGINEERING
WWW.BARTWEST.COM

REV.

c:\pwdata\topeka01\sjs01684@bartwest.com\dms37166\XS_sheets_ J1P3239_110.dgn 2:14:20 PM 8/9/2019

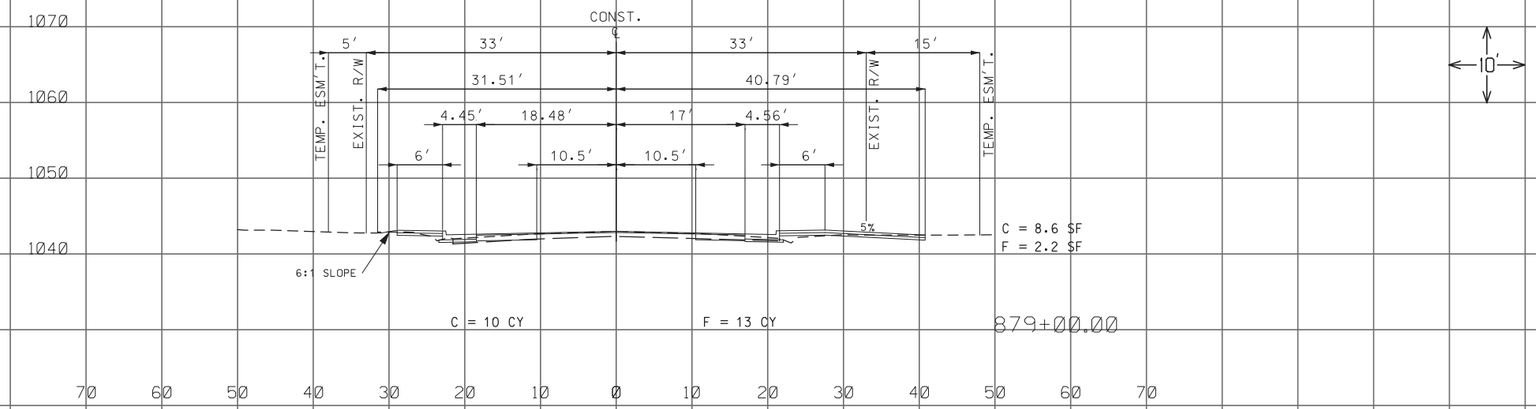

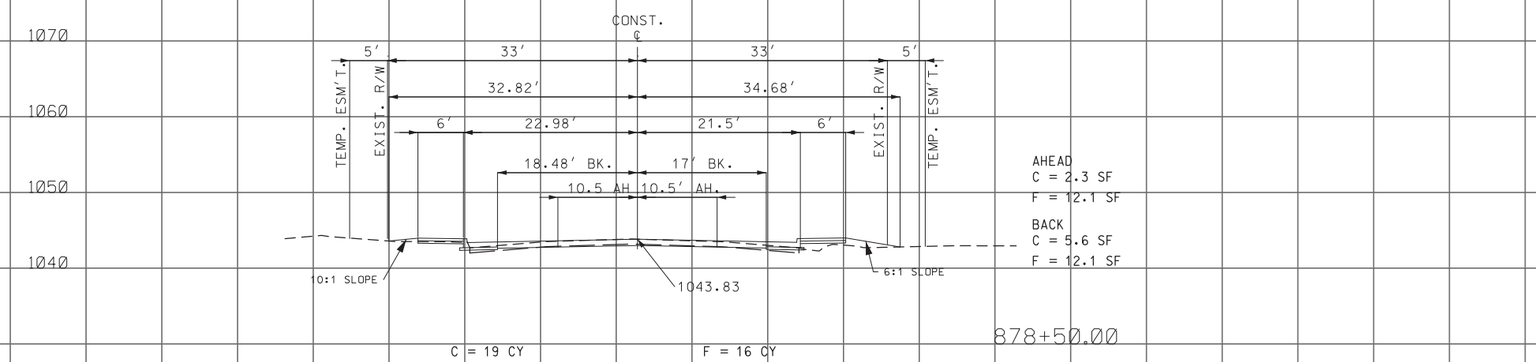

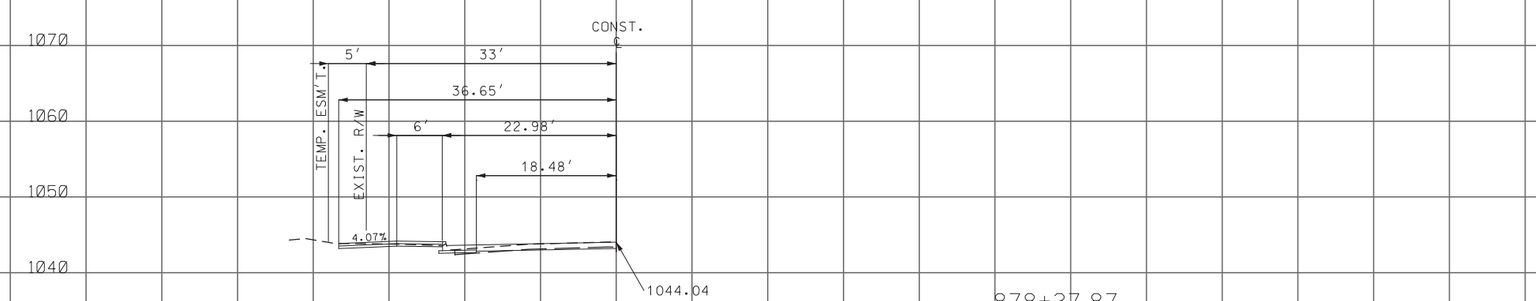

10′

CROSS SECTIONS
ROUTE 6
SHEET 23 OF 35

STATE OF MISSOURI
HERBERT R. BAILEY
NUMBER E-17231
PROFESSIONAL ENGINEER

THIS SHEET HAS BEEN SIGNED, SEALED AND DATED ELECTRONICALLY.

DATE PREPARED	
8/9/2019	
ROUTE 6	STATE MO
DISTRICT NW	SHEET NO. 23
COUNTY SULLIVAN	
JOB NO. J1P3239	
CONTRACT ID.	
PROJECT NO.	
BRIDGE NO.	

DATE	DESCRIPTION

IF A SEAL IS PRESENT ON THIS SHEET IT HAS BEEN ELECTRONICALLY SEALED AND DATED.

MISSOURI HIGHWAYS AND TRANSPORTION COMMISSION
MoDOT
105 WEST CAPITOL
JEFFERSON CITY, MO 65102
1-888-ASK-MODOT (1-888-275-6636)

Bartlett & West
1719 SOUTHRIDGE DR. SUITE 100 - JEFFERSON CITY, MO 65109-4000
PHONE 573-634-3181 - FAX 573-634-7904
CERTIFICATE OF AUTHORITY NO. 000167 - ENGINEERING
WWW.BARTWEST.COM

REV.

c:\pwdata\topeka01\sjs01684@bartwest.com\dms37166\XS_sheets_ J1P3239_110.dgn 2:14:23 PM 8/9/2019

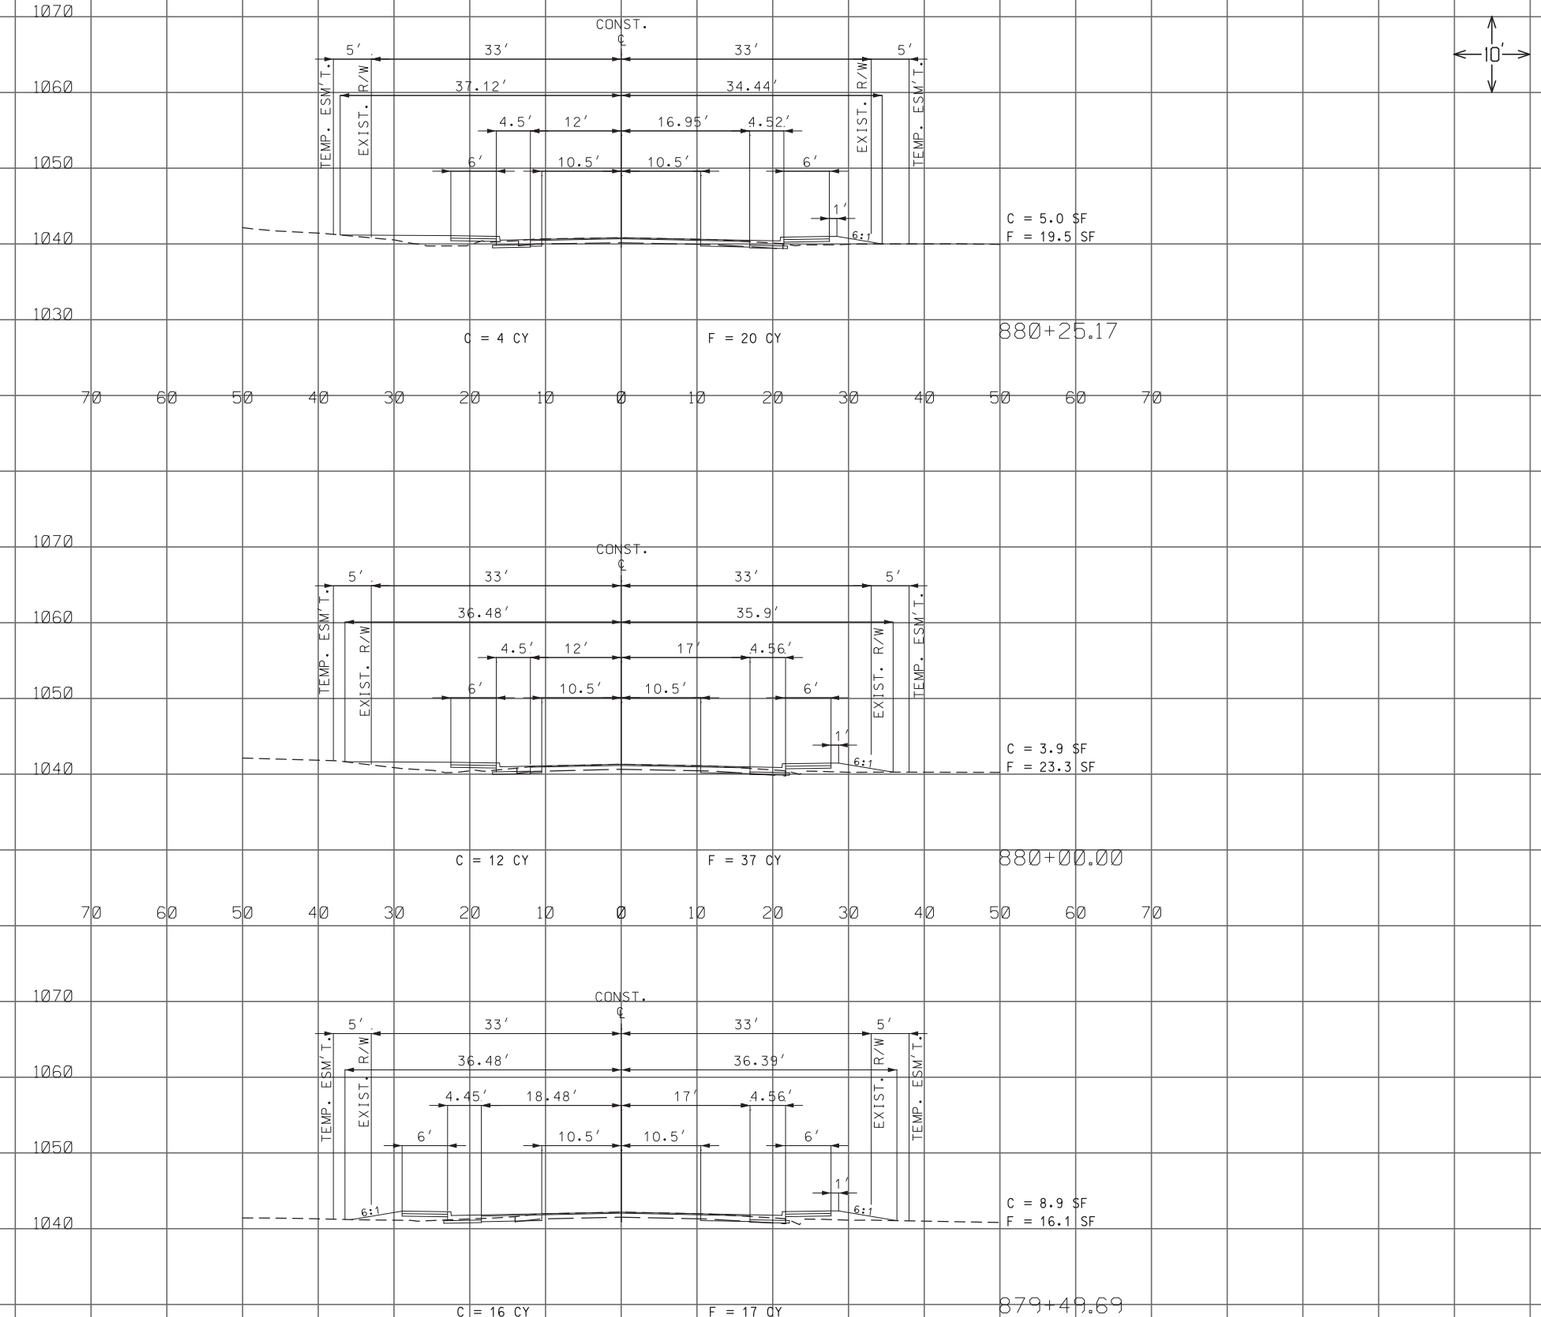

CROSS SECTIONS
ROUTE 6
SHEET 24 OF 35

STATE OF MISSOURI
HERBERT R. BAILEY
NUMBER E-17231
PROFESSIONAL ENGINEER

THIS SHEET HAS BEEN SIGNED, SEALED AND DATED ELECTRONICALLY.

DATE PREPARED	
8/9/2019	
ROUTE 6	STATE MO
DISTRICT NW	SHEET NO. 24
COUNTY SULLIVAN	
JOB NO. J1P3239	
CONTRACT ID.	
PROJECT NO.	
BRIDGE NO.	

DATE	DESCRIPTION

MISSOURI HIGHWAYS AND TRANSPORTION COMMISSION

MoDOT
105 WEST CAPITOL
JEFFERSON CITY, MO 65102
1-888-ASK-MODOT (1-888-275-6636)

Bartlett & West
1719 SOUTHRIDGE DR. SUITE 100 - JEFFERSON CITY, MO 65109-4000
PHONE 573-634-3181 - FAX 573-634-7904
CERTIFICATE OF AUTHORITY NO. 000167 - ENGINEERING
WWW.BARTWEST.COM

IF A SEAL IS PRESENT ON THIS SHEET IT HAS BEEN ELECTRONICALLY SEALED AND DATED.

REV.

c:\pwdata\topeka01\sjs01684@bartwest.com\dms37166\XS_sheets_ J1P3239_110.dgn 2:14:26 PM 8/9/2019

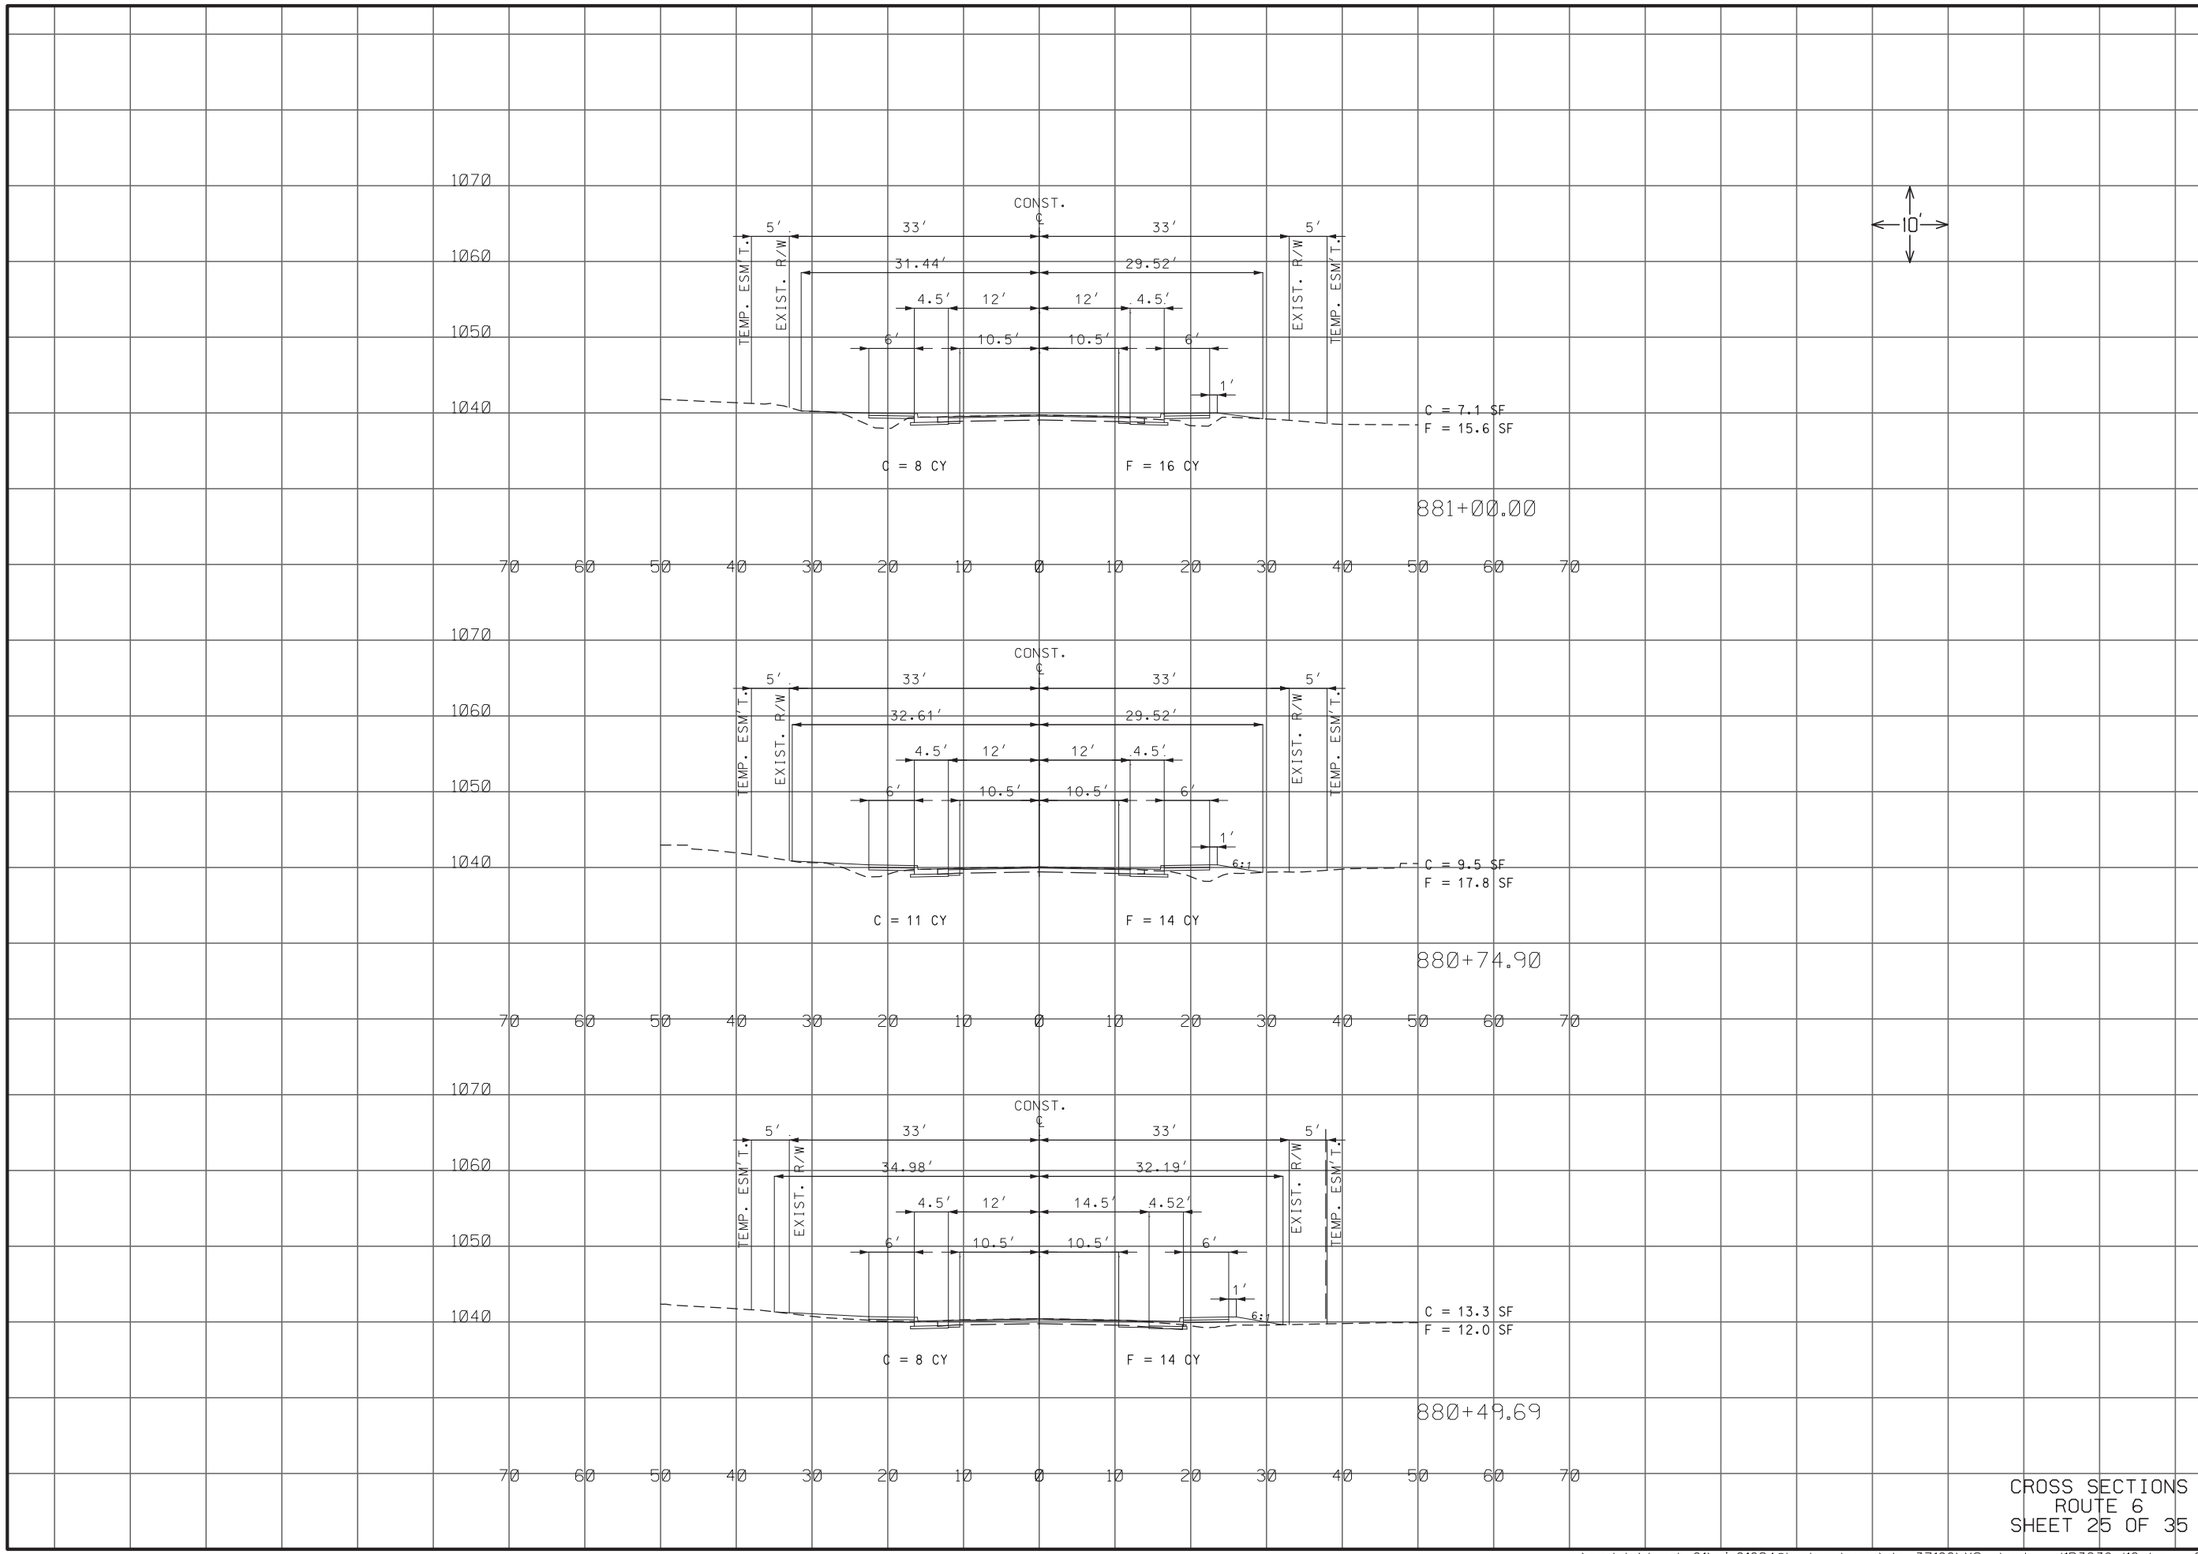

CROSS SECTIONS
ROUTE 6
SHEET 25 OF 35

STATE OF MISSOURI
HERBERT R. BAILEY
NUMBER E-17231
PROFESSIONAL ENGINEER

THIS SHEET HAS BEEN SIGNED, SEALED AND DATED ELECTRONICALLY.

DATE PREPARED	8/9/2019
ROUTE	6
STATE	MO
DISTRICT	NW
SHEET NO.	25
COUNTY	SULLIVAN
JOB NO.	J1P3239
CONTRACT ID.	
PROJECT NO.	
BRIDGE NO.	

DATE	DESCRIPTION

IF A SEAL IS PRESENT ON THIS SHEET IT HAS BEEN ELECTRONICALLY SEALED AND DATED.

MISSOURI HIGHWAYS AND TRANSPORTATION COMMISSION
105 WEST CAPITOL
JEFFERSON CITY, MO 65102
1-888-ASK-MODOT (1-888-275-6636)

Bartlett & West
1719 SOUTHRIDGE DR. SUITE 100 - JEFFERSON CITY, MO 65109-4000
PHONE 573-634-3181 - FAX 573-634-7904
CERTIFICATE OF AUTHORITY NO. 000167 - ENGINEERING
WWW.BARTWEST.COM

REV.

c:\pwdata\topeka01\sjs01684@bartwest.com\dms37166\XS_sheets_ J1P3239_110.dgn 2:14:29 PM 8/9/2019

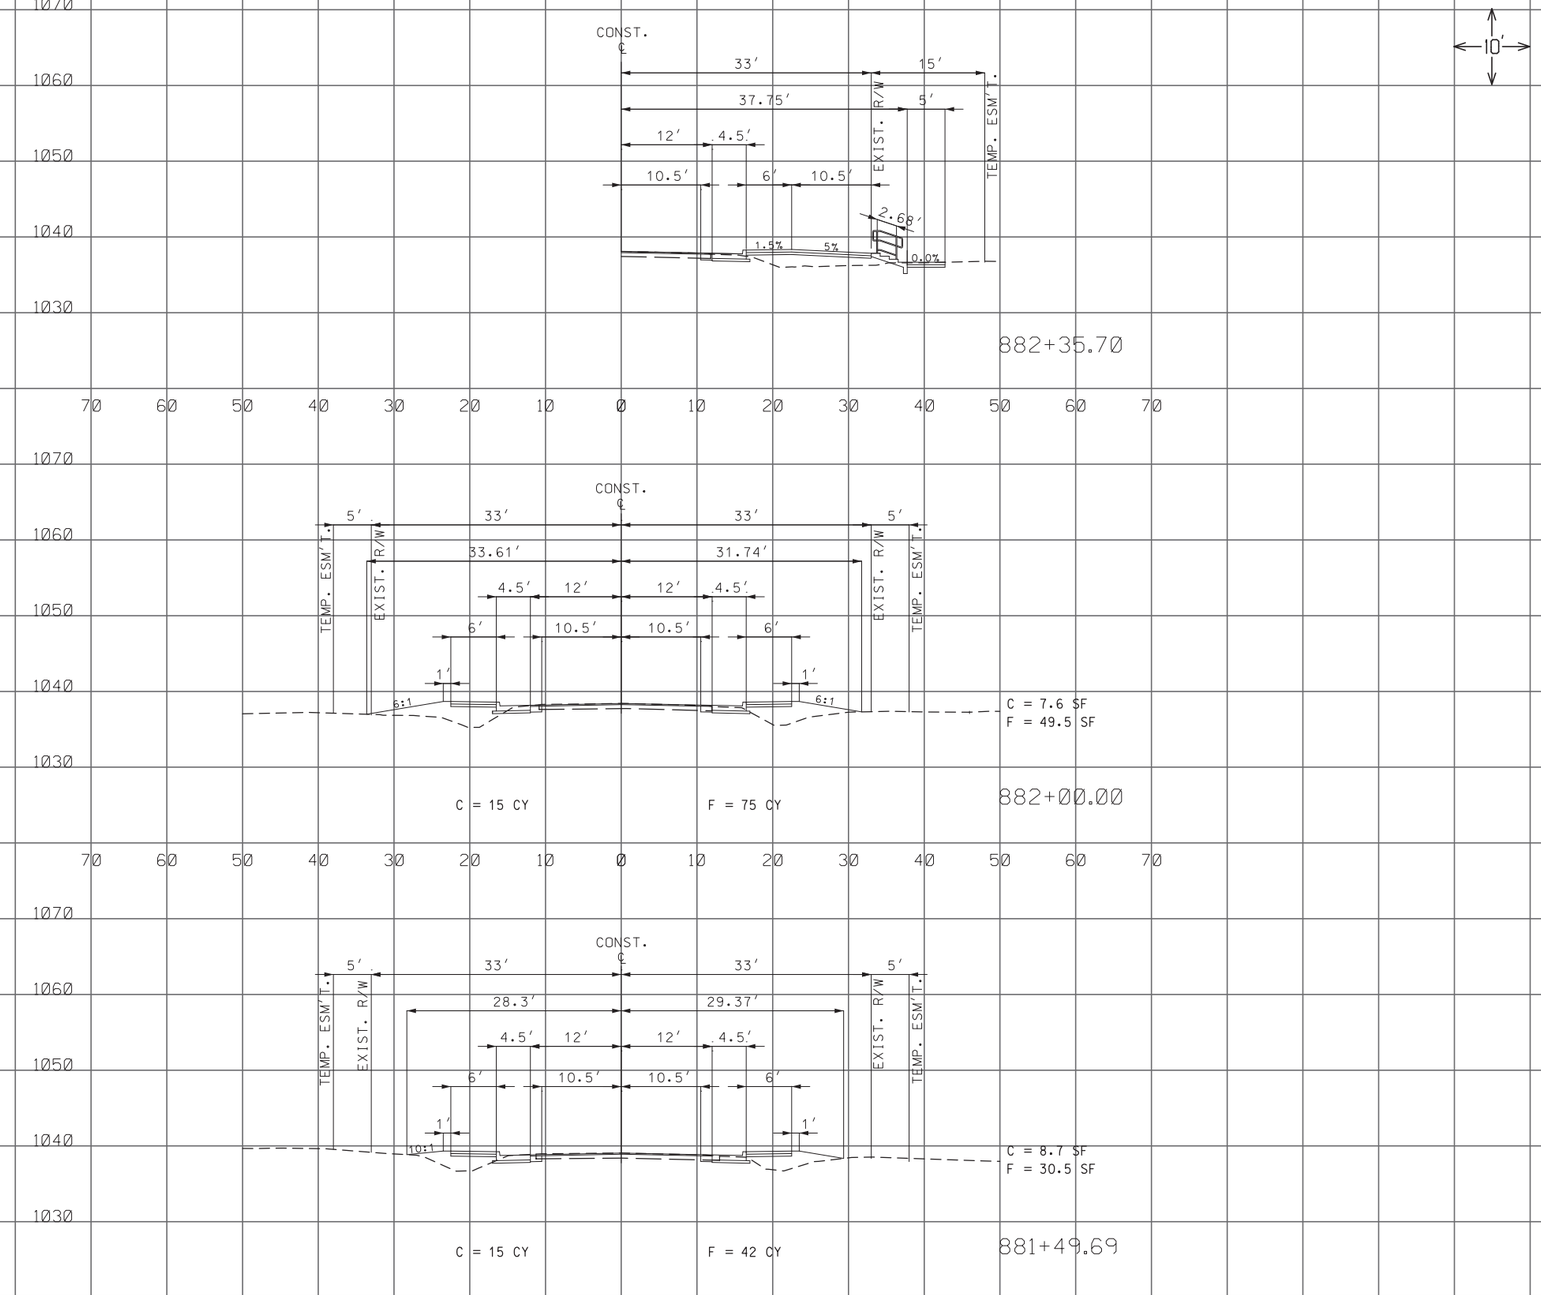

CROSS SECTIONS
ROUTE 6
SHEET 26 OF 35

STATE OF MISSOURI
HERBERT R. BAILEY
NUMBER E-17231
PROFESSIONAL ENGINEER

THIS SHEET HAS BEEN SIGNED, SEALED AND DATED ELECTRONICALLY.

DATE PREPARED	8/9/2019
ROUTE	6
STATE	MO
DISTRICT	NW
SHEET NO.	26
COUNTY	SULLIVAN
JOB NO.	J1P3239
CONTRACT ID.	
PROJECT NO.	
BRIDGE NO.	

DATE	DESCRIPTION

IF A SEAL IS PRESENT ON THIS SHEET IT HAS BEEN ELECTRONICALLY SEALED AND DATED.

MISSOURI HIGHWAYS AND TRANSPORTATION COMMISSION
MoDOT
105 WEST CAPITOL
JEFFERSON CITY, MO 65102
1-888-ASK-MODOT (1-888-275-6636)

Bartlett & West
1719 SOUTHRIDGE DR. SUITE 100 - JEFFERSON CITY, MO 65109-4000
PHONE 573-634-3181 - FAX 573-634-7904
CERTIFICATE OF AUTHORITY NO. 000167 - ENGINEERING
WWW.BARTWEST.COM

REV.

c:\pwdata\topeka01\sjs01684@bartwest.com\dms37166\XS_sheets_ J1P3239_110.dgn 2:14:32 PM 8/9/2019

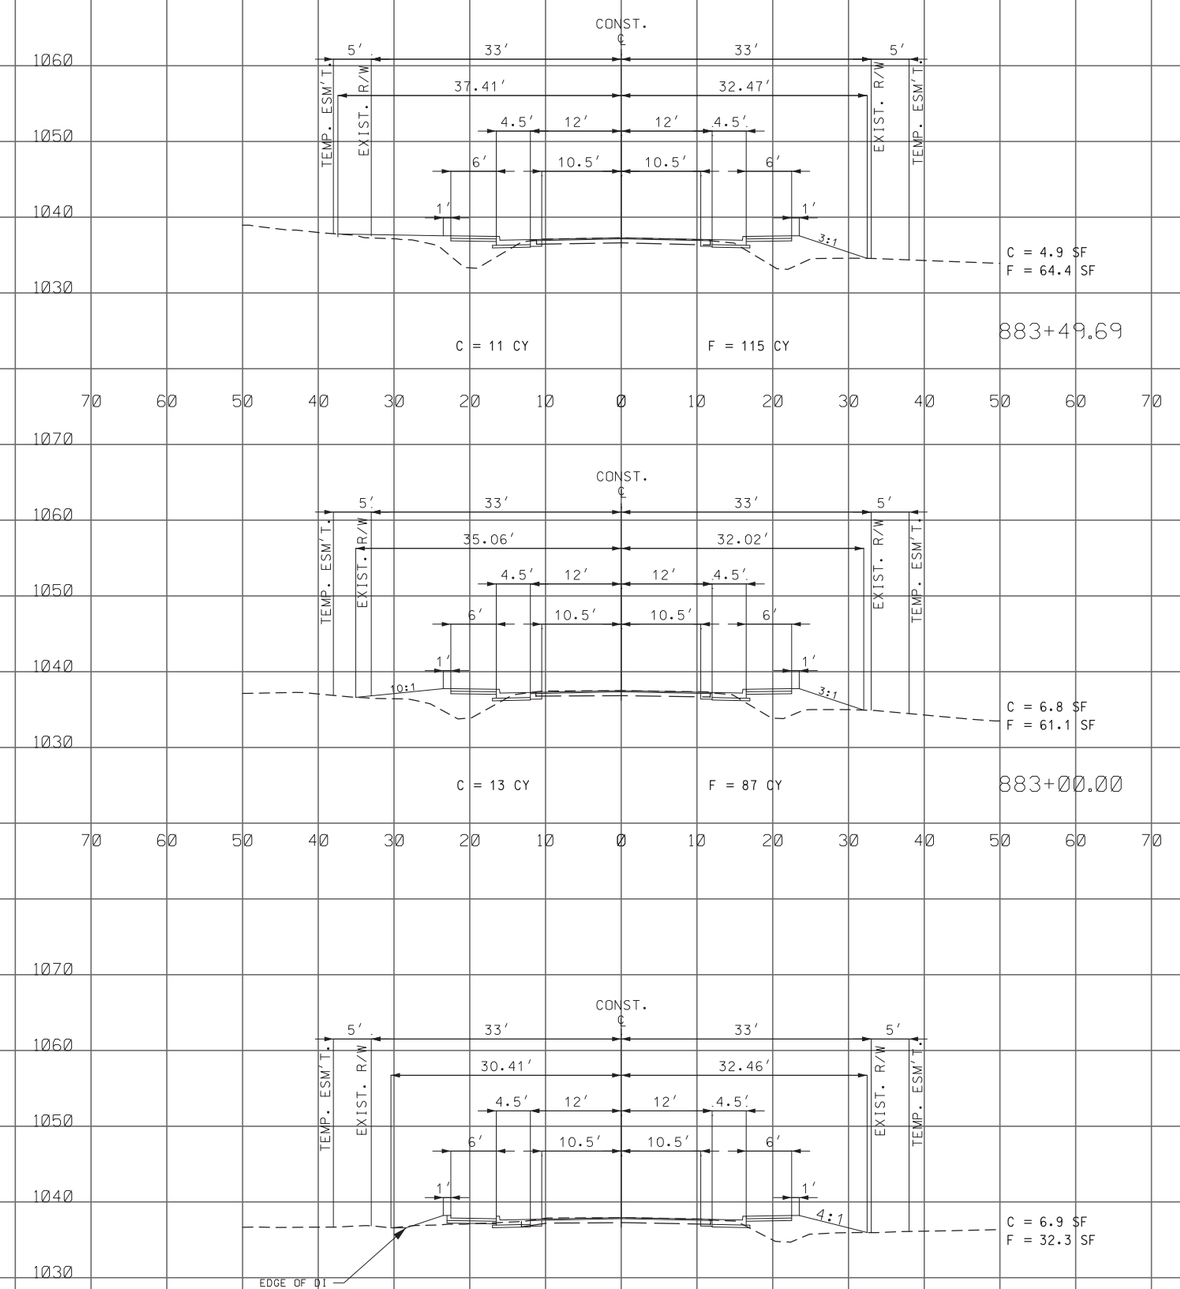

10′

CROSS SECTIONS
ROUTE 6
SHEET 27 OF 35

STATE OF MISSOURI
HERBERT R. BAILEY
NUMBER E-17231
PROFESSIONAL ENGINEER

THIS SHEET HAS BEEN SIGNED, SEALED AND DATED ELECTRONICALLY.

DATE PREPARED	8/9/2019
ROUTE	6
STATE	MO
DISTRICT	NW
SHEET NO.	27
COUNTY	SULLIVAN
JOB NO.	J1P3239
CONTRACT ID.	
PROJECT NO.	
BRIDGE NO.	

DATE	DESCRIPTION

MISSOURI HIGHWAYS AND TRANSPORTATION COMMISSION
MoDOT
105 WEST CAPITOL
JEFFERSON CITY, MO 65102
1-888-ASK-MODOT (1-888-275-6636)

Bartlett & West
1719 SOUTHRIDGE DR. SUITE 100 - JEFFERSON CITY, MO 65109-4000
PHONE 573-634-3181 - FAX 573-634-7904
CERTIFICATE OF AUTHORITY NO. 000167 - ENGINEERING
WWW.BARTWEST.COM

IF A SEAL IS PRESENT ON THIS SHEET IT HAS BEEN ELECTRONICALLY SEALED AND DATED.

REV.

c:\pwdata\topeka01\sjs01684@bartwest.com\dms37166\XS_sheets_ J1P3239_110.dgn 2:14:36 PM 8/9/2019

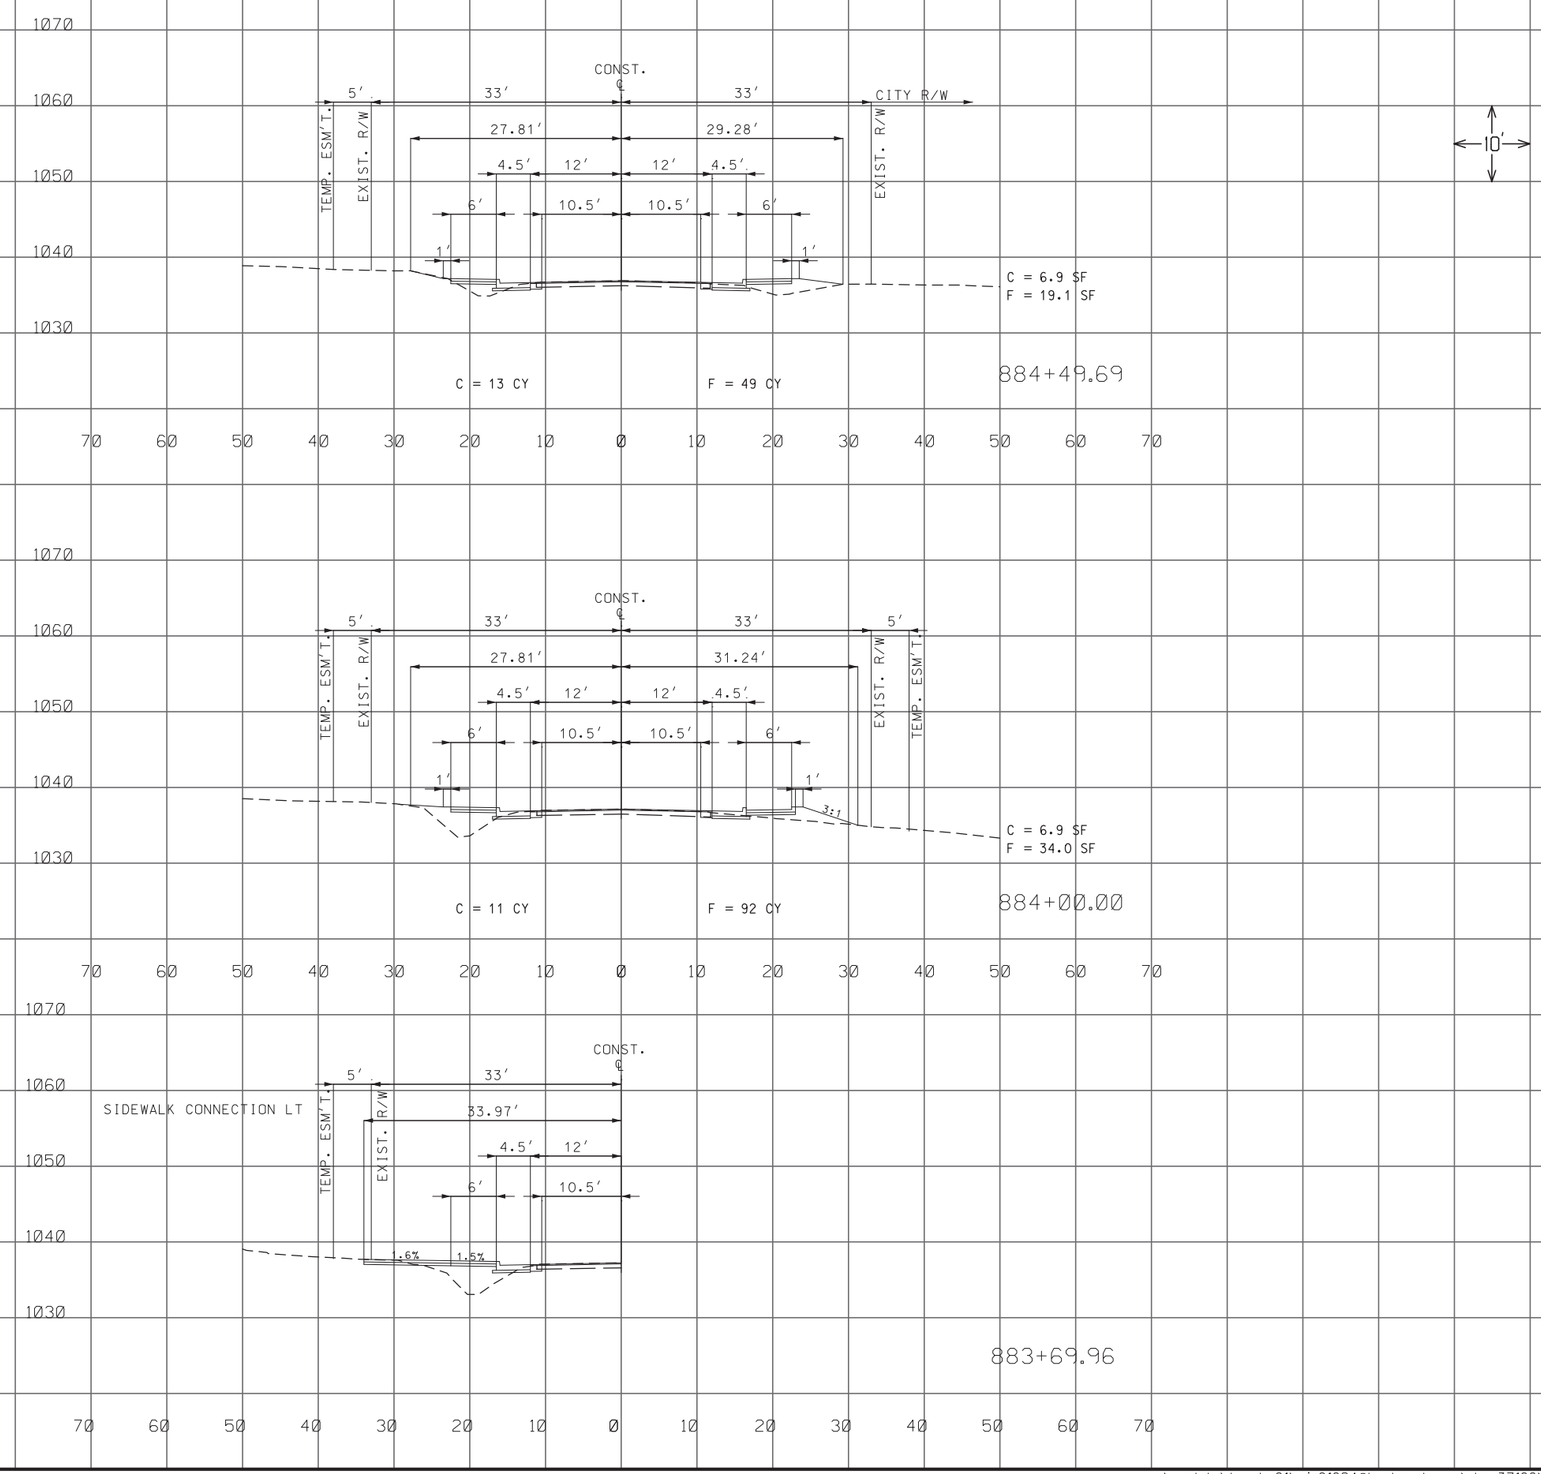

10′

CROSS SECTIONS
ROUTE 6
SHEET 28 OF 35

STATE OF MISSOURI
HERBERT R. BAILEY
NUMBER E-17231
PROFESSIONAL ENGINEER

THIS SHEET HAS BEEN SIGNED, SEALED AND DATED ELECTRONICALLY.

DATE PREPARED	8/9/2019
ROUTE	6
STATE	MO
DISTRICT	NW
SHEET NO.	28
COUNTY	SULLIVAN
JOB NO.	J1P3239
CONTRACT ID.	
PROJECT NO.	
BRIDGE NO.	

DATE	DESCRIPTION

IF A SEAL IS PRESENT ON THIS SHEET IT HAS BEEN ELECTRONICALLY SEALED AND DATED.

MISSOURI HIGHWAYS AND TRANSPORTATION COMMISSION

MoDOT
105 WEST CAPITOL
JEFFERSON CITY, MO 65102
1-888-ASK-MODOT (1-888-275-6636)

Bartlett & West
1719 SOUTHRIDGE DR. SUITE 100 - JEFFERSON CITY, MO 65109-4000
PHONE 573-634-3181 - FAX 573-634-7904
CERTIFICATE OF AUTHORITY NO. 000167 - ENGINEERING
WWW.BARTWEST.COM

REV.

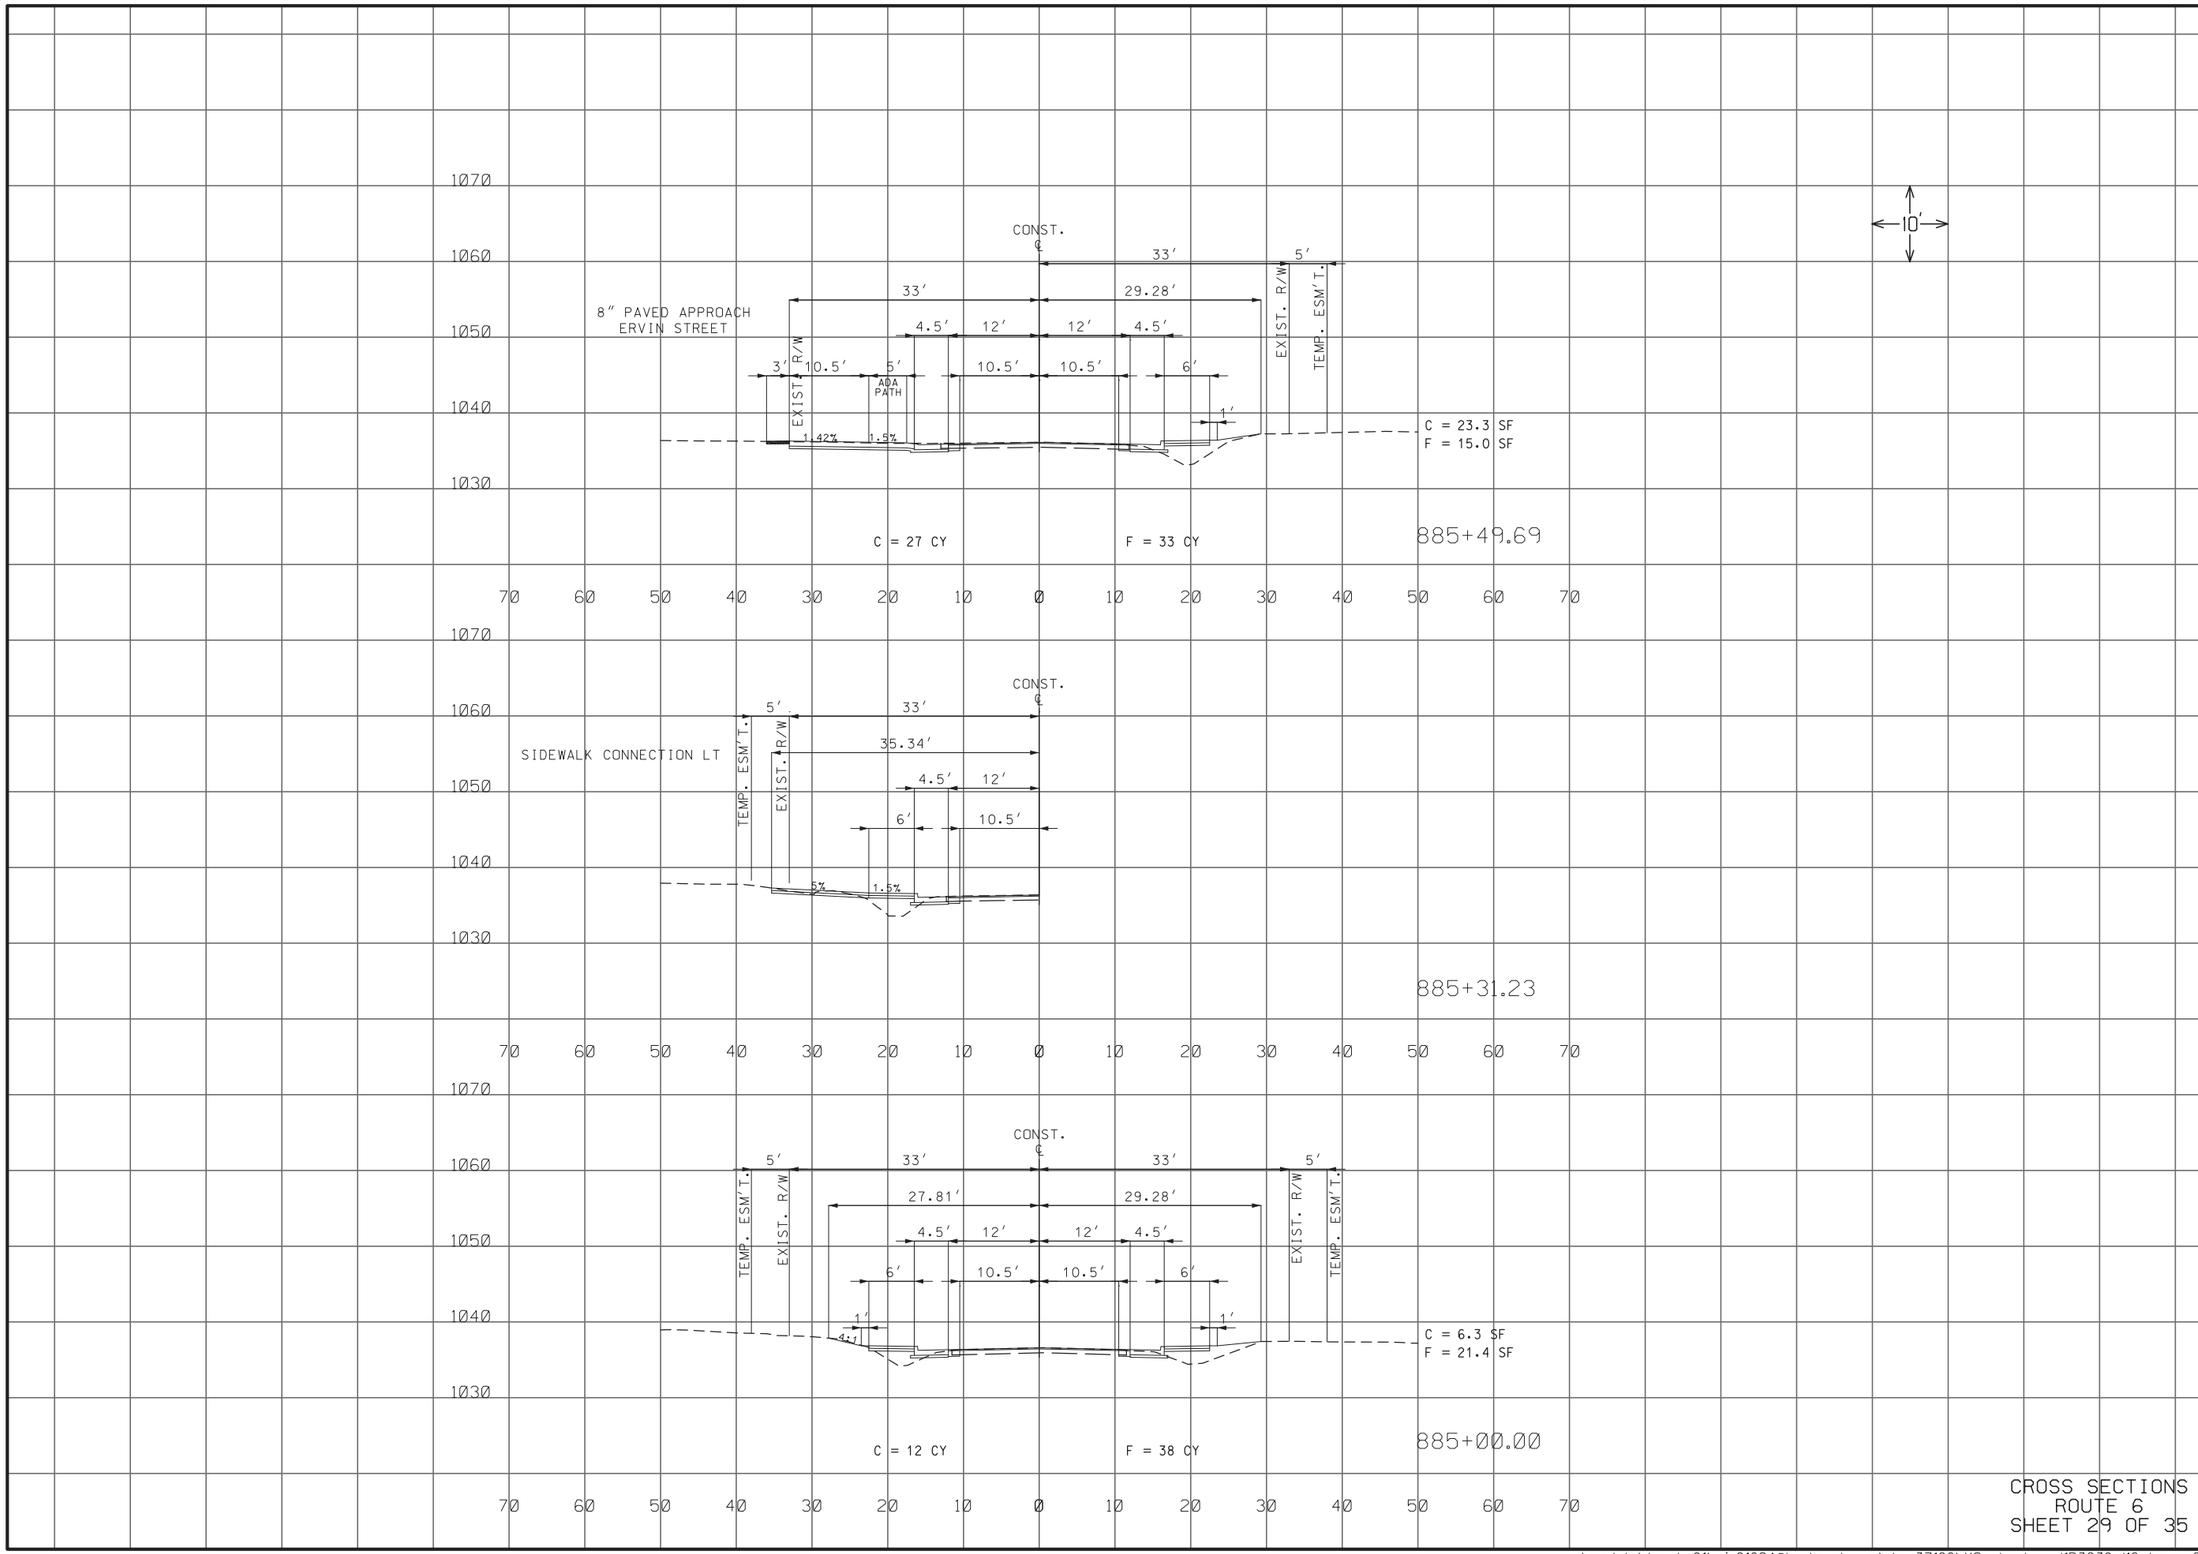

CROSS SECTIONS
ROUTE 6
SHEET 29 OF 35

STATE OF MISSOURI
HERBERT R. BAILEY
NUMBER E-17231
PROFESSIONAL ENGINEER
THIS SHEET HAS BEEN SIGNED, SEALED AND DATED ELECTRONICALLY.

DATE PREPARED	8/9/2019
ROUTE	6
STATE	MO
DISTRICT	NW
SHEET NO.	29
COUNTY	SULLIVAN
JOB NO.	J1P3239
CONTRACT ID.	
PROJECT NO.	
BRIDGE NO.	

DATE	DESCRIPTION

MISSOURI HIGHWAYS AND TRANSPORTION COMMISSION
MoDOT
105 WEST CAPITOL
JEFFERSON CITY, MO 65102
1-888-ASK-MODOT (1-888-275-6636)

Bartlett & West
1719 SOUTHRIDGE DR. SUITE 100 - JEFFERSON CITY, MO 65109-4000
PHONE 573-634-3181 - FAX 573-634-7904
CERTIFICATE OF AUTHORITY NO. 000167 - ENGINEERING
WWW.BARTWEST.COM

IF A SEAL IS PRESENT ON THIS SHEET IT HAS BEEN ELECTRONICALLY SEALED AND DATED.

REV.

c:\pwdata\topeka01\sjs01684@bartwest.com\dms37166\XS_sheets_ J1P3239_110.dgn 2:14:42 PM 8/9/2019

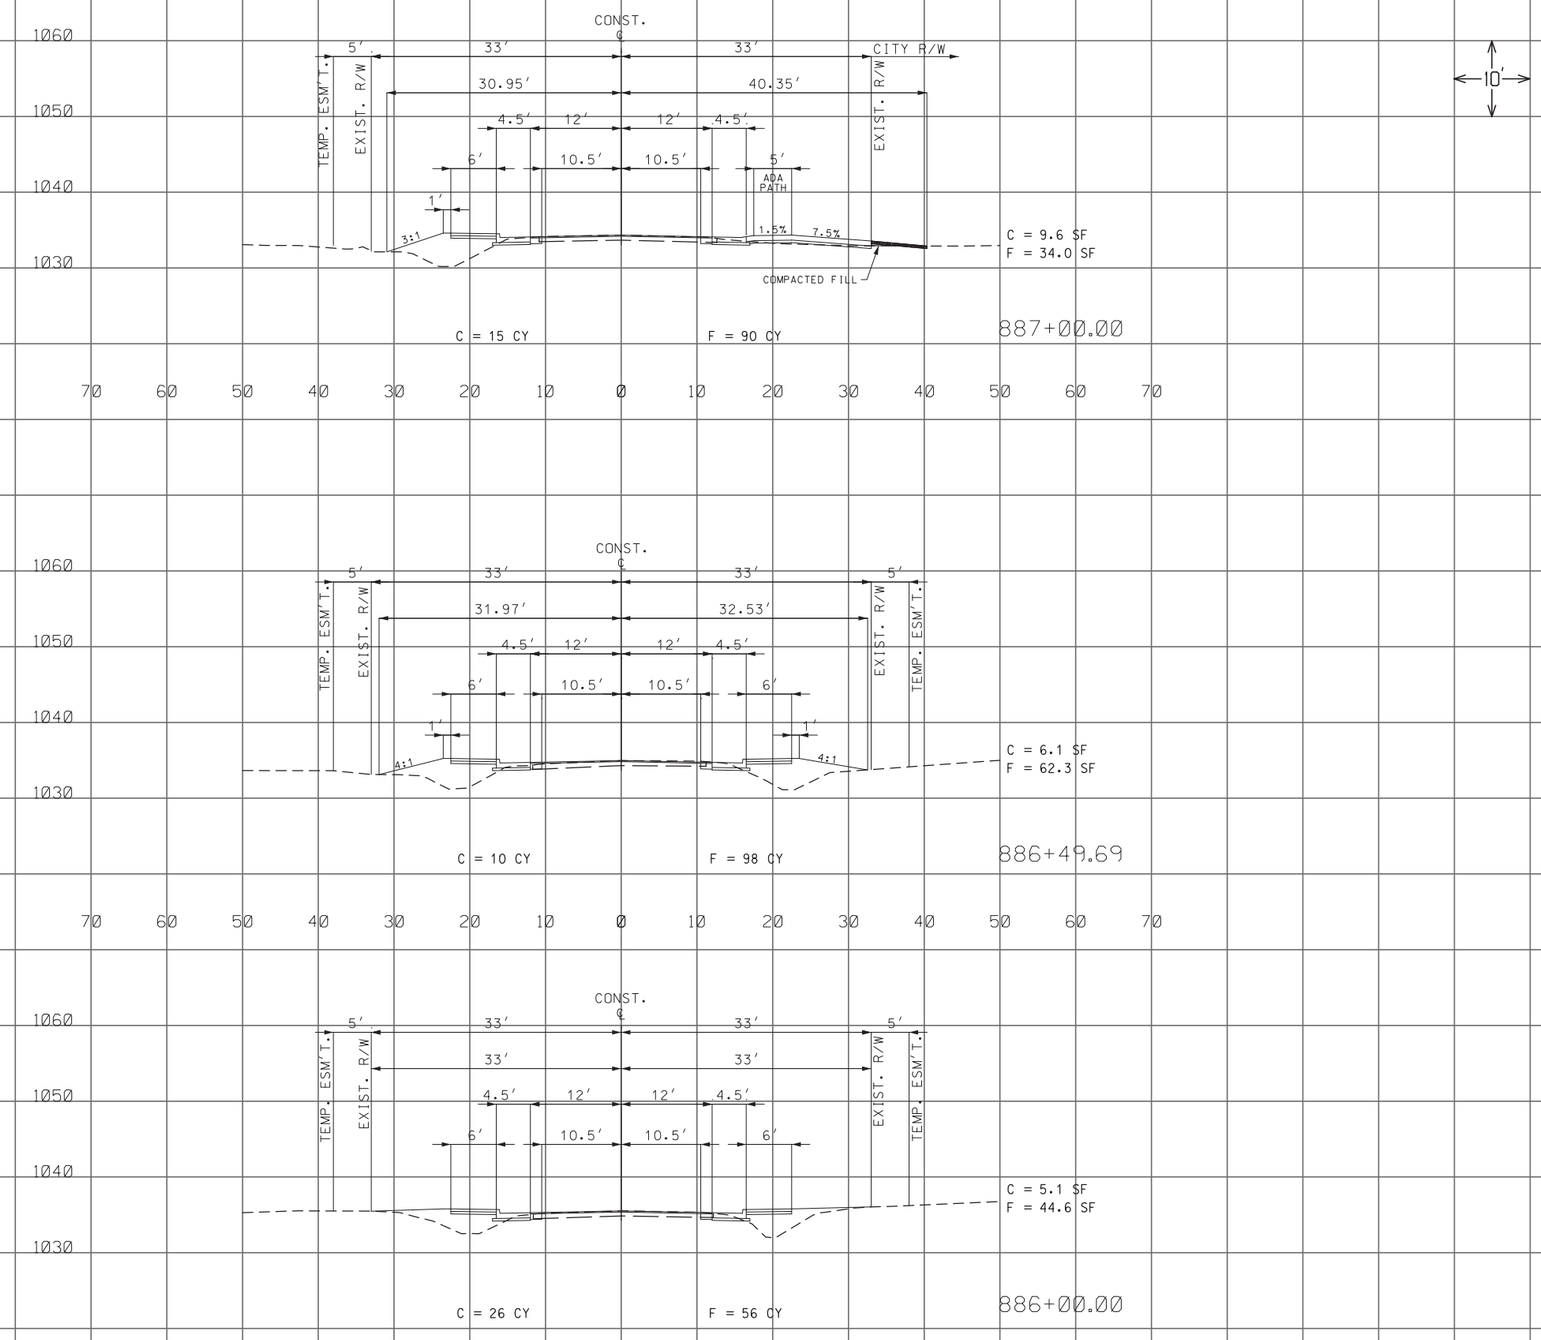

CROSS SECTIONS
ROUTE 6
SHEET 30 OF 35

STATE OF MISSOURI
HERBERT R. BAILEY
NUMBER E-17231
PROFESSIONAL ENGINEER

THIS SHEET HAS BEEN SIGNED, SEALED AND DATED ELECTRONICALLY.

DATE PREPARED	8/9/2019
ROUTE	6
STATE	MO
DISTRICT	NW
SHEET NO.	30
COUNTY	SULLIVAN
JOB NO.	J1P3239
CONTRACT ID.	
PROJECT NO.	
BRIDGE NO.	

DESCRIPTION	DATE

MISSOURI HIGHWAYS AND TRANSPORTION COMMISSION

105 WEST CAPITOL
JEFFERSON CITY, MO 65102
1-888-ASK-MODOT (1-888-275-6636)

Bartlett & West

1719 SOUTHRIDGE DR. SUITE 100 - JEFFERSON CITY, MO 65109-4000
PHONE 573-634-3181 - FAX 573-634-7904
CERTIFICATE OF AUTHORITY NO. 000167 - ENGINEERING
WWW.BARTWEST.COM

IF A SEAL IS PRESENT ON THIS SHEET IT HAS BEEN ELECTRONICALLY SEALED AND DATED.

REV.

c:\pwdata\topeka01\sjs01684@bartwest.com\dms37166\XS_sheets_ J1P3239_I10.dgn 2:14:46 PM 8/9/2019

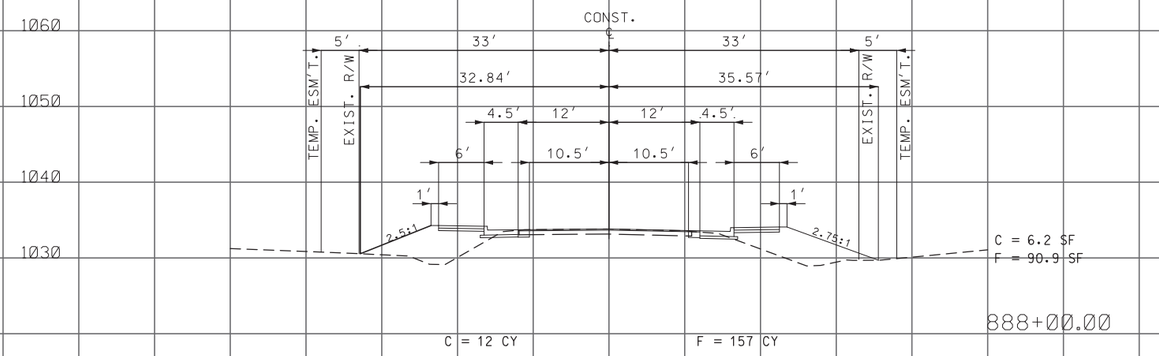

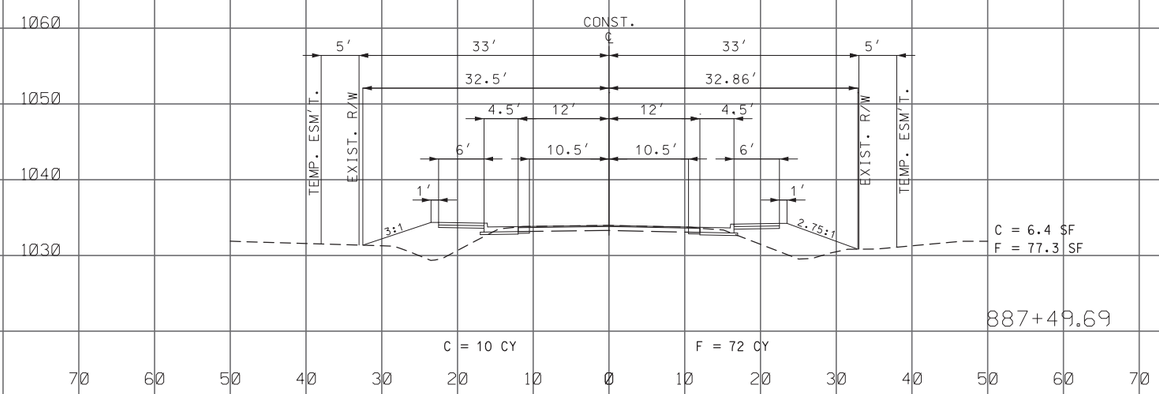

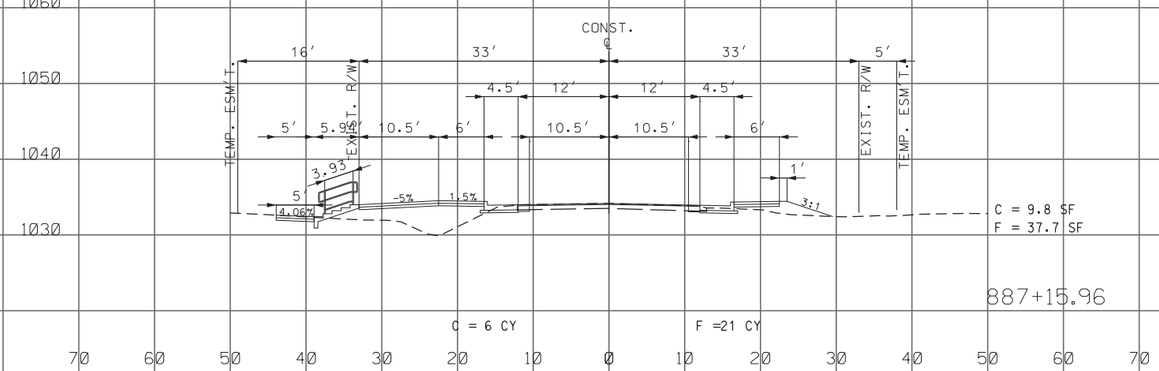

CROSS SECTIONS
ROUTE 6
SHEET 31 OF 35

STATE OF MISSOURI
HERBERT R. BAILEY
NUMBER E-17231
PROFESSIONAL ENGINEER
THIS SHEET HAS BEEN SIGNED, SEALED AND DATED ELECTRONICALLY.

DATE PREPARED	
8/9/2019	
ROUTE	STATE
6	MO
DISTRICT	SHEET NO.
NW	31
COUNTY	
SULLIVAN	
JOB NO.	
J1P3239	
CONTRACT ID.	
PROJECT NO.	
BRIDGE NO.	

DATE	DESCRIPTION

MISSOURI HIGHWAYS AND TRANSPORTION COMMISSION
105 WEST CAPITOL
JEFFERSON CITY, MO 65102
1-888-ASK-MODOT (1-888-275-6636)

Bartlett & West
1719 SOUTHRIDGE DR. SUITE 100 - JEFFERSON CITY, MO 65109-4000
PHONE 573-634-3181 - FAX 573-634-7904
CERTIFICATE OF AUTHORITY NO. 000167 - ENGINEERING
WWW.BARTWEST.COM

IF A SEAL IS PRESENT ON THIS SHEET IT HAS BEEN ELECTRONICALLY SEALED AND DATED.

REV.

c:\pwdata\topeka01\sjs01684@bartwest.com\dms37166\XS_sheets_ J1P3239_110.dgn 2:14:49 PM 8/9/2019

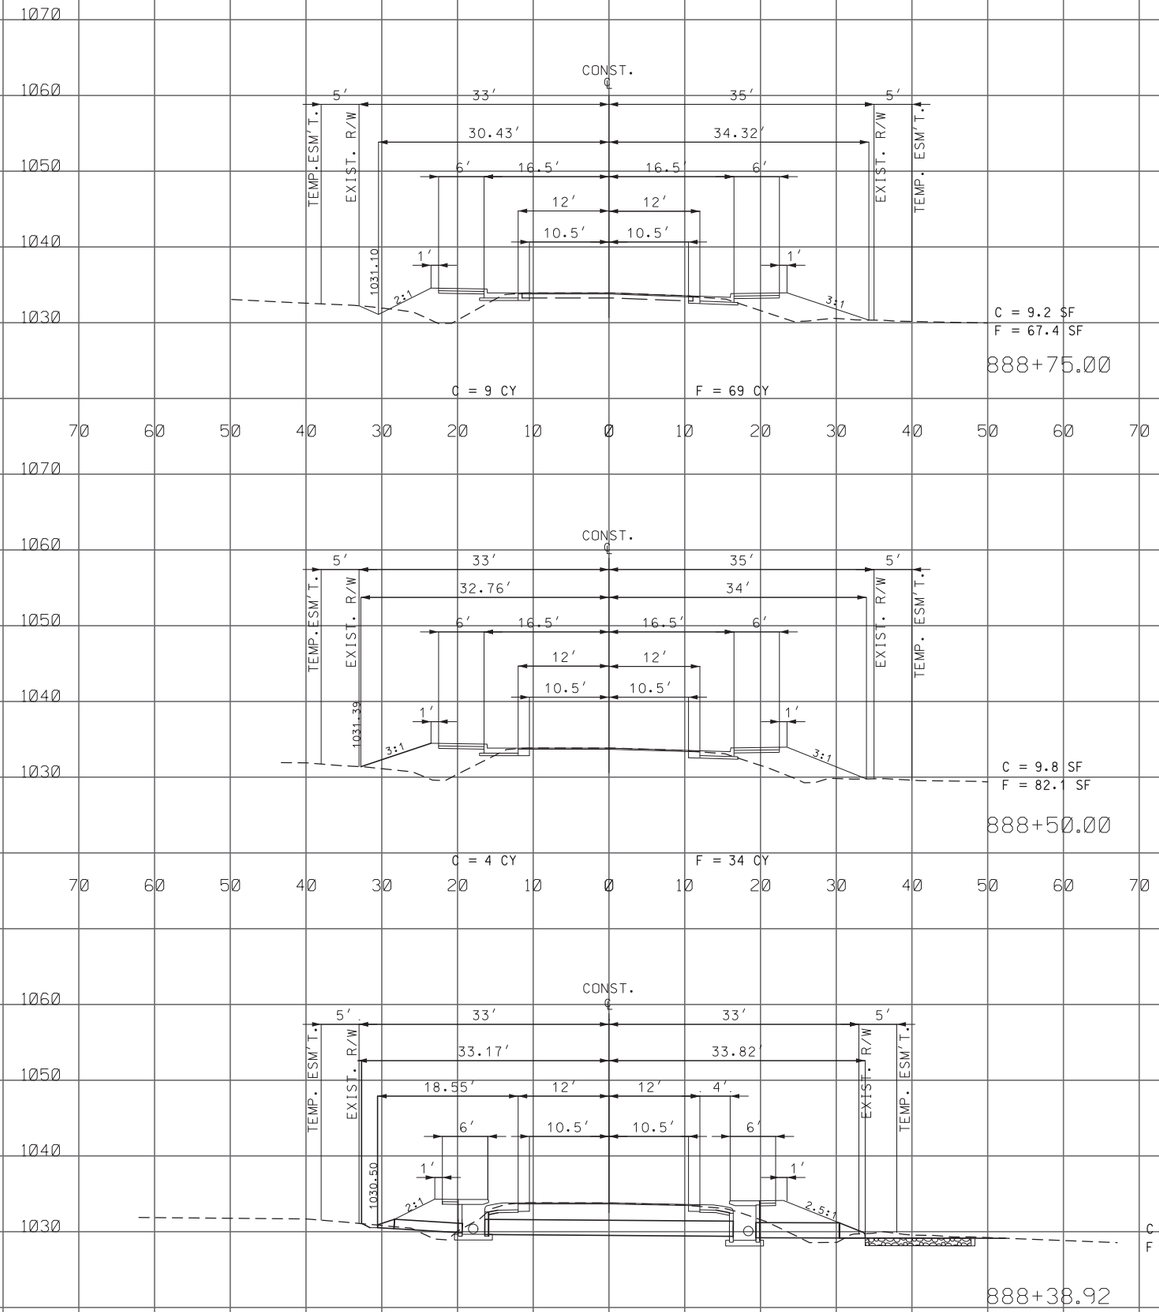

CROSS SECTIONS
ROUTE 6
SHEET 32 OF 35

STATE OF MISSOURI
HERBERT R. BAILEY
NUMBER E-17231
PROFESSIONAL ENGINEER

THIS SHEET HAS BEEN SIGNED, SEALED AND DATED ELECTRONICALLY.

DATE PREPARED	8/9/2019
ROUTE 6	STATE MO
DISTRICT NW	SHEET NO. 32
COUNTY	SULLIVAN
JOB NO.	J1P3239
CONTRACT ID.	
PROJECT NO.	
BRIDGE NO.	

DATE	DESCRIPTION

MISSOURI HIGHWAYS AND TRANSPORTION COMMISSION

MoDOT

105 WEST CAPITOL
JEFFERSON CITY, MO 65102
1-888-ASK-MODOT (1-888-275-6636)

Bartlett & West

1719 SOUTHRIDGE DR. SUITE 100 - JEFFERSON CITY, MO 65109-4000
PHONE 573-634-3181 - FAX 573-634-7904
CERTIFICATE OF AUTHORITY NO. 000167 - ENGINEERING
WWW.BARTWEST.COM

IF A SEAL IS PRESENT ON THIS SHEET IT HAS BEEN ELECTRONICALLY SEALED AND DATED.

REV.

c:\pwdata\topeka01\sjs01684@bartwest.com\dms37166\XS_sheets_ J1P3239_110.dgn 2:14:52 PM 8/9/2019

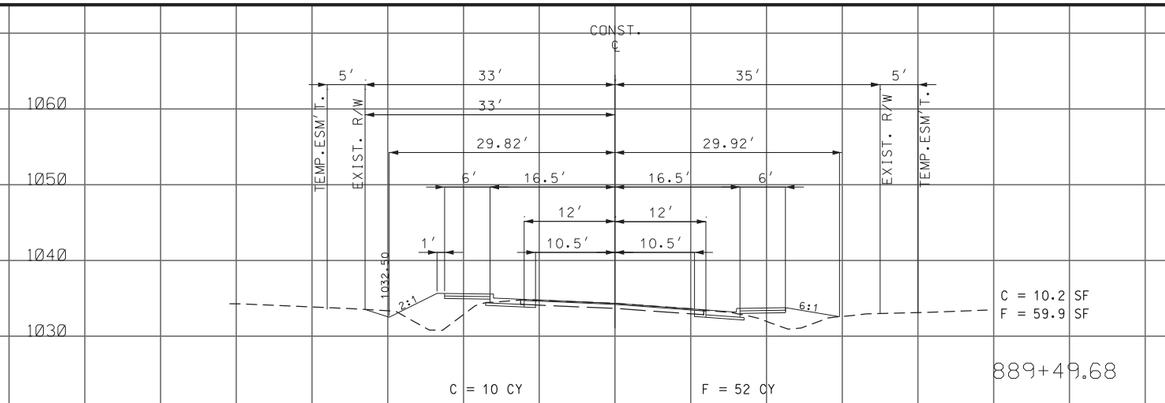

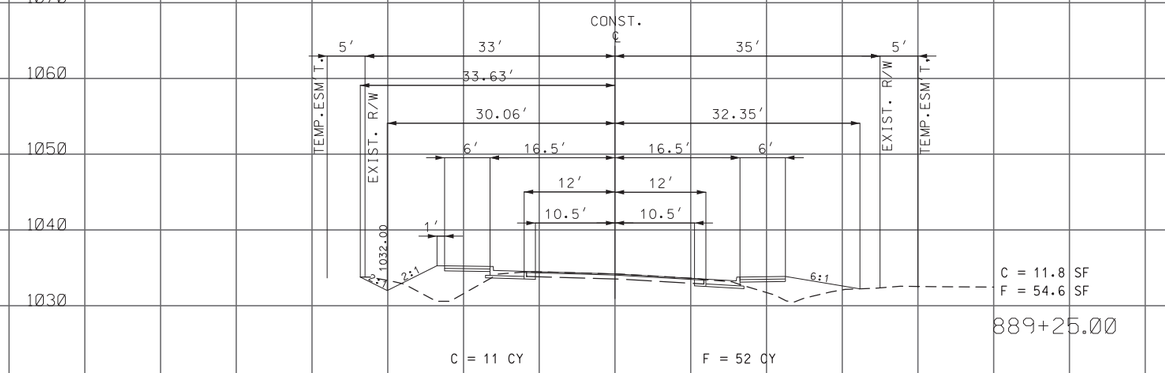

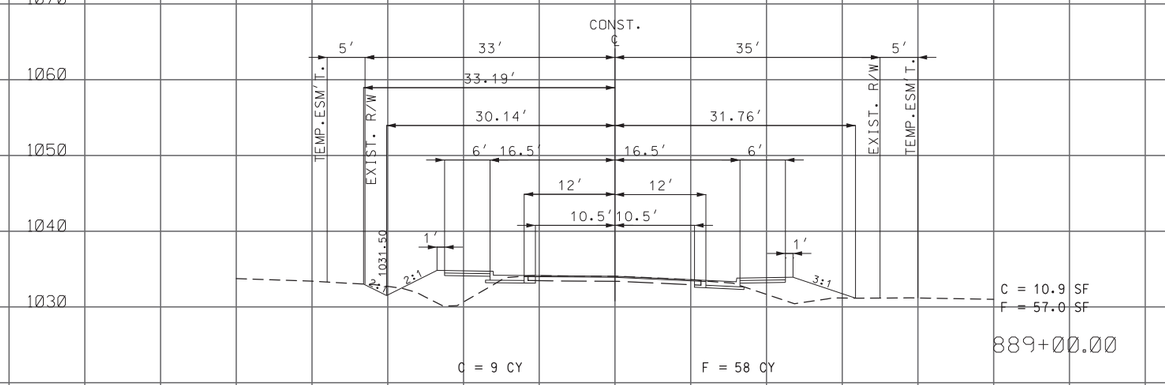

10′

CROSS SECTIONS
ROUTE 6
SHEET 33 OF 35

STATE OF MISSOURI
HERBERT R. BAILEY
NUMBER E-17231
PROFESSIONAL ENGINEER
THIS SHEET HAS BEEN SIGNED, SEALED AND DATED ELECTRONICALLY.

DATE PREPARED	8/9/2019
ROUTE	6
STATE	MO
DISTRICT	NW
SHEET NO.	33
COUNTY	SULLIVAN
JOB NO.	J1P3239
CONTRACT ID.	
PROJECT NO.	
BRIDGE NO.	

DATE	DESCRIPTION

MISSOURI HIGHWAYS AND TRANSPORTION COMMISSION
MoDOT
105 WEST CAPITOL
JEFFERSON CITY, MO 65102
1-888-ASK-MODOT (1-888-275-6636)

Bartlett & West
1719 SOUTHRIDGE DR. SUITE 100 - JEFFERSON CITY, MO 65109-4000
PHONE 573-634-3181 - FAX 573-634-7904
CERTIFICATE OF AUTHORITY NO. 000167 - ENGINEERING
WWW.BARTWEST.COM

IF A SEAL IS PRESENT ON THIS SHEET IT HAS BEEN ELECTRONICALLY SEALED AND DATED.

REV.

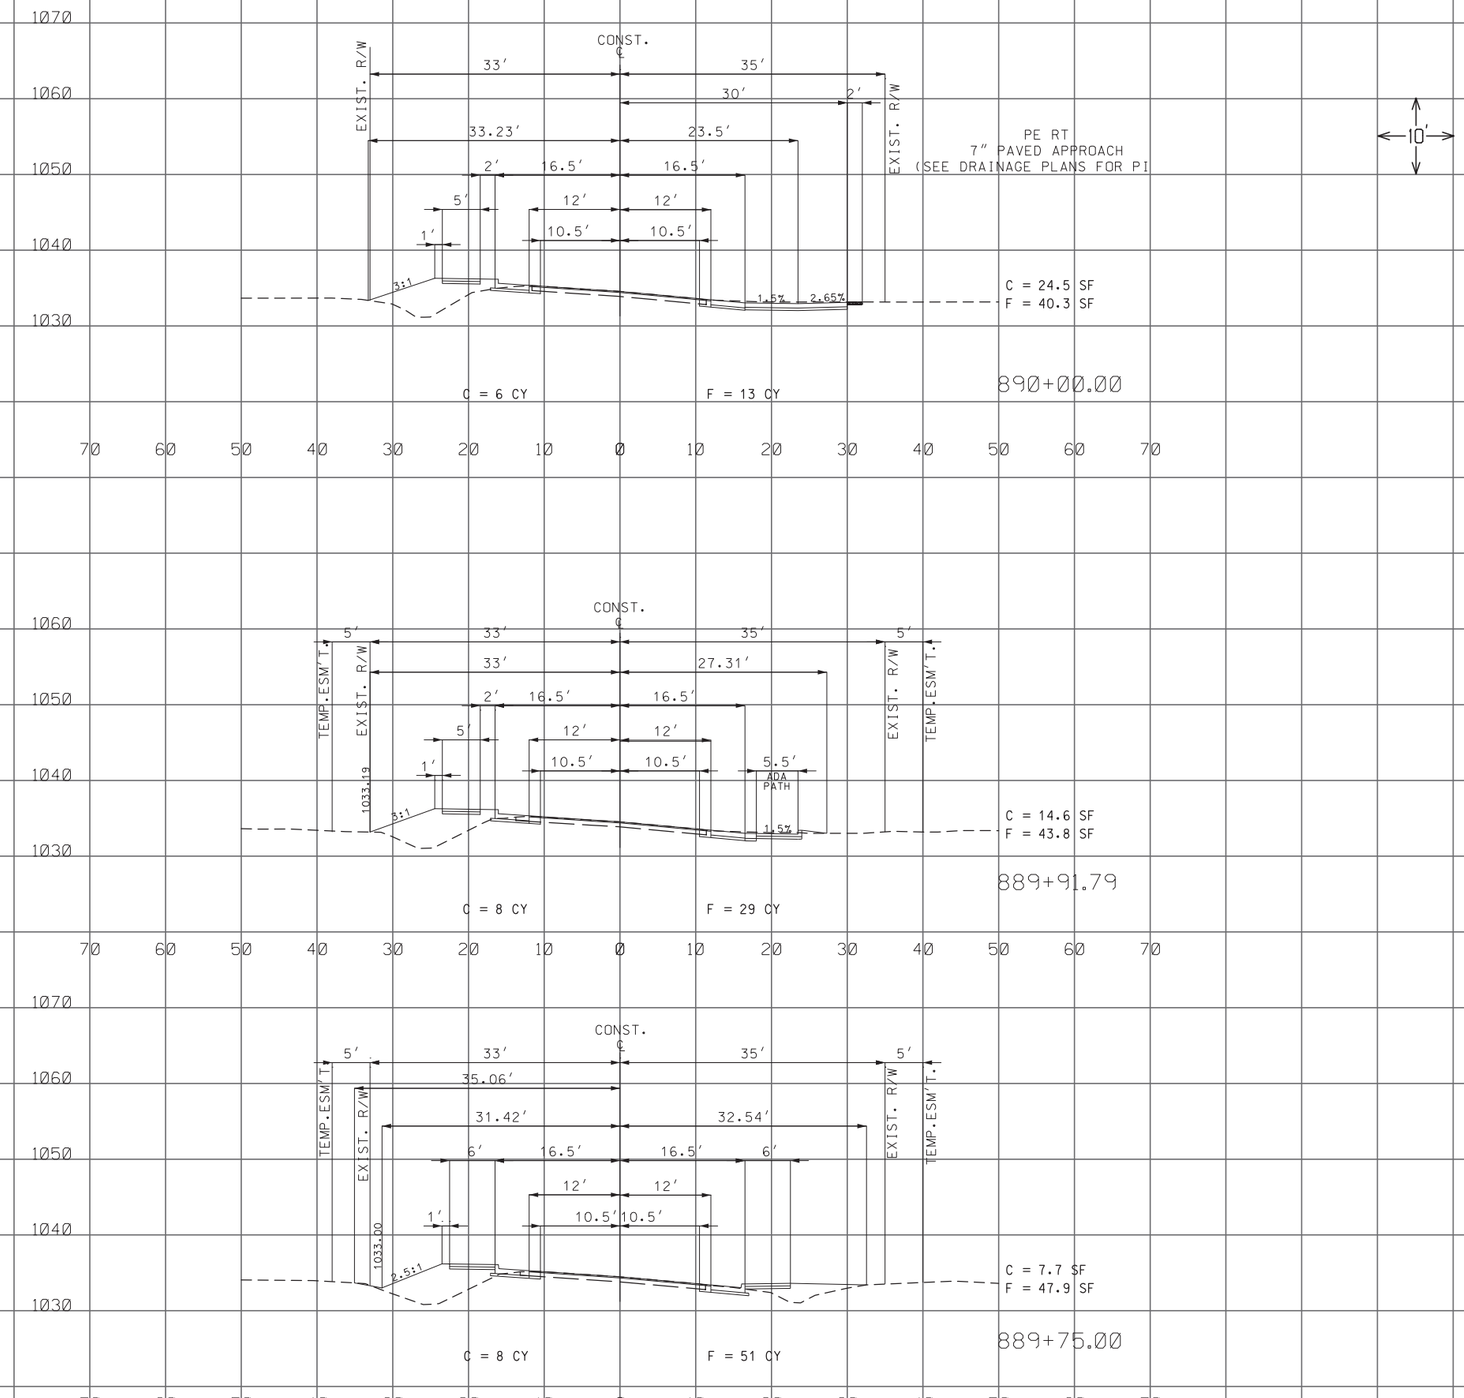

CROSS SECTIONS
ROUTE 6
SHEET 34 OF 35

STATE OF MISSOURI
HERBERT R. BAILEY
NUMBER E-17231
PROFESSIONAL ENGINEER

THIS SHEET HAS BEEN SIGNED, SEALED AND DATED ELECTRONICALLY.

DATE PREPARED	
8/9/2019	
ROUTE 6	STATE MO
DISTRICT NW	SHEET NO. 34
COUNTY SULLIVAN	
JOB NO. J1P3239	
CONTRACT ID.	
PROJECT NO.	
BRIDGE NO.	

DATE	DESCRIPTION

MISSOURI HIGHWAYS AND TRANSPORTION COMMISSION
105 WEST CAPITOL
JEFFERSON CITY, MO 65102
1-888-ASK-MODOT (1-888-275-6636)

Bartlett & West
1719 SOUTHRIDGE DR. SUITE 100 - JEFFERSON CITY, MO 65109-4000
PHONE 573-634-3181 - FAX 573-634-7904
CERTIFICATE OF AUTHORITY NO. 000167 - ENGINEERING
WWW.BARTWEST.COM

IF A SEAL IS PRESENT ON THIS SHEET IT HAS BEEN ELECTRONICALLY SEALED AND DATED.

REV.

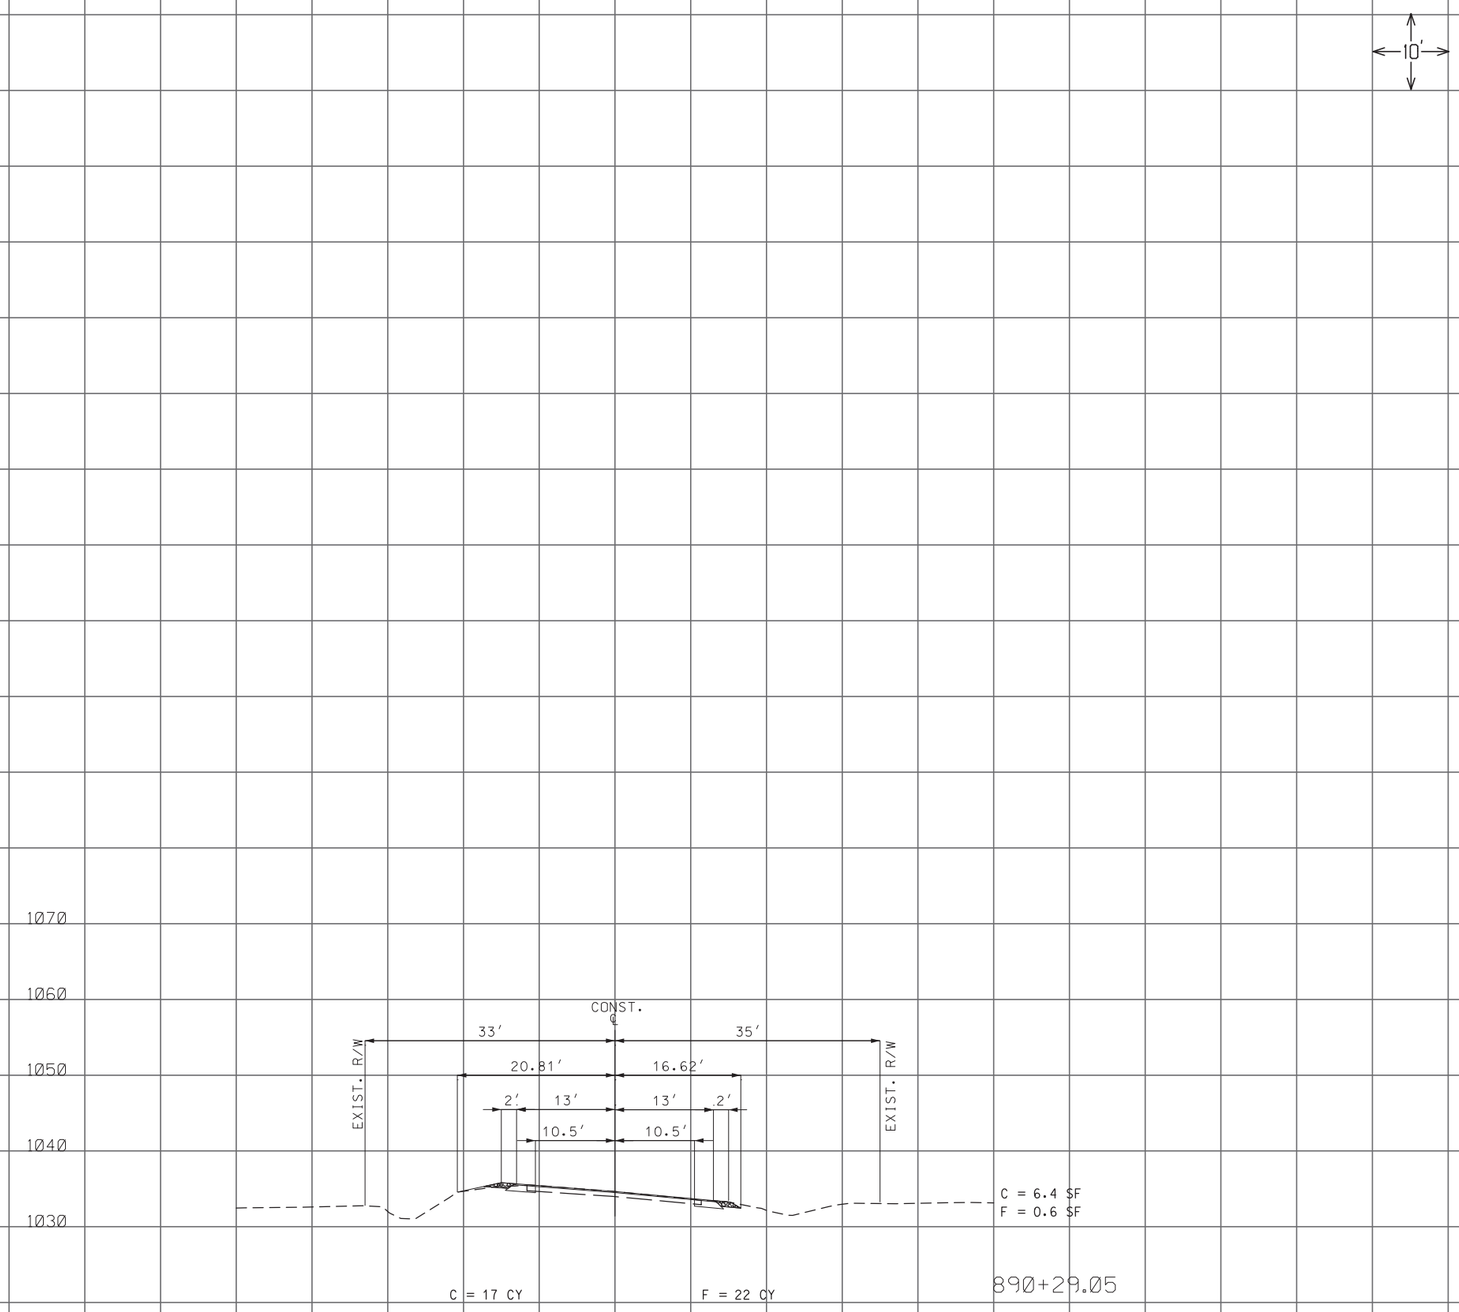

CROSS SECTIONS
ROUTE 6
SHEET 35 OF 35

STATE OF MISSOURI
HERBERT R. BAILEY
NUMBER E-17231
PROFESSIONAL ENGINEER

THIS SHEET HAS BEEN SIGNED, SEALED AND DATED ELECTRONICALLY.

DATE PREPARED	8/9/2019
ROUTE	6
STATE	MO
DISTRICT	NW
SHEET NO.	35
COUNTY	SULLIVAN
JOB NO.	J1P3239
CONTRACT ID.	
PROJECT NO.	
BRIDGE NO.	

DATE	DESCRIPTION

MISSOURI HIGHWAYS AND TRANSPORTION COMMISSION
105 WEST CAPITOL
JEFFERSON CITY, MO 65102
1-888-ASK-MODOT (1-888-275-6636)

Bartlett & West
1719 SOUTHRIDGE DR. SUITE 100 - JEFFERSON CITY, MO 65109-4000
PHONE 573-634-3181 - FAX 573-634-7904
CERTIFICATE OF AUTHORITY NO. 000167 - ENGINEERING
WWW.BARTWEST.COM

IF A SEAL IS PRESENT ON THIS SHEET IT HAS BEEN ELECTRONICALLY SEALED AND DATED.

REV.

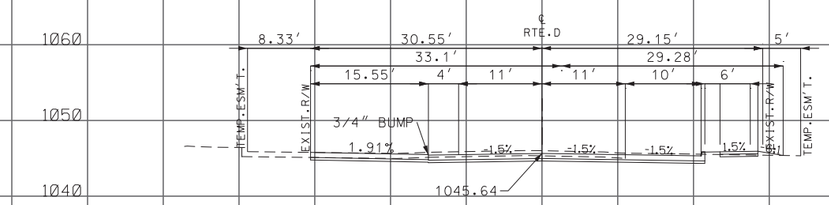

C = 98 CY F = 1 CY

C = 38.4 SF
F = 1.5 SF

1+00.00

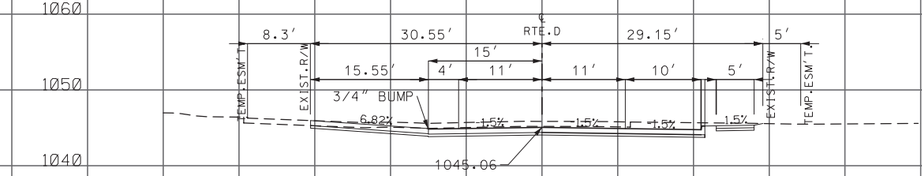

C = 10 CY F = 0 CY

C = 65.5 SF
F = 0.0 SF

0+50.00

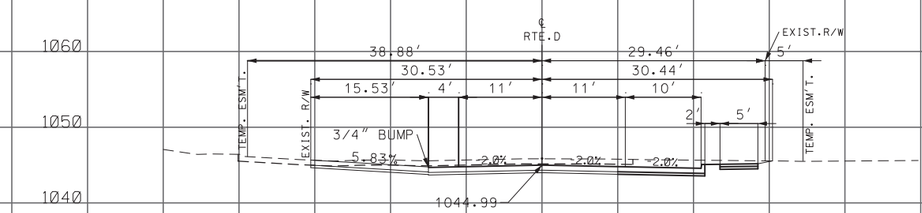

ABURPT SECTION

C = 71.2 SF
F = 0.0 SF

0+45.90

CROSS SECTIONS
ROUTE D
SHEET 1 OF 20

STATE OF MISSOURI
HERBERT R. BAILEY
NUMBER E-17231
PROFESSIONAL ENGINEER
THIS SHEET HAS BEEN SIGNED, SEALED AND DATED ELECTRONICALLY.

DATE PREPARED	8/9/2019
ROUTE	D/FF
STATE	MO
DISTRICT	NW
SHEET NO.	1
COUNTY	SULLIVAN
JOB NO.	J1S3243
CONTRACT ID.	
PROJECT NO.	
BRIDGE NO.	

DESCRIPTION

DATE

MISSOURI HIGHWAYS AND TRANSPORTION COMMISSION

105 WEST CAPITOL
JEFFERSON CITY, MO 65102
1-888-ASK-MODOT (1-888-275-6636)

Bartlett & West

1719 SOUTHRIDGE DR. SUITE 100 - JEFFERSON CITY, MO 65109-4000
PHONE 573-634-3181 - FAX 573-634-7904
CERTIFICATE OF AUTHORITY NO. 000167 - ENGINEERING
WWW.BARTWEST.COM

IF A SEAL IS PRESENT ON THIS SHEET IT HAS BEEN ELECTRONICALLY SEALED AND DATED.

REV.

c:\pwdata\topeka01\aap01686@bartwest.com\dms37170\053_XS_01-21_J1S3243_I10_ROAD_XS.dgn 1:33:48 PM 8/9/2019

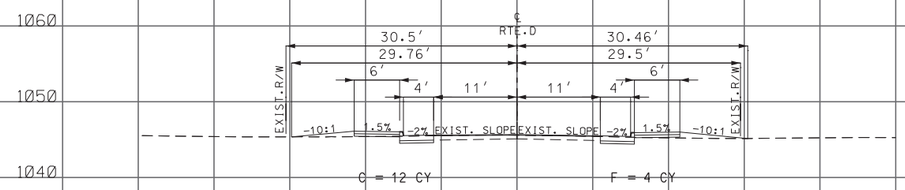

C = 8.5 SF
F = 7.0 SF

2+00.00

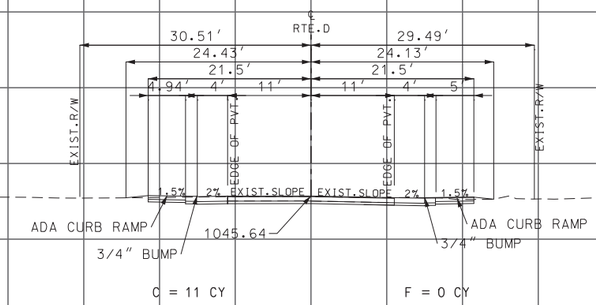

C = 17.3 SF
F = 0.8 SF

1+75.00 AHEAD

C = 24.9 SF
F = 0.8 SF

1+75.00 BACK

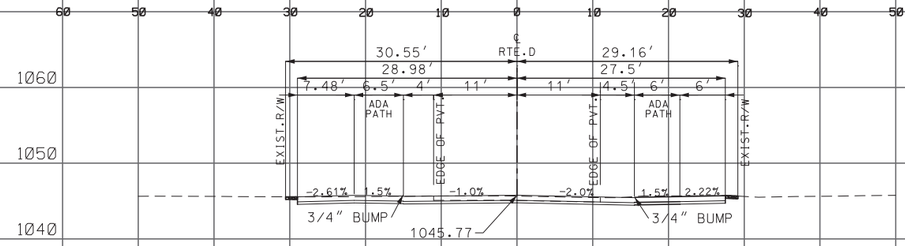

C = 25.0 SF
F = 0.0 SF

1+62.69

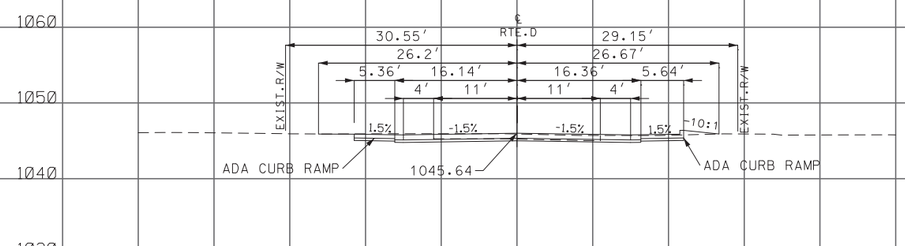

C = 40.0 SF
F = 1.4 SF

1+50.00

CROSS SECTIONS
ROUTE D
SHEET 2 OF 20

10′

STATE OF MISSOURI
HERBERT R. BAILEY
NUMBER E-17231
PROFESSIONAL ENGINEER
THIS SHEET HAS BEEN SIGNED, SEALED AND DATED ELECTRONICALLY.

DATE PREPARED	8/9/2019
ROUTE	D/FF
STATE	MO
DISTRICT	NW
SHEET NO.	2
COUNTY	SULLIVAN
JOB NO.	J1S3243
CONTRACT ID.	
PROJECT NO.	
BRIDGE NO.	

DESCRIPTION

DATE

MISSOURI HIGHWAYS AND TRANSPORTION COMMISSION

MoDOT

105 WEST CAPITOL
JEFFERSON CITY, MO 65102
1-888-ASK-MODOT (1-888-275-6636)

Bartlett & West

1719 SOUTHRIDGE DR. SUITE 100 - JEFFERSON CITY, MO 65109-4000
PHONE 573-634-3181 - FAX 573-634-7904
CERTIFICATE OF AUTHORITY NO. 000167 - ENGINEERING
WWW.BARTWEST.COM

IF A SEAL IS PRESENT ON THIS SHEET IT HAS BEEN ELECTRONICALLY SEALED AND DATED.

REV.

c:\pwdata\topeka01\aap01686@bartwest.com\dms37170\053_XS_01-21_J1S3243_I10_ROAD_XS.dgn 1:33:48 PM 8/9/2019

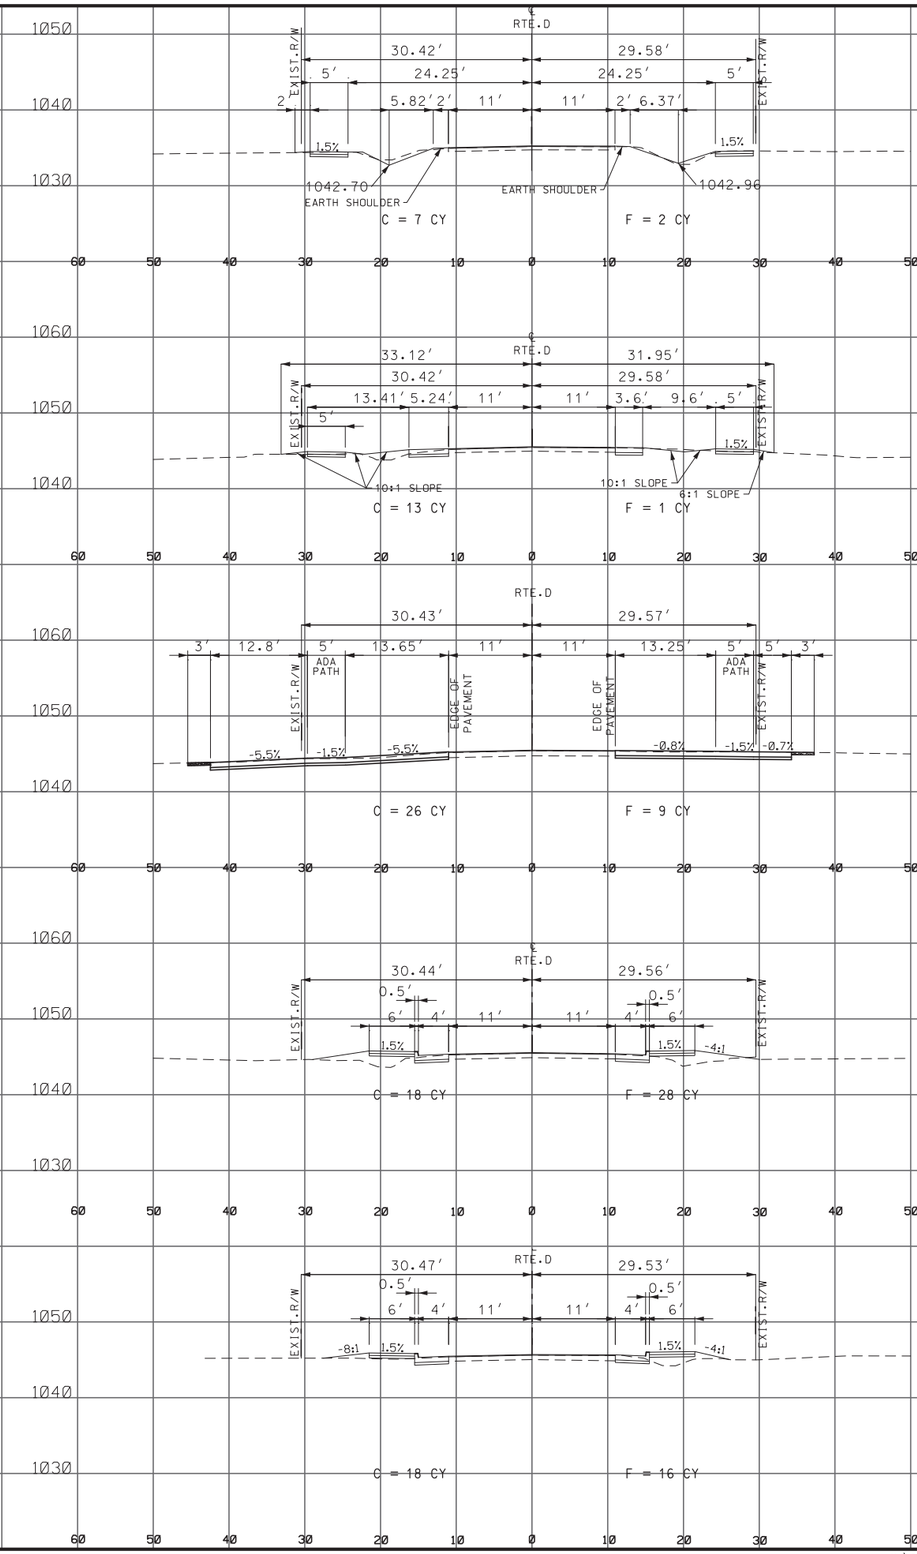

CROSS SECTIONS
ROUTE D
SHEET 3 OF 20

STATE OF MISSOURI
HERBERT R. BAILEY
NUMBER E-17231
PROFESSIONAL ENGINEER
THIS SHEET HAS BEEN SIGNED, SEALED AND DATED ELECTRONICALLY.

DATE PREPARED	8/9/2019
ROUTE	D/FF
STATE	MO
DISTRICT	NW
SHEET NO.	3
COUNTY	SULLIVAN
JOB NO.	J1S3243
CONTRACT ID.	
PROJECT NO.	
BRIDGE NO.	

DATE	DESCRIPTION

MISSOURI HIGHWAYS AND TRANSPORTION COMMISSION
105 WEST CAPITOL
JEFFERSON CITY, MO 65102
1-888-ASK-MODOT (1-888-275-6636)

Bartlett & West
1719 SOUTHRIDGE DR. SUITE 100 - JEFFERSON CITY, MO 65109-4000
PHONE 573-634-3181 - FAX 573-634-7904
CERTIFICATE OF AUTHORITY NO. 000167 - ENGINEERING
WWW.BARTWEST.COM

IF A SEAL IS PRESENT ON THIS SHEET IT HAS BEEN ELECTRONICALLY SEALED AND DATED.

REV.

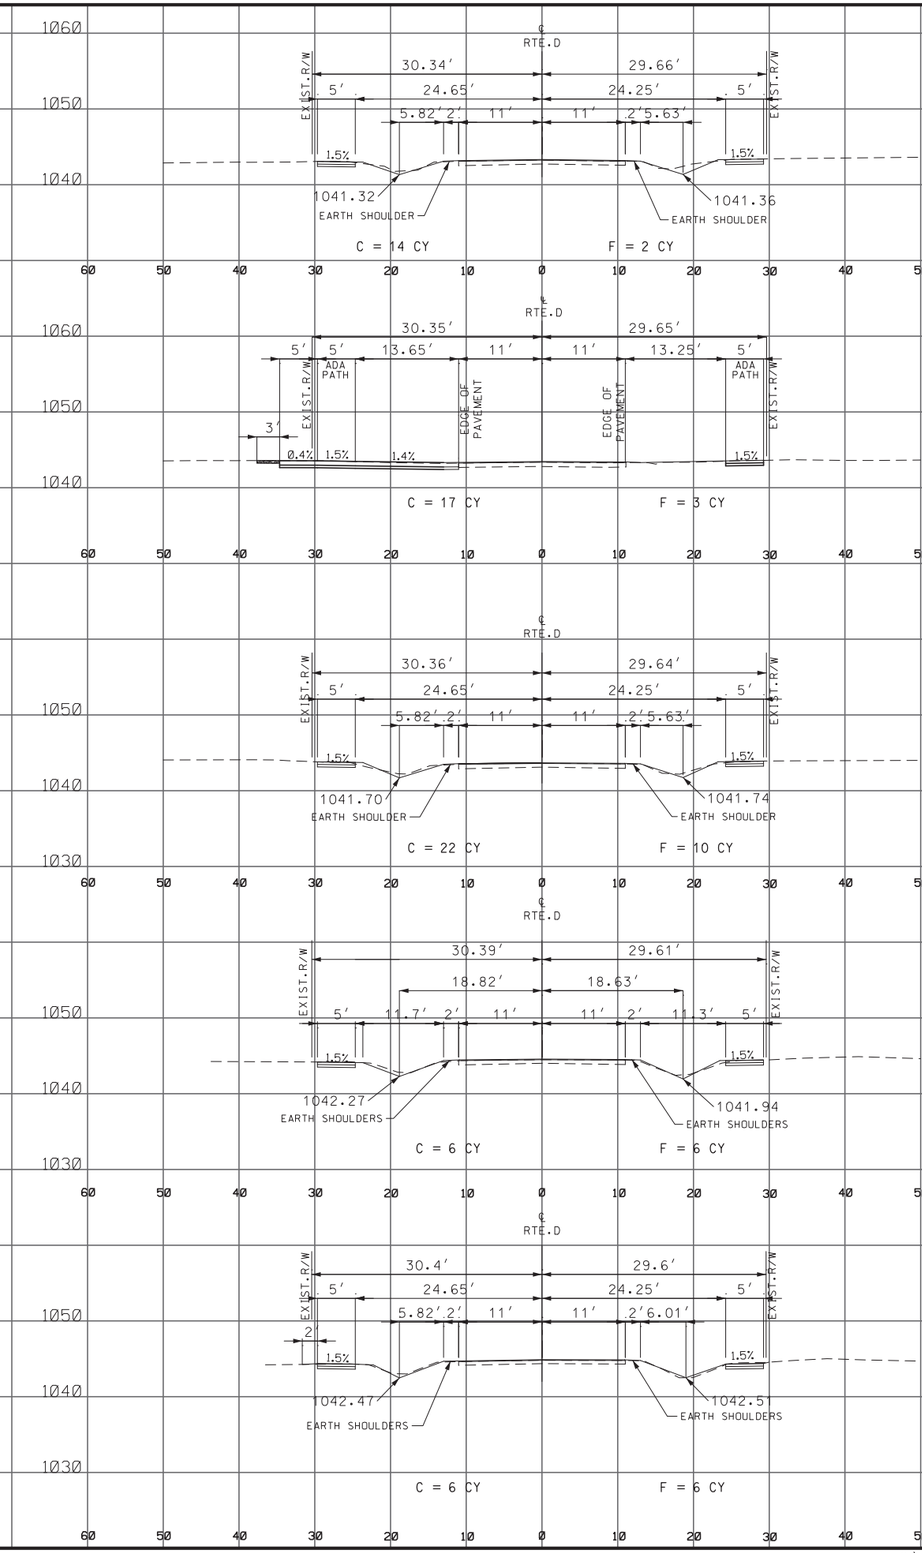

CROSS SECTIONS
ROUTE D
SHEET 4 OF 20

STATE OF MISSOURI
HERBERT R. BAILEY
NUMBER E-17231
PROFESSIONAL ENGINEER
THIS SHEET HAS BEEN SIGNED, SEALED AND DATED ELECTRONICALLY.

DATE PREPARED	8/9/2019
ROUTE	D/FF
STATE	MO
DISTRICT	NW
SHEET NO.	4
COUNTY	SULLIVAN
JOB NO.	J1S3243
CONTRACT ID.	
PROJECT NO.	
BRIDGE NO.	

DATE	DESCRIPTION

IF A SEAL IS PRESENT ON THIS SHEET IT HAS BEEN ELECTRONICALLY SEALED AND DATED.

MISSOURI HIGHWAYS AND TRANSPORTATION COMMISSION
MoDOT
105 WEST CAPITOL
JEFFERSON CITY, MO 65102
1-888-ASK-MODOT (1-888-275-6636)

Bartlett & West
1719 SOUTHRIDGE DR. SUITE 100 - JEFFERSON CITY, MO 65109-4000
PHONE 573-634-3181 - FAX 573-634-7904
CERTIFICATE OF AUTHORITY NO. 000167 - ENGINEERING
WWW.BARTWEST.COM

REV.

c:\pwdata\topeka01\aap01686@bartwest.com\dms37170\053_XS_01-21_J1S3243_I10_ROAD_XS.dgn 1:33:54 PM 8/9/2019

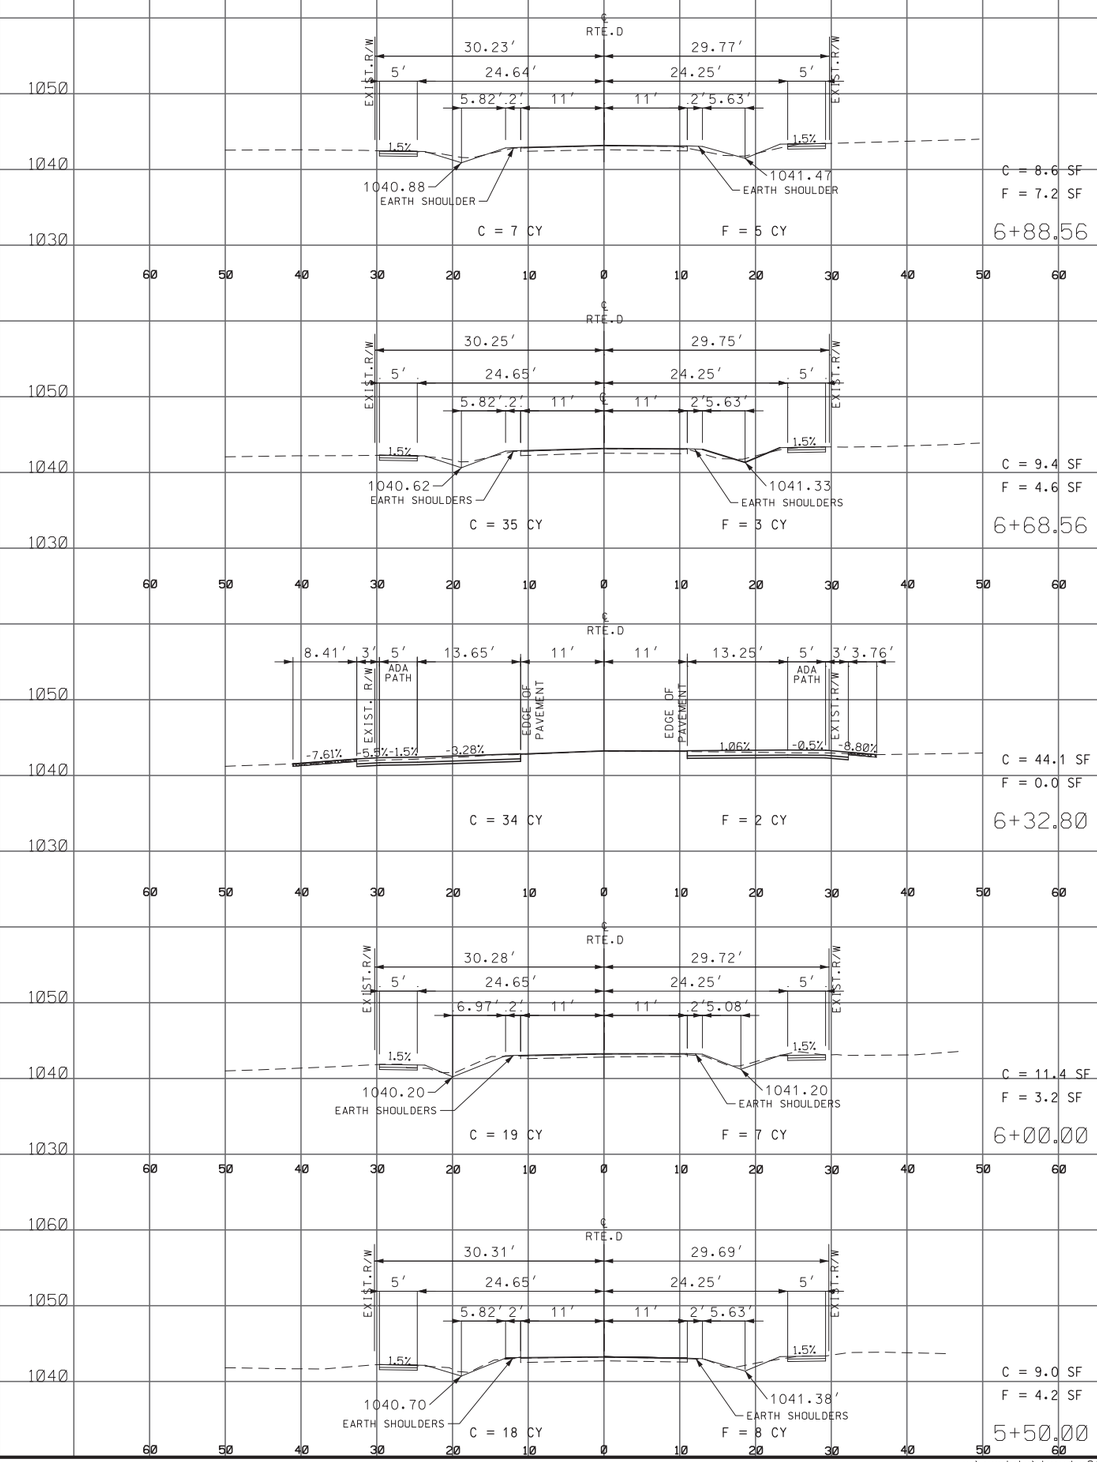

CROSS SECTIONS
ROUTE D
SHEET 5 OF 20

STATE OF MISSOURI
HERBERT R. BAILEY
NUMBER E-17231
PROFESSIONAL ENGINEER

THIS SHEET HAS BEEN SIGNED, SEALED AND DATED ELECTRONICALLY.

DATE PREPARED	8/9/2019
ROUTE	D/FF
STATE	MO
DISTRICT	NW
SHEET NO.	5
COUNTY	SULLIVAN
JOB NO.	J1S3243
CONTRACT ID.	
PROJECT NO.	
BRIDGE NO.	

DATE	DESCRIPTION

MISSOURI HIGHWAYS AND TRANSPORTION COMMISSION
105 WEST CAPITOL
JEFFERSON CITY, MO 65102
1-888-ASK-MODOT (1-888-275-6636)

Bartlett & West
1719 SOUTHRIDGE DR. SUITE 100 - JEFFERSON CITY, MO 65109-4000
PHONE 573-634-3181 - FAX 573-634-7904
CERTIFICATE OF AUTHORITY NO. 000167 - ENGINEERING
WWW.BARTWEST.COM

IF A SEAL IS PRESENT ON THIS SHEET IT HAS BEEN ELECTRONICALLY SEALED AND DATED.

REV.

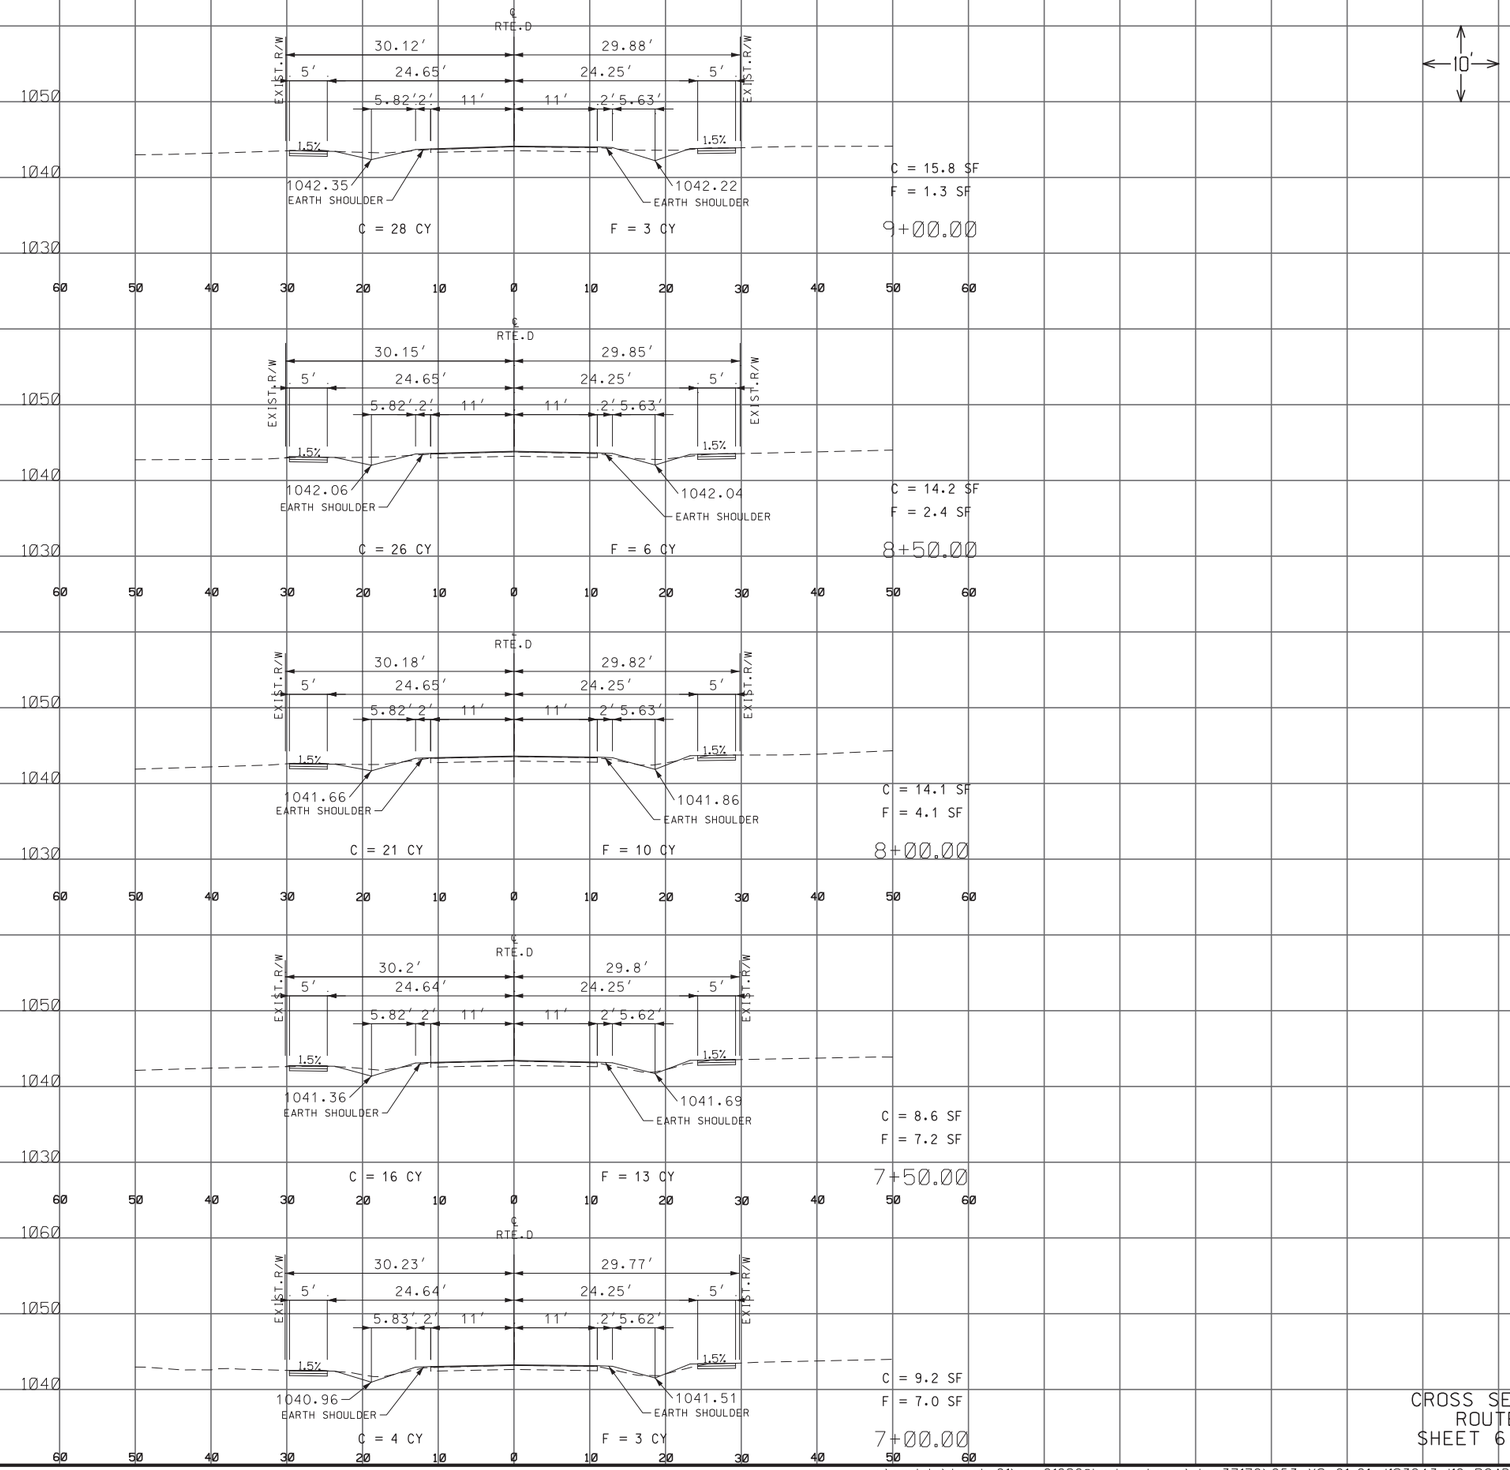

CROSS SECTIONS
ROUTE D
SHEET 6 OF 20

STATE OF MISSOURI
HERBERT R. BAILEY
NUMBER E-17231
PROFESSIONAL ENGINEER

THIS SHEET HAS BEEN SIGNED, SEALED AND DATED ELECTRONICALLY.

DATE PREPARED	8/9/2019
ROUTE	D/FF
STATE	MO
DISTRICT	NW
SHEET NO.	6
COUNTY	SULLIVAN
JOB NO.	J1S3243
CONTRACT ID.	
PROJECT NO.	
BRIDGE NO.	

DATE	DESCRIPTION

MISSOURI HIGHWAYS AND TRANSPORTION COMMISSION

MoDOT
105 WEST CAPITOL
JEFFERSON CITY, MO 65102
1-888-ASK-MODOT (1-888-275-6636)

Bartlett & West
1719 SOUTHRIDGE DR. SUITE 100 - JEFFERSON CITY, MO 65109-4000
PHONE 573-634-3181 - FAX 573-634-7904
CERTIFICATE OF AUTHORITY NO. 000167 - ENGINEERING
WWW.BARTWEST.COM

IF A SEAL IS PRESENT ON THIS SHEET IT HAS BEEN ELECTRONICALLY SEALED AND DATED.

REV.

c:\pwdata\topeka01\aap01686@bartwest.com\dms37170\053_XS_01-21_J1S3243_I10_ROAD_XS.dgn 1:34:00 PM 8/9/2019

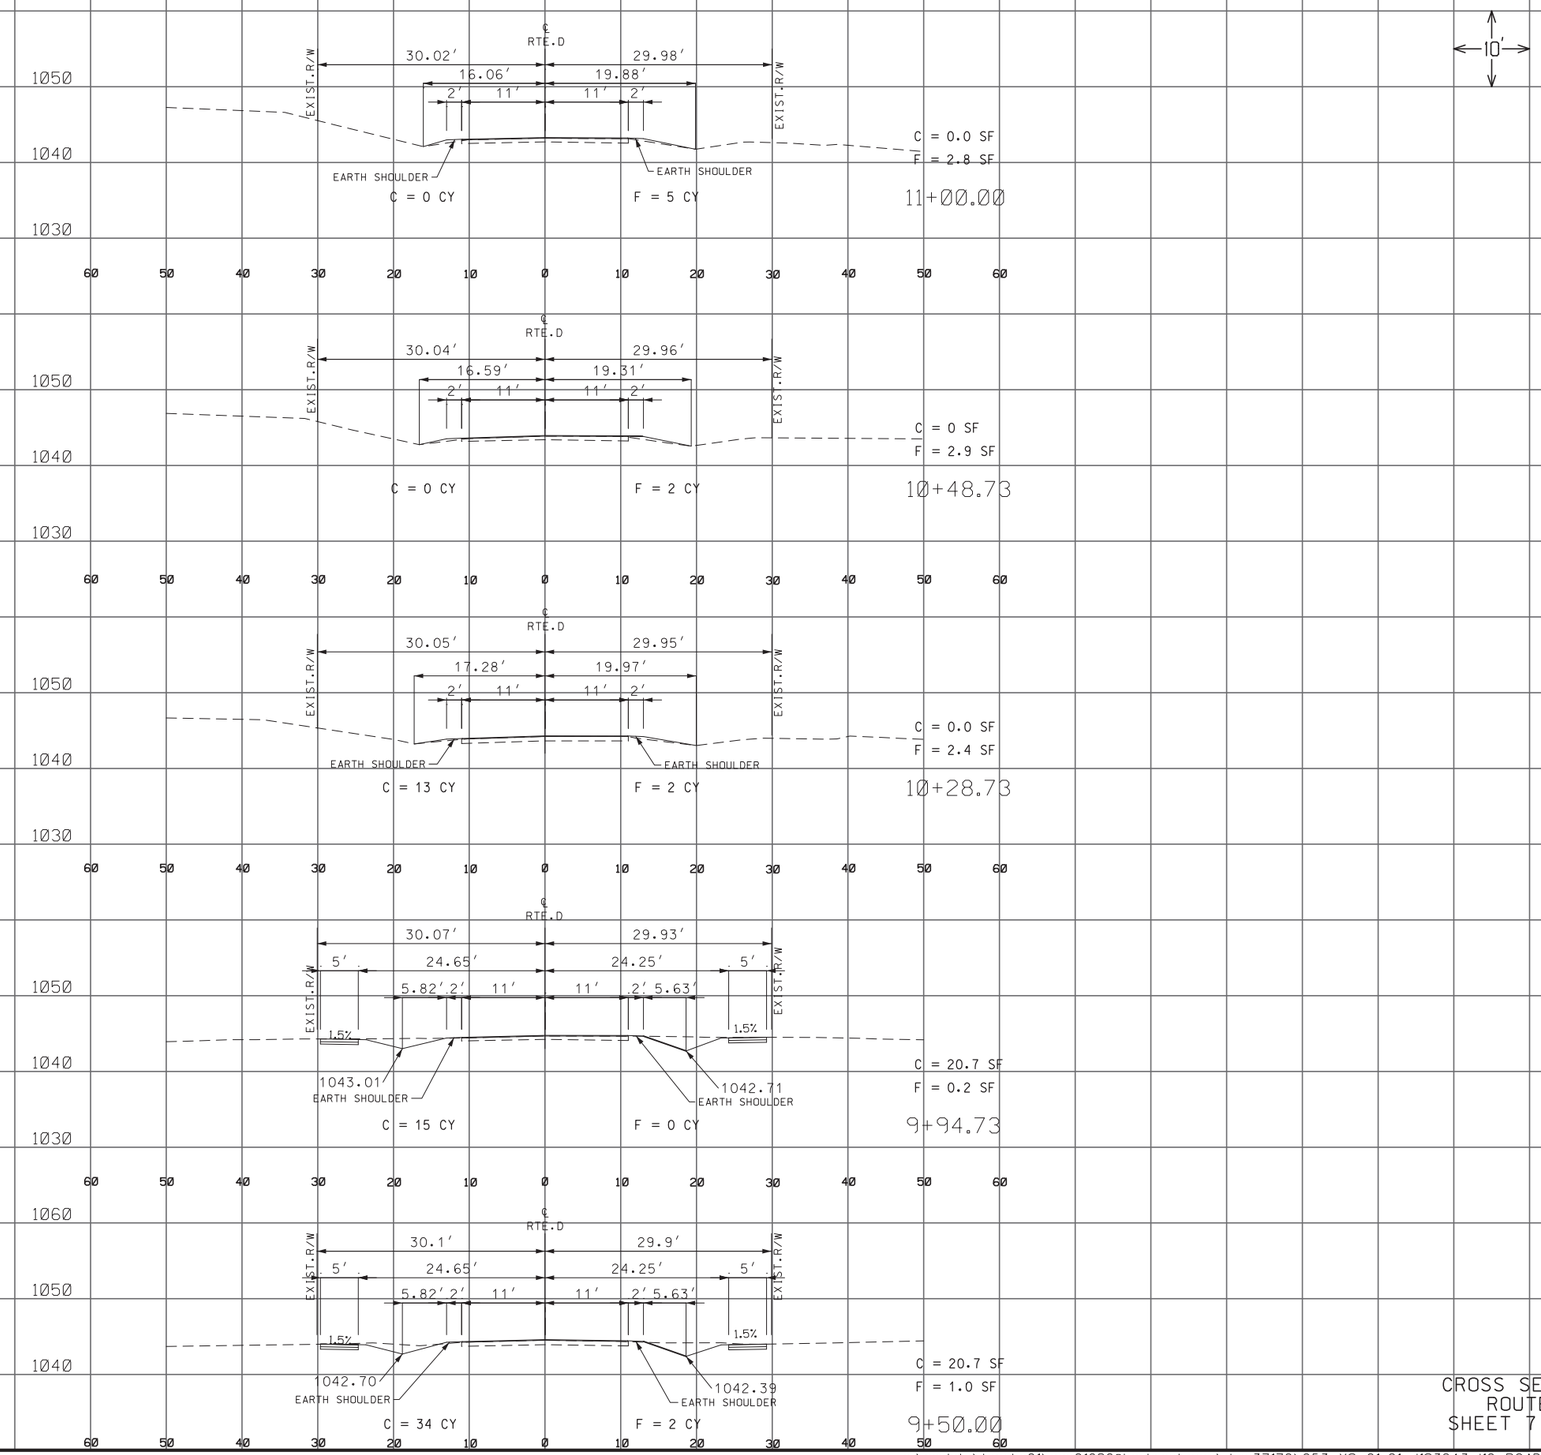

CROSS SECTIONS
ROUTE D
SHEET 7 OF 20

STATE OF MISSOURI
HERBERT R. BAILEY
NUMBER E-17231
PROFESSIONAL ENGINEER
THIS SHEET HAS BEEN SIGNED, SEALED AND DATED ELECTRONICALLY.

DATE PREPARED	
8/9/2019	
ROUTE	STATE
D/FF	MO
DISTRICT	SHEET NO.
NW	7
COUNTY	
SULLIVAN	
JOB NO.	
J1S3243	
CONTRACT ID.	
PROJECT NO.	
BRIDGE NO.	

DATE	DESCRIPTION

MISSOURI HIGHWAYS AND TRANSPORTION COMMISSION
105 WEST CAPITOL
JEFFERSON CITY, MO 65102
1-888-ASK-MODOT (1-888-275-6636)

Bartlett & West
1719 SOUTHRIDGE DR. SUITE 100 - JEFFERSON CITY, MO 65109-4000
PHONE 573-634-3181 - FAX 573-634-7904
CERTIFICATE OF AUTHORITY NO. 000167 - ENGINEERING
WWW.BARTWEST.COM

IF A SEAL IS PRESENT ON THIS SHEET IT HAS BEEN ELECTRONICALLY SEALED AND DATED.

REV.

c:\pwdata\topeka01\aap01686@bartwest.com\dms37170\053_XS_01-21_J1S3243_I10_ROAD_XS.dgn 1:34:04 PM 8/9/2019

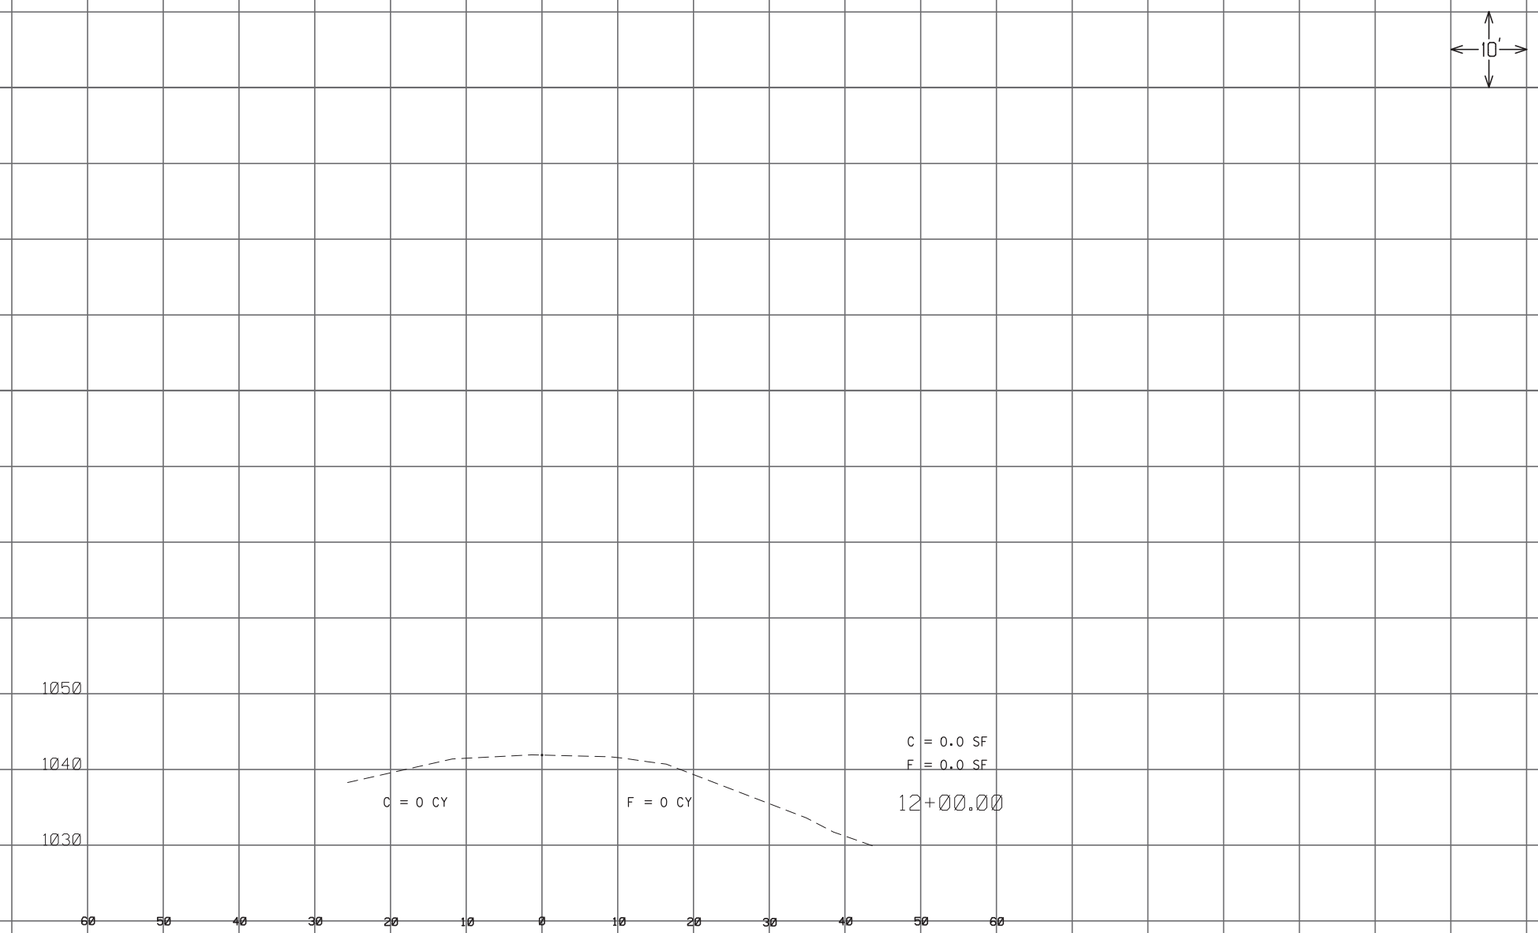

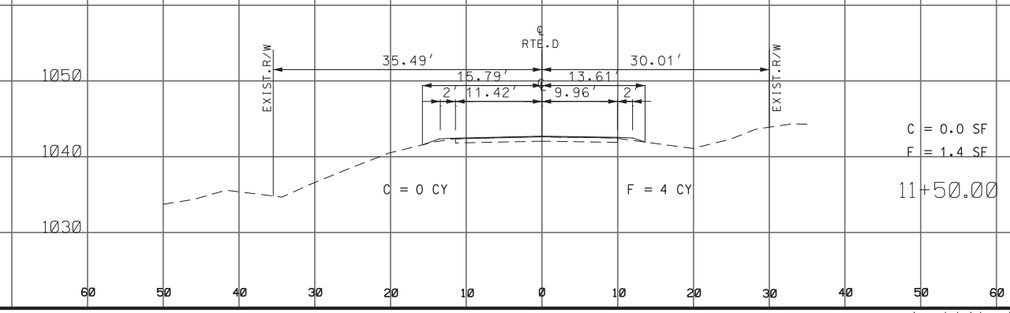

CROSS SECTIONS
ROUTE D
SHEET 8 OF 20

STATE OF MISSOURI
HERBERT R. BAILEY
NUMBER E-17231
PROFESSIONAL ENGINEER

THIS SHEET HAS BEEN SIGNED, SEALED AND DATED ELECTRONICALLY.

DATE PREPARED	8/9/2019
ROUTE	D/FF
STATE	MO
DISTRICT	NW
SHEET NO.	8
COUNTY	SULLIVAN
JOB NO.	J1S3243
CONTRACT ID.	
PROJECT NO.	
BRIDGE NO.	

DATE	DESCRIPTION

MISSOURI HIGHWAYS AND TRANSPORTION COMMISSION
105 WEST CAPITOL
JEFFERSON CITY, MO 65102
1-888-ASK-MODOT (1-888-275-6636)

Bartlett & West
1719 SOUTHRIDGE DR. SUITE 100 - JEFFERSON CITY, MO 65109-4000
PHONE 573-634-3181 - FAX 573-634-7904
CERTIFICATE OF AUTHORITY NO. 000167 - ENGINEERING
WWW.BARTWEST.COM

IF A SEAL IS PRESENT ON THIS SHEET IT HAS BEEN ELECTRONICALLY SEALED AND DATED.

REV.

c:\pwdata\topeka01\aap01686@bartwest.com\dms37170\053_XS_01-21_J1S3243_I10_ROAD_XS.dgn 1:34:07 PM 8/9/2019

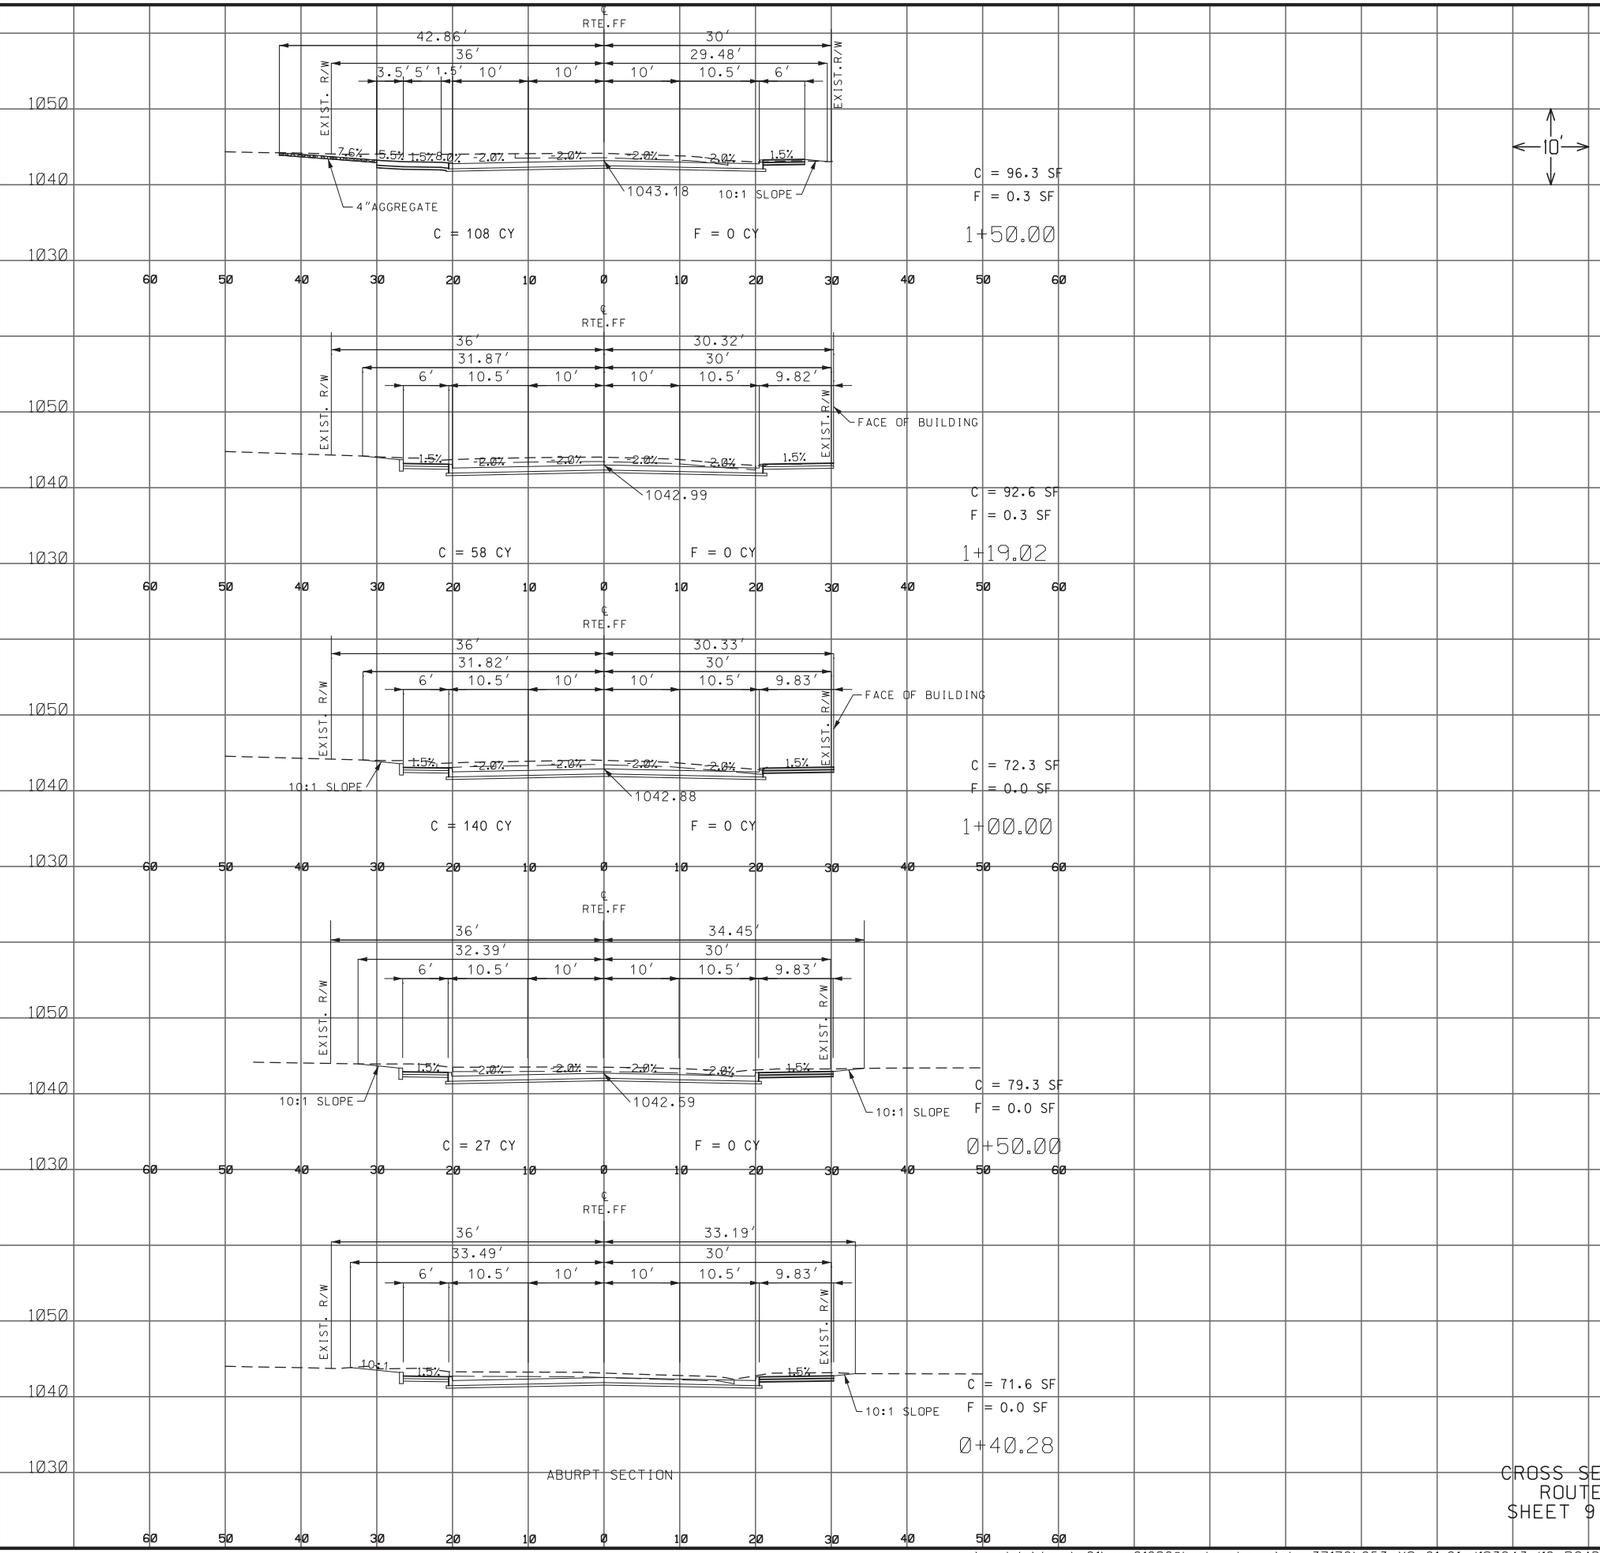

CROSS SECTIONS
ROUTE FF
SHEET 9 OF 20

STATE OF MISSOURI
HERBERT R. BAILEY
NUMBER E-17231
PROFESSIONAL ENGINEER

THIS SHEET HAS BEEN SIGNED, SEALED AND DATED ELECTRONICALLY.

DATE PREPARED	8/9/2019
ROUTE	D/FF
STATE	MO
DISTRICT	NW
SHEET NO.	9
COUNTY	SULLIVAN
JOB NO.	J1S3243
CONTRACT ID.	
PROJECT NO.	
BRIDGE NO.	

DATE	DESCRIPTION

MISSOURI HIGHWAYS AND TRANSPORTATION COMMISSION

MoDOT

105 WEST CAPITOL
JEFFERSON CITY, MO 65102
1-888-ASK-MODOT (1-888-275-6636)

Bartlett & West

1719 SOUTHRIDGE DR. SUITE 100 - JEFFERSON CITY, MO 65109-4000
PHONE 573-634-3181 - FAX 573-634-7904
CERTIFICATE OF AUTHORITY NO. 000167 - ENGINEERING
WWW.BARTWEST.COM

IF A SEAL IS PRESENT ON THIS SHEET IT HAS BEEN ELECTRONICALLY SEALED AND DATED.

REV.

c:\pwdata\topeka01\aap01686@bartwest.com\dms37170\053_XS_01-21_J1S3243_I10_ROAD_XS.dgn 1:34:10 PM 8/9/2019

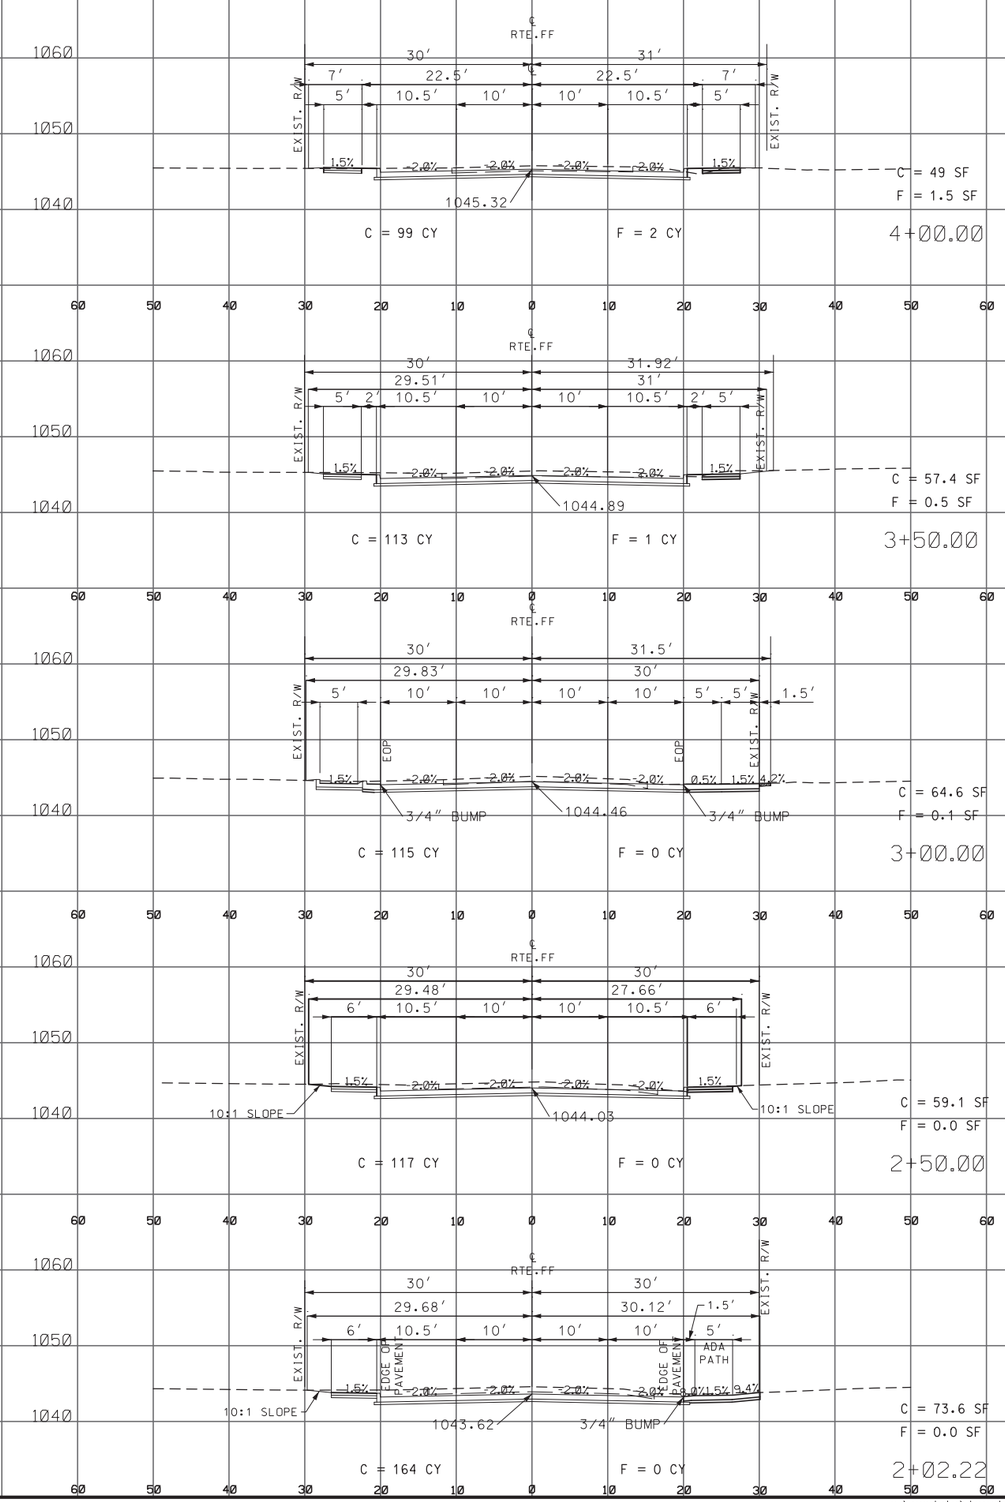

CROSS SECTIONS
ROUTE FF
SHEET 10 OF 20

STATE OF MISSOURI
HERBERT R. BAILEY
NUMBER E-17231
PROFESSIONAL ENGINEER
THIS SHEET HAS BEEN SIGNED, SEALED AND DATED ELECTRONICALLY.

DATE PREPARED 8/9/2019

ROUTE	STATE
D/FF	MO
DISTRICT	SHEET NO.
NW	10

COUNTY: SULLIVAN
JOB NO.: J1S3243
CONTRACT ID.
PROJECT NO.
BRIDGE NO.

DATE	DESCRIPTION

MISSOURI HIGHWAYS AND TRANSPORTION COMMISSION
105 WEST CAPITOL
JEFFERSON CITY, MO 65102
1-888-ASK-MODOT (1-888-275-6636)

Bartlett & West
1719 SOUTHRIDGE DR. SUITE 100 - JEFFERSON CITY, MO 65109-4000
PHONE 573-634-3181 - FAX 573-634-7904
CERTIFICATE OF AUTHORITY NO. 000167 - ENGINEERING
WWW.BARTWEST.COM

IF A SEAL IS PRESENT ON THIS SHEET IT HAS BEEN ELECTRONICALLY SEALED AND DATED.

REV.

c:\pwdata\topeka01\aap01686@bartwest.com\dms37170\053_XS_01-21_J1S3243_I10_ROAD_XS.dgn 1:34:14 PM 8/9/2019

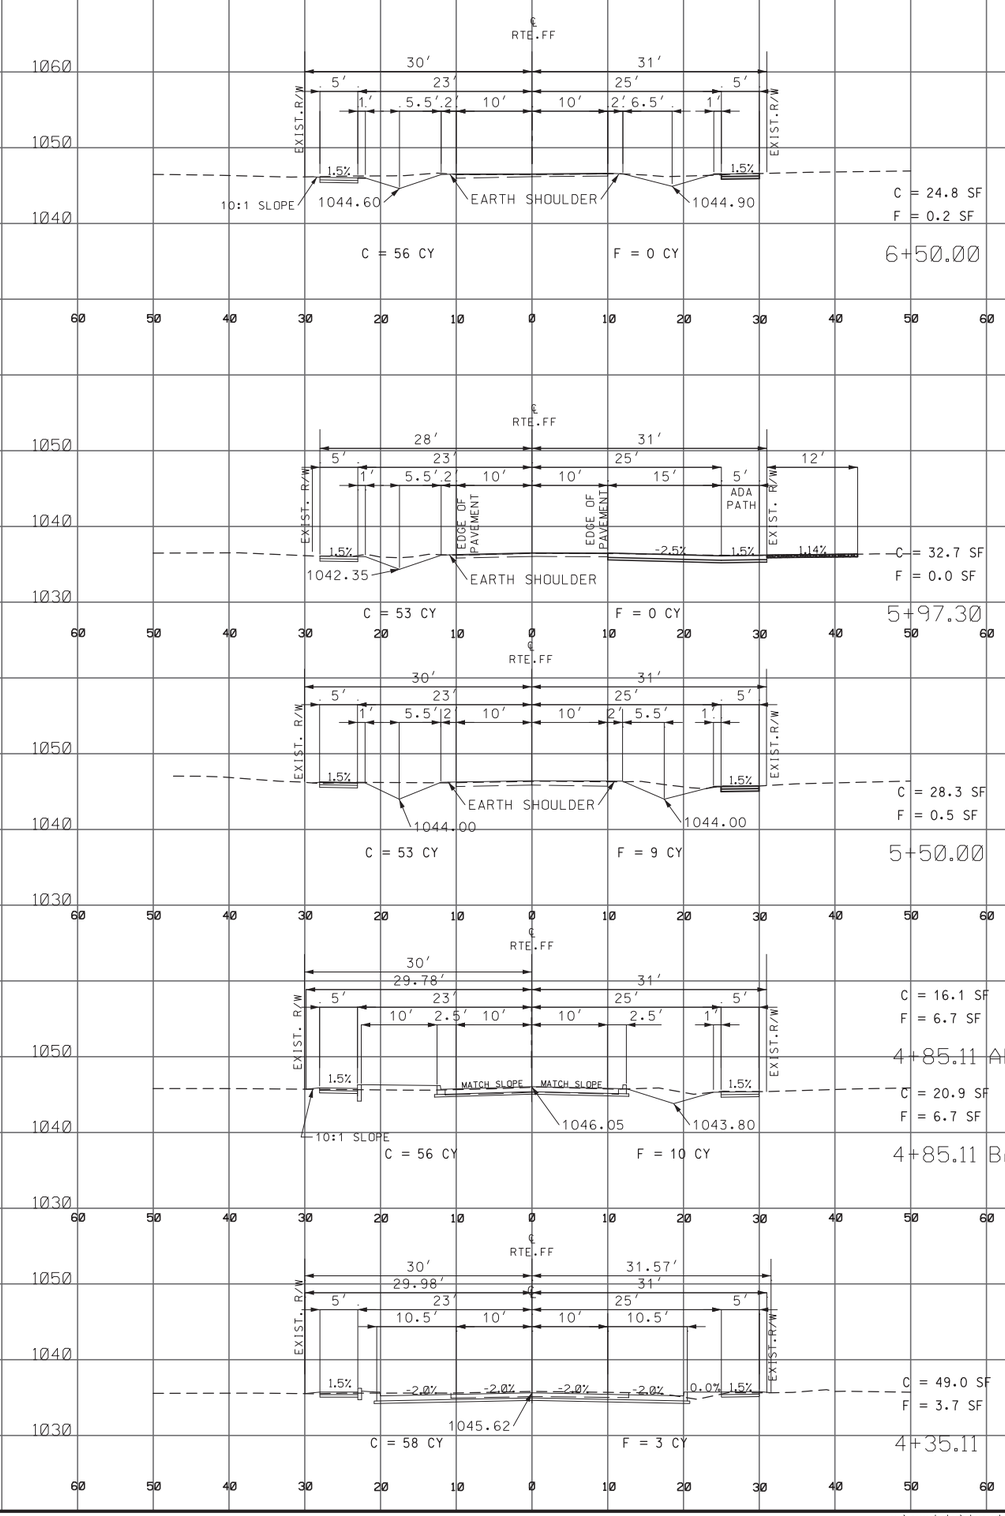

CROSS SECTIONS
ROUTE FF
SHEET 11 OF 20

STATE OF MISSOURI
HERBERT R. BAILEY
NUMBER E-17231
PROFESSIONAL ENGINEER

THIS SHEET HAS BEEN SIGNED, SEALED AND DATED ELECTRONICALLY.

DATE PREPARED	8/9/2019
ROUTE	D/FF
STATE	MO
DISTRICT	NW
SHEET NO.	11
COUNTY	SULLIVAN
JOB NO.	J1S3243
CONTRACT ID.	
PROJECT NO.	
BRIDGE NO.	

DATE	DESCRIPTION

MISSOURI HIGHWAYS AND TRANSPORTION COMMISSION

105 WEST CAPITOL
JEFFERSON CITY, MO 65102
1-888-ASK-MODOT (1-888-275-6636)

Bartlett & West

1719 SOUTHRIDGE DR. SUITE 100 - JEFFERSON CITY, MO 65109-4000
PHONE 573-634-3181 - FAX 573-634-7904
CERTIFICATE OF AUTHORITY NO. 000167 - ENGINEERING
WWW.BARTWEST.COM

IF A SEAL IS PRESENT ON THIS SHEET IT HAS BEEN ELECTRONICALLY SEALED AND DATED.

REV.

c:\pwdata\topeka01\aap01686@bartwest.com\dms37170\053_XS_01-21_J1S3243_110_ROAD_XS.dgn 1:34:17 PM 8/9/2019

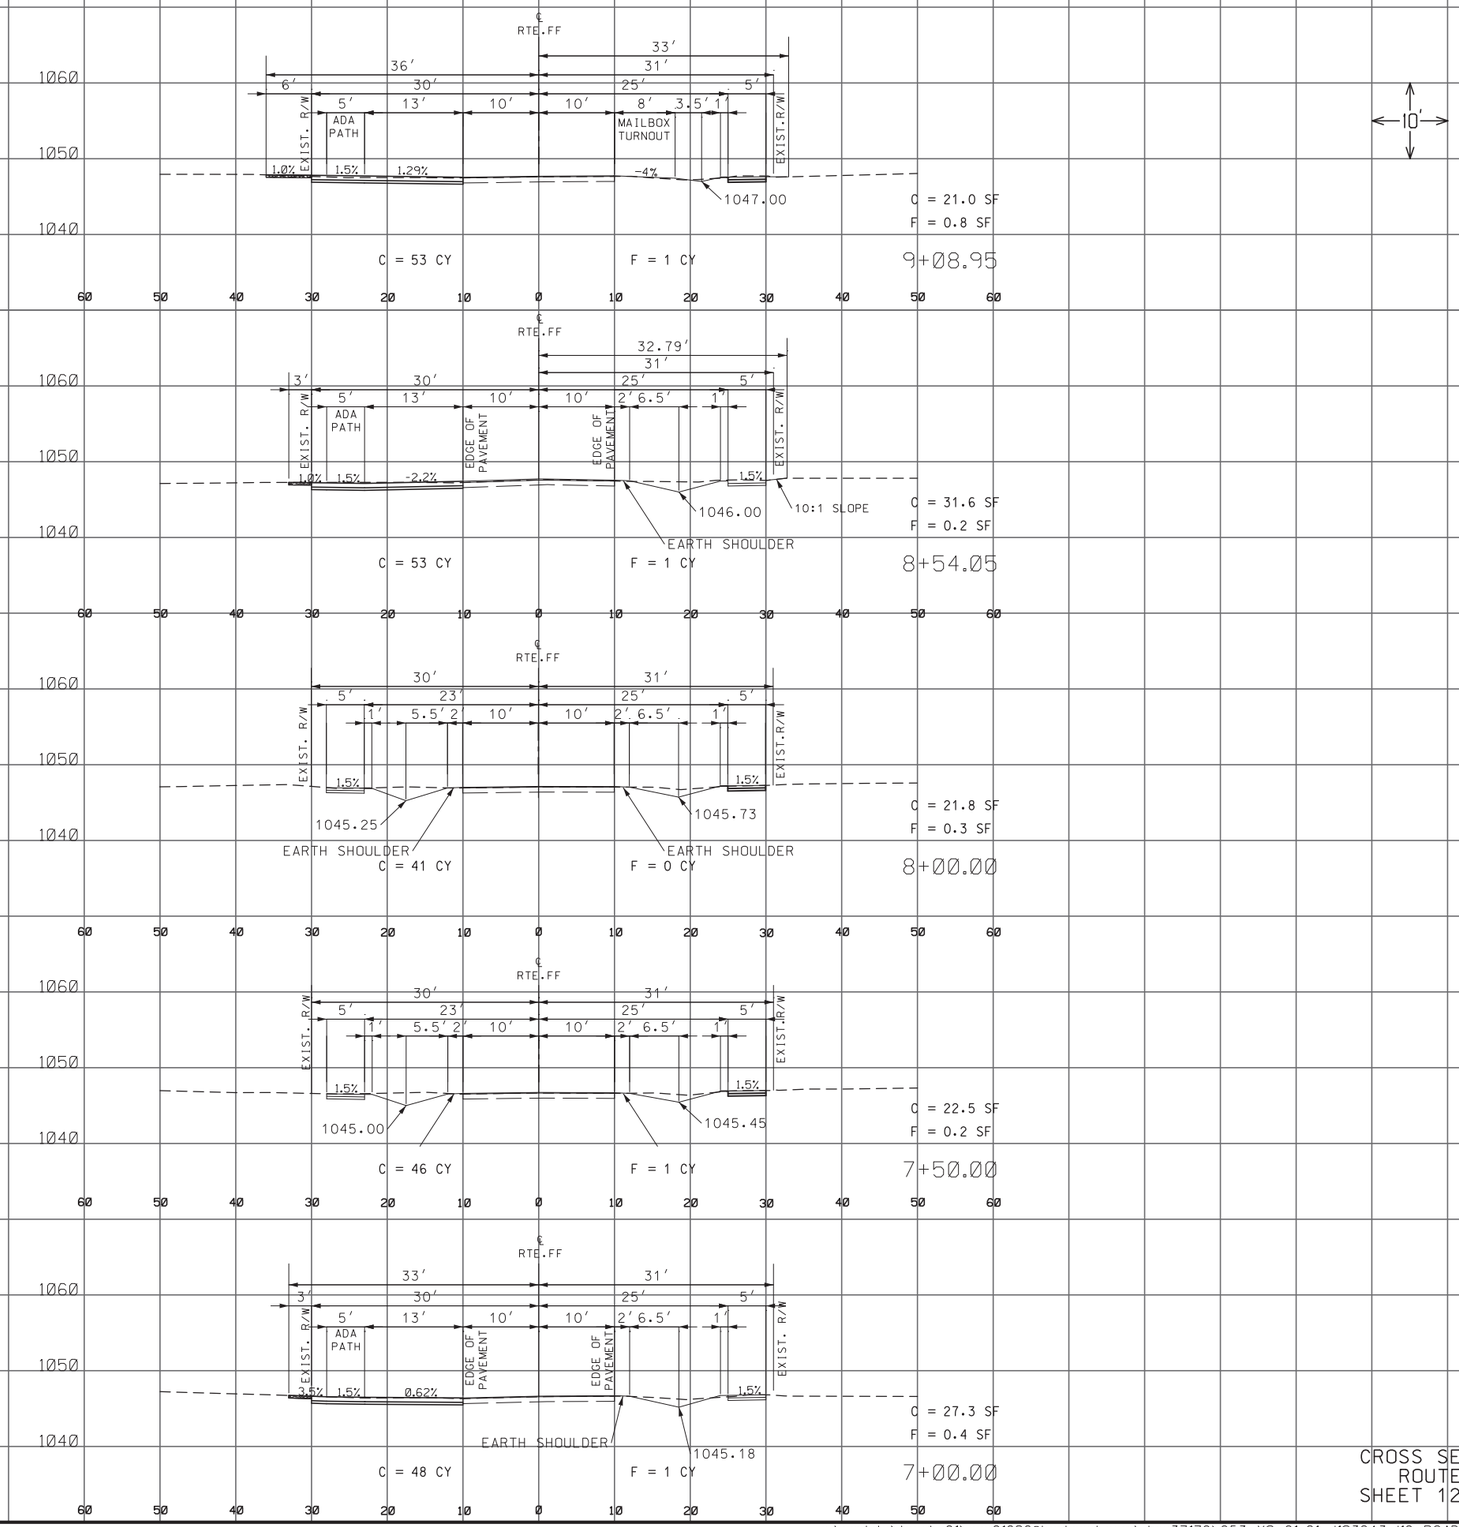

CROSS SECTIONS
ROUTE FF
SHEET 12 OF 20

STATE OF MISSOURI
HERBERT R. BAILEY
NUMBER E-17231
PROFESSIONAL ENGINEER

THIS SHEET HAS BEEN SIGNED, SEALED AND DATED ELECTRONICALLY.

DATE PREPARED	8/9/2019
ROUTE	D/FF
STATE	MO
DISTRICT	NW
SHEET NO.	12
COUNTY	SULLIVAN
JOB NO.	J1S3243
CONTRACT ID.	
PROJECT NO.	
BRIDGE NO.	

DATE	DESCRIPTION

MISSOURI HIGHWAYS AND TRANSPORTION COMMISSION

MoDOT
105 WEST CAPITOL
JEFFERSON CITY, MO 65102
1-888-ASK-MODOT (1-888-275-6636)

Bartlett & West
1719 SOUTHRIDGE DR. SUITE 100 - JEFFERSON CITY, MO 65109-4000
PHONE 573-634-3181 - FAX 573-634-7904
CERTIFICATE OF AUTHORITY NO. 000167 - ENGINEERING
WWW.BARTWEST.COM

IF A SEAL IS PRESENT ON THIS SHEET IT HAS BEEN ELECTRONICALLY SEALED AND DATED.

REV.

c:\pwdata\topeka01\aap01686@bartwest.com\dms37170\053_XS_01-21_J1S3243_I10_ROAD_XS.dgn 1:34:20 PM 8/9/2019

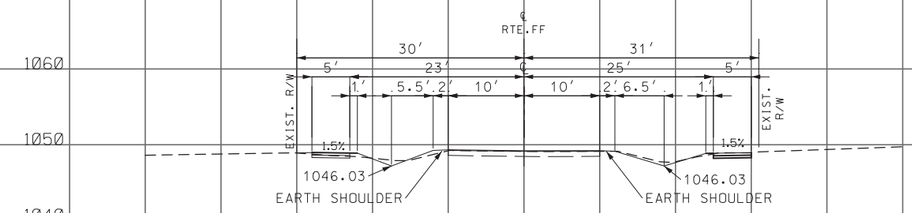

C = 9.0 SF
F = 3.4 SF

C = 20 CY F = 5 CY

11+00.00

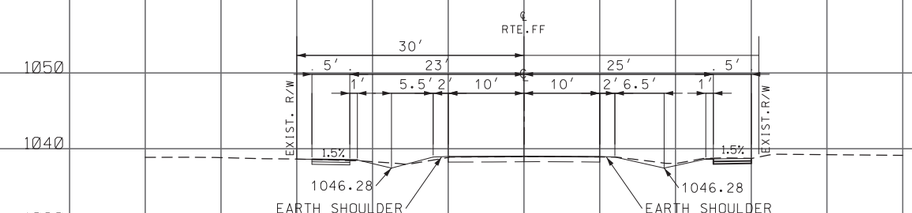

C = 12.5 SF
F = 1.6 SF

C = 20 CY F = 3 CY

10.+50.00

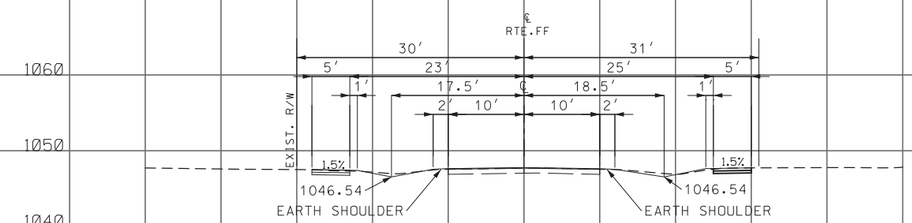

C = 9.6 SF
F = 1.1 SF

C = 18 CY F = 3 CY

10+00.00

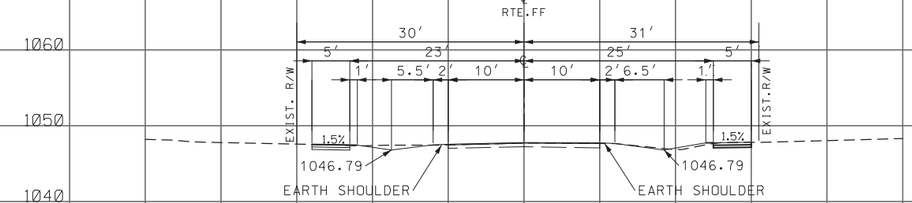

C = 10.1 SF
F = 1.7 SF

C = 12 CY F = 1 CY

9+50.00

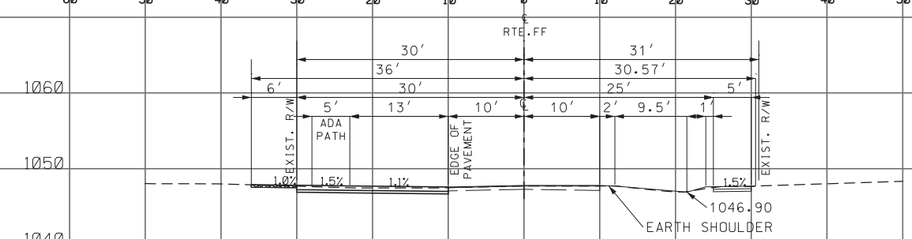

C = 19.5 SF
F = 1.0 SF

C = 15 CY F = 1 CY

9+28.47

10′

CROSS SECTIONS
ROUTE FF
SHEET 13 OF 20

STATE OF MISSOURI
HERBERT R. BAILEY
NUMBER E-17231
PROFESSIONAL ENGINEER

THIS SHEET HAS BEEN SIGNED, SEALED AND DATED ELECTRONICALLY.

DATE PREPARED	
8/9/2019	
ROUTE	STATE
D/FF	MO
DISTRICT	SHEET NO.
NW	13
COUNTY	
SULLIVAN	
JOB NO.	
J1S3243	
CONTRACT ID.	
PROJECT NO.	
BRIDGE NO.	

DATE	DESCRIPTION

MISSOURI HIGHWAYS AND TRANSPORTATION COMMISSION

MoDOT

105 WEST CAPITOL
JEFFERSON CITY, MO 65102
1-888-ASK-MODOT (1-888-275-6636)

Bartlett & West

1719 SOUTHRIDGE DR. SUITE 100 - JEFFERSON CITY, MO 65109-4000
PHONE 573-634-3181 - FAX 573-634-7904
CERTIFICATE OF AUTHORITY NO. 000167 - ENGINEERING
WWW.BARTWEST.COM

IF A SEAL IS PRESENT ON THIS SHEET IT HAS BEEN ELECTRONICALLY SEALED AND DATED.

REV.

c:\pwdata\topeka01\aap01686@bartwest.com\dms37170\053_XS_01-21_J1S3243_I10_ROAD_XS.dgn 1:34:24 PM 8/9/2019

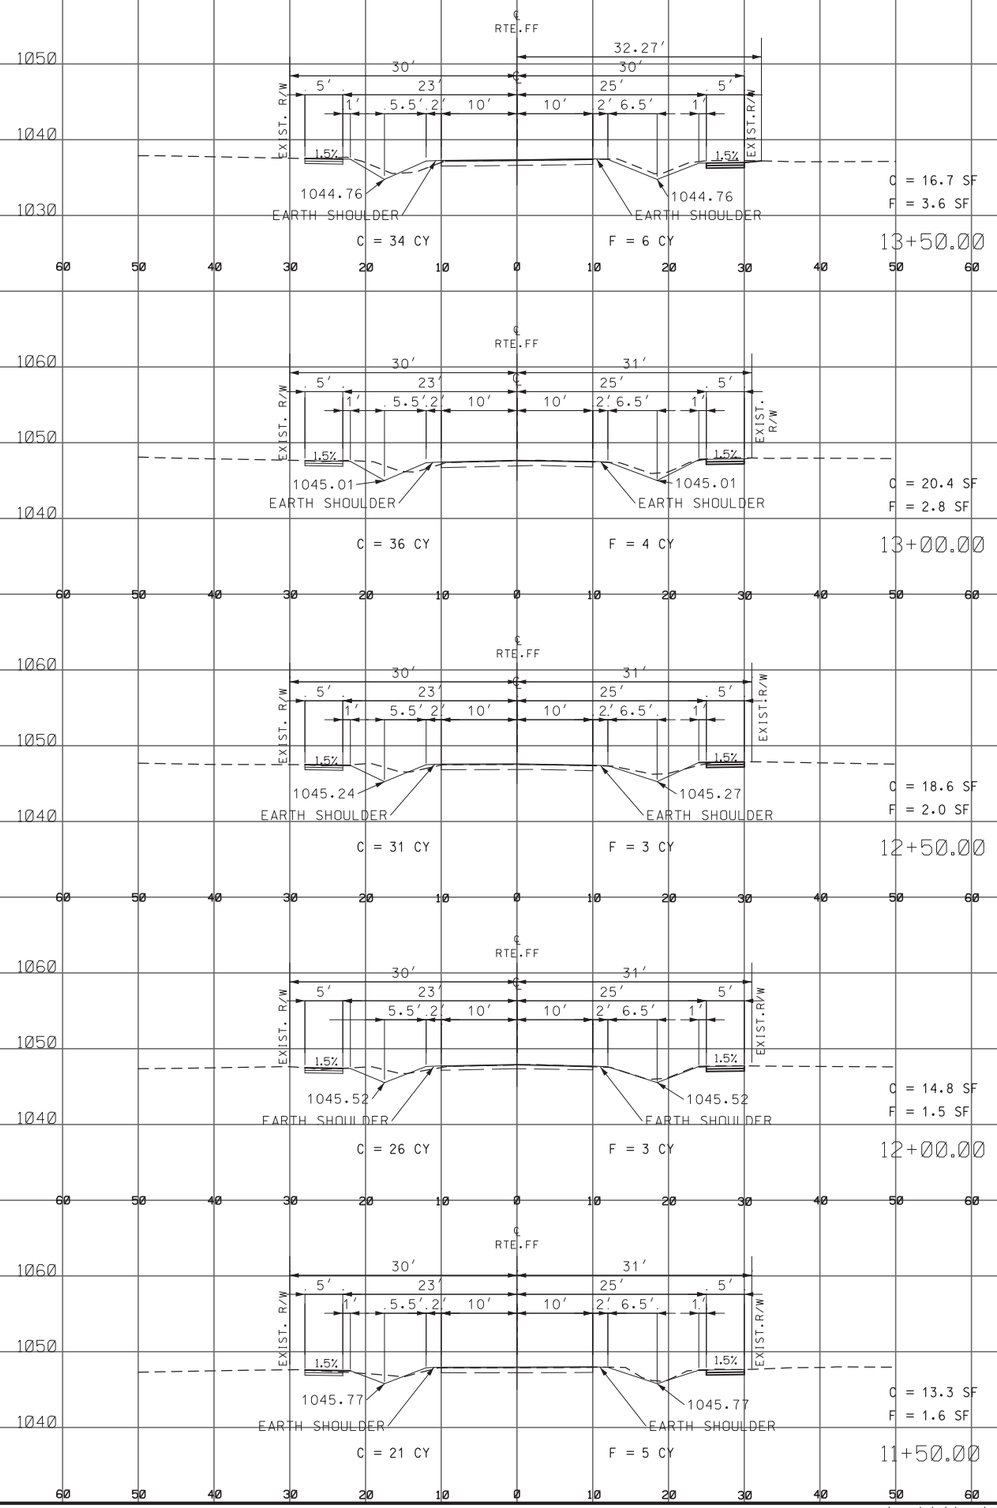

CROSS SECTIONS
ROUTE FF
SHEET 14 OF 20

STATE OF MISSOURI
HERBERT R. BAILEY
NUMBER E-17231
PROFESSIONAL ENGINEER

THIS SHEET HAS BEEN SIGNED, SEALED AND DATED ELECTRONICALLY.

DATE PREPARED	8/9/2019
ROUTE	D/FF
STATE	MO
DISTRICT	NW
SHEET NO.	14
COUNTY	SULLIVAN
JOB NO.	J1S3243
CONTRACT ID.	
PROJECT NO.	
BRIDGE NO.	

DATE	DESCRIPTION

MISSOURI HIGHWAYS AND TRANSPORTION COMMISSION

MoDOT

105 WEST CAPITOL
JEFFERSON CITY, MO 65102
1-888-ASK-MODOT (1-888-275-6636)

Bartlett & West

1719 SOUTHRIDGE DR. SUITE 100 - JEFFERSON CITY, MO 65109-4000
PHONE 573-634-3181 - FAX 573-634-7904
CERTIFICATE OF AUTHORITY NO. 000167 - ENGINEERING
WWW.BARTWEST.COM

IF A SEAL IS PRESENT ON THIS SHEET IT HAS BEEN ELECTRONICALLY SEALED AND DATED.

REV.

c:\pwdata\topeka01\aap01686@bartwest.com\dms37170\053_XS_01-21_J1S3243_I10_ROAD_XS.dgn 1:34:27 PM 8/9/2019

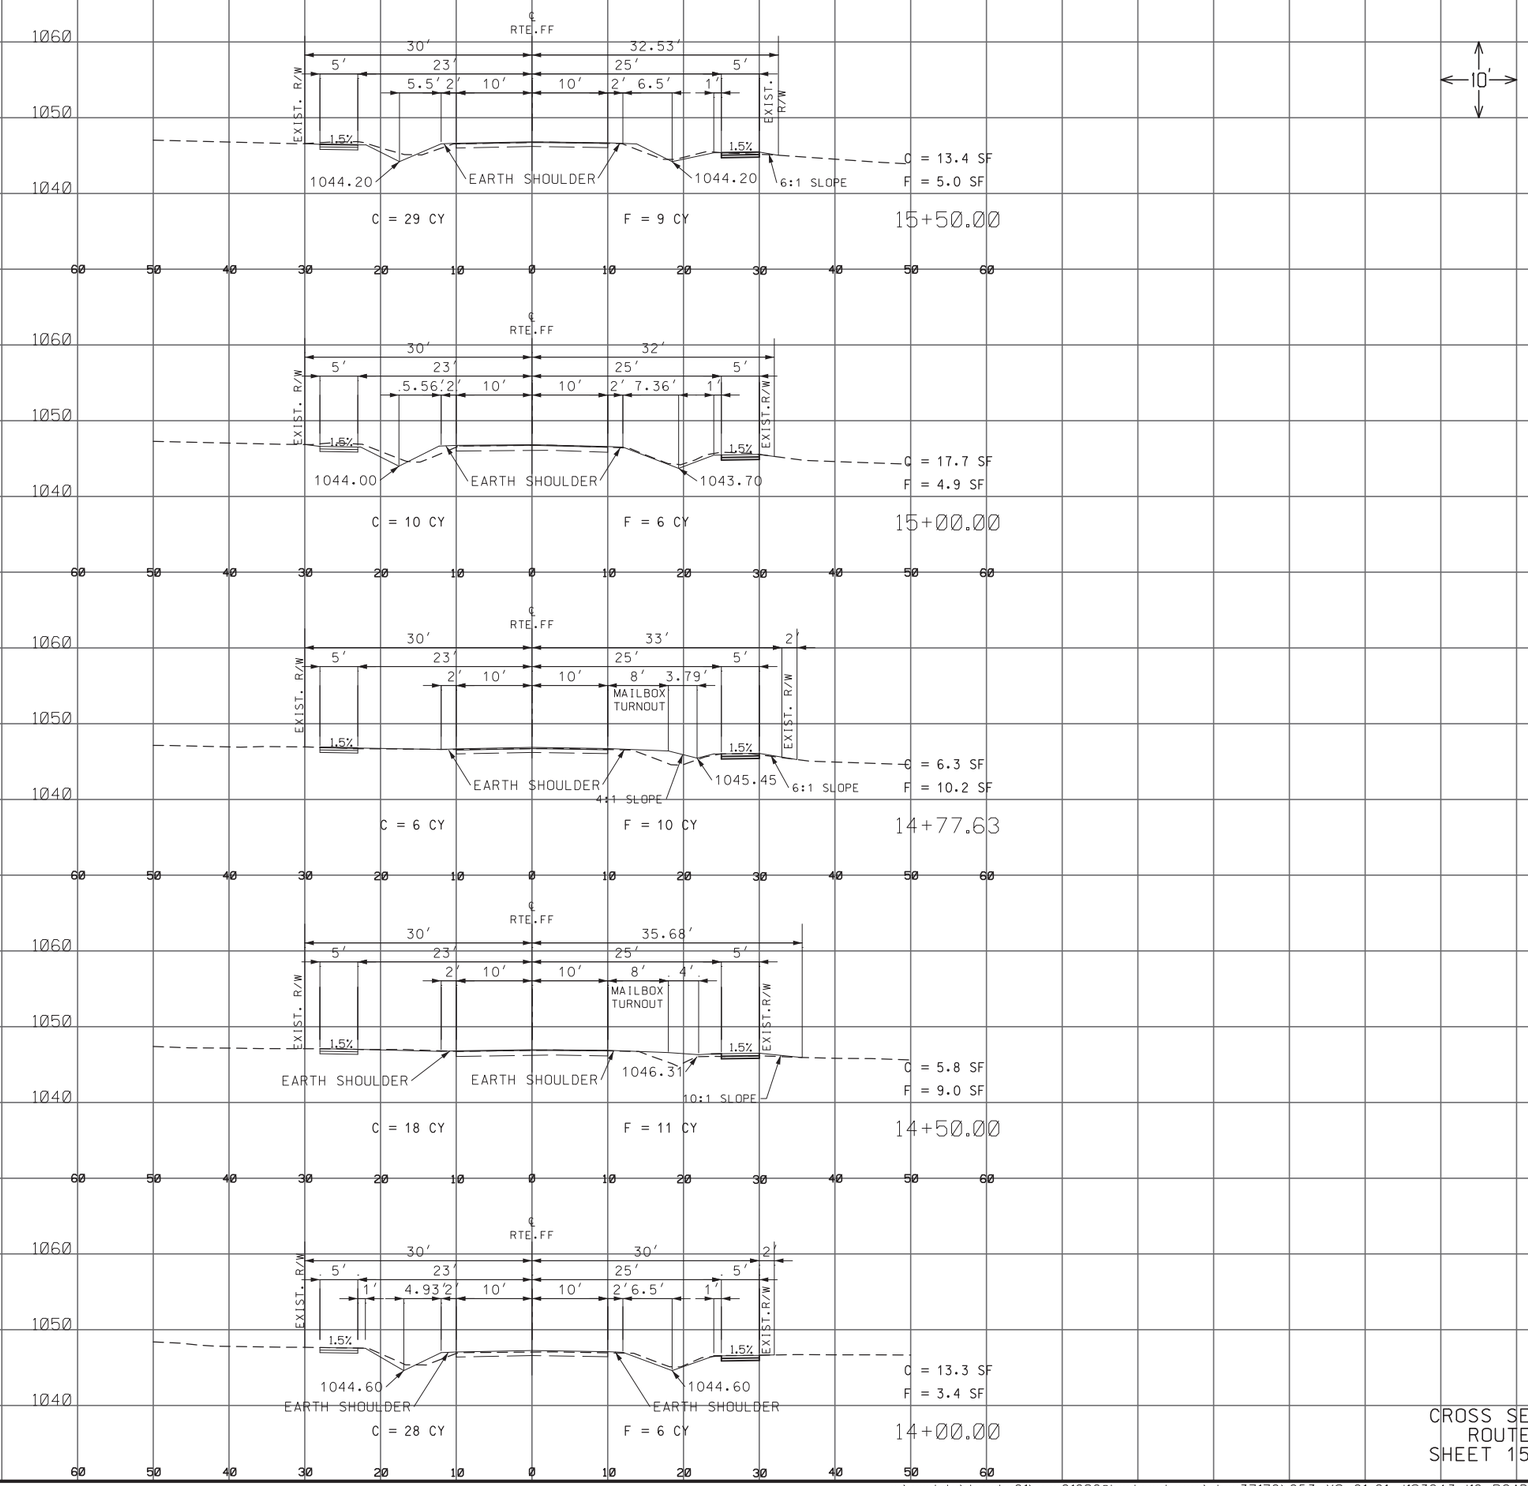

CROSS SECTIONS
ROUTE FF
SHEET 15 OF 20

STATE OF MISSOURI
HERBERT R. BAILEY
NUMBER E-17231
PROFESSIONAL ENGINEER

THIS SHEET HAS BEEN SIGNED, SEALED AND DATED ELECTRONICALLY.

DATE PREPARED 8/9/2019	
ROUTE D/FF	STATE MO
DISTRICT NW	SHEET NO. 15
COUNTY SULLIVAN	
JOB NO. J1S3243	
CONTRACT ID.	
PROJECT NO.	
BRIDGE NO.	

DATE	DESCRIPTION

MISSOURI HIGHWAYS AND TRANSPORTION COMMISSION

MoDOT
105 WEST CAPITOL
JEFFERSON CITY, MO 65102
1-888-ASK-MODOT (1-888-275-6636)

Bartlett & West
1719 SOUTHRIDGE DR. SUITE 100 - JEFFERSON CITY, MO 65109-4000
PHONE 573-634-3181 - FAX 573-634-7904
CERTIFICATE OF AUTHORITY NO. 000167 - ENGINEERING
WWW.BARTWEST.COM

IF A SEAL IS PRESENT ON THIS SHEET IT HAS BEEN ELECTRONICALLY SEALED AND DATED.

REV.

c:\pwdata\topeka01\aap01686@bartwest.com\dms37170\053_XS_01-21_J1S3243_I10_ROAD_XS.dgn 1:34:30 PM 8/9/2019

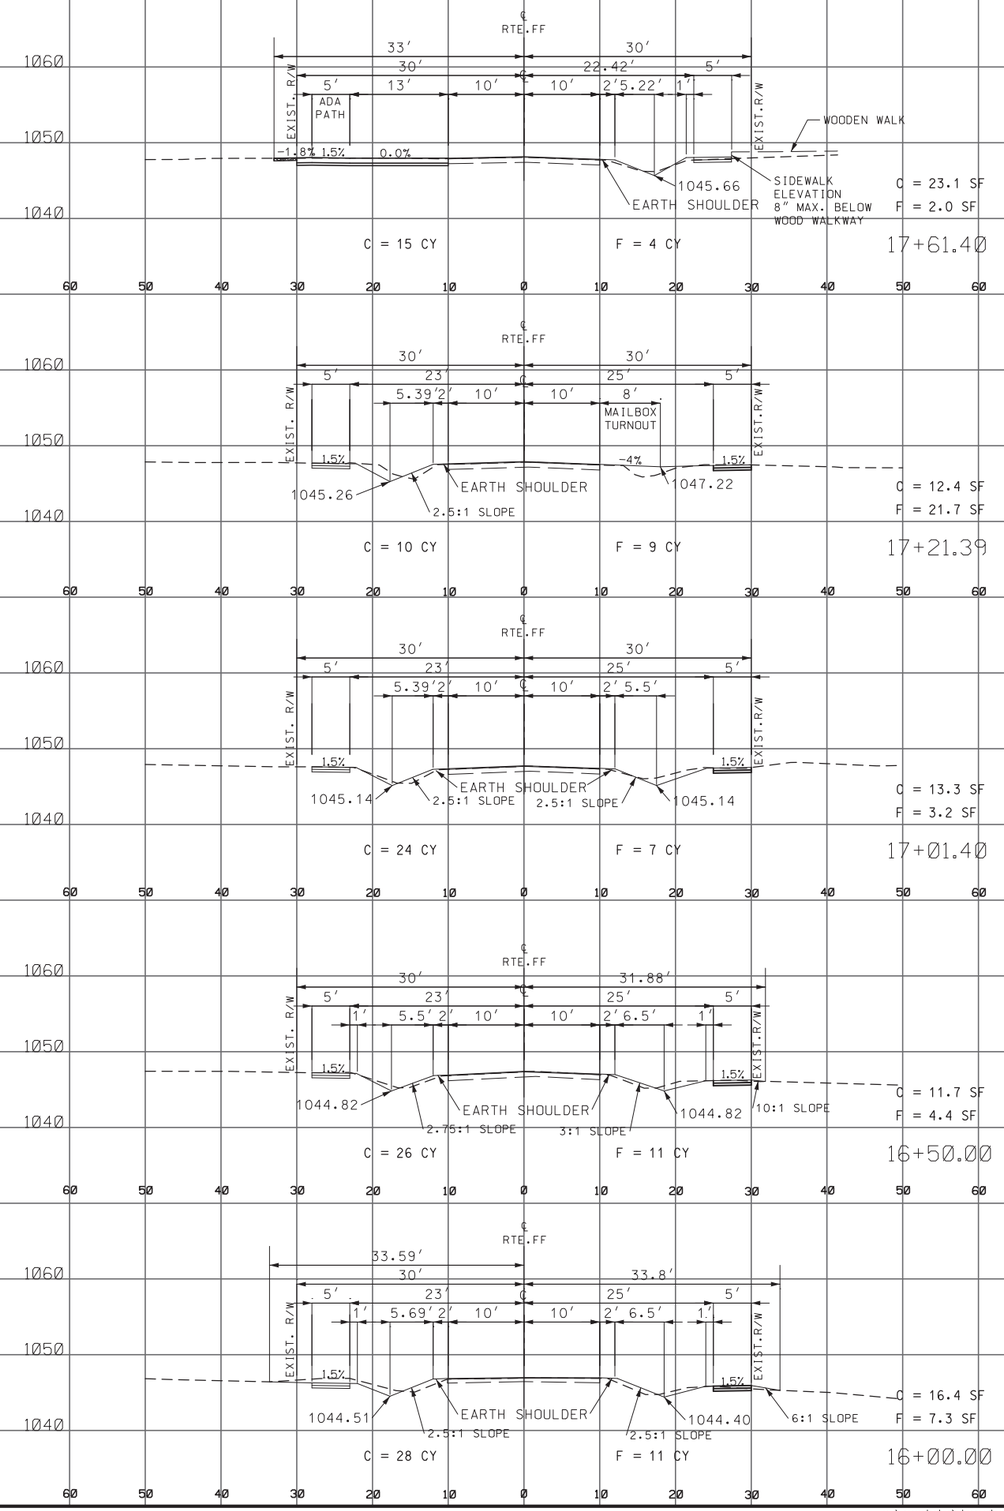

CROSS SECTIONS
ROUTE FF
SHEET 16 OF 20

STATE OF MISSOURI
HERBERT R. BAILEY
NUMBER E-17231
PROFESSIONAL ENGINEER
THIS SHEET HAS BEEN SIGNED, SEALED AND DATED ELECTRONICALLY.

DATE PREPARED 8/9/2019	
ROUTE D/FF	STATE MO
DISTRICT NW	SHEET NO. 16
COUNTY SULLIVAN	
JOB NO. J1S3243	
CONTRACT ID.	
PROJECT NO.	
BRIDGE NO.	

DATE	DESCRIPTION

MISSOURI HIGHWAYS AND TRANSPORTION COMMISSION
105 WEST CAPITOL
JEFFERSON CITY, MO 65102
1-888-ASK-MODOT (1-888-275-6636)

Bartlett & West
1719 SOUTHRIDGE DR. SUITE 100 - JEFFERSON CITY, MO 65109-4000
PHONE 573-634-3181 - FAX 573-634-7904
CERTIFICATE OF AUTHORITY NO. 000167 - ENGINEERING
WWW.BARTWEST.COM

IF A SEAL IS PRESENT ON THIS SHEET IT HAS BEEN ELECTRONICALLY SEALED AND DATED.

REV.

c:\pwdata\topeka01\aap01686@bartwest.com\dms37170\053_XS_01-21_J1S3243_110_ROAD_XS.dgn 1:34:34 PM 8/9/2019

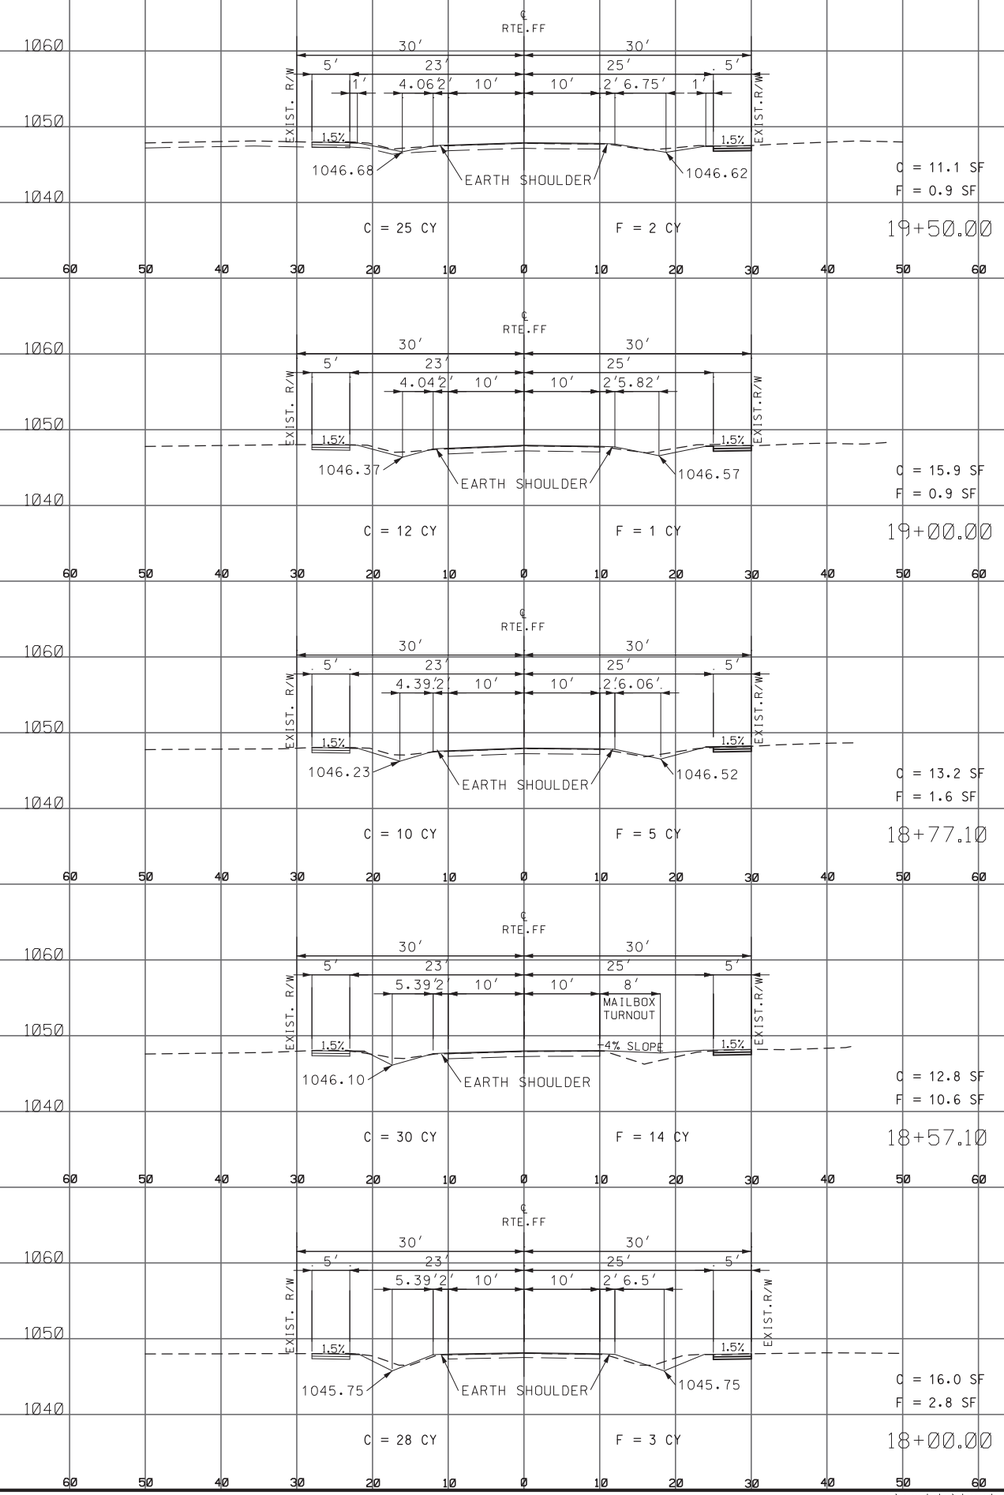

CROSS SECTIONS
ROUTE FF
SHEET 17 OF 20

STATE OF MISSOURI
HERBERT R. BAILEY
NUMBER E-17231
PROFESSIONAL ENGINEER

THIS SHEET HAS BEEN SIGNED, SEALED AND DATED ELECTRONICALLY.

DATE PREPARED	8/9/2019
ROUTE	D/FF
STATE	MO
DISTRICT	NW
SHEET NO.	17
COUNTY	SULLIVAN
JOB NO.	J1S3243
CONTRACT ID.	
PROJECT NO.	
BRIDGE NO.	

DATE	DESCRIPTION

MISSOURI HIGHWAYS AND TRANSPORTION COMMISSION

MoDOT
105 WEST CAPITOL
JEFFERSON CITY, MO 65102
1-888-ASK-MODOT (1-888-275-6636)

Bartlett & West
1719 SOUTHRIDGE DR. SUITE 100 - JEFFERSON CITY, MO 65109-4000
PHONE 573-634-3181 - FAX 573-634-7904
CERTIFICATE OF AUTHORITY NO. 000167 - ENGINEERING
WWW.BARTWEST.COM

IF A SEAL IS PRESENT ON THIS SHEET IT HAS BEEN ELECTRONICALLY SEALED AND DATED.

REV.

c:\pwdata\topeka01\aap01686@bartwest.com\dms37170\053_XS_01-21_J1S3243_I10_ROAD_XS.dgn 1:34:37 PM 8/9/2019

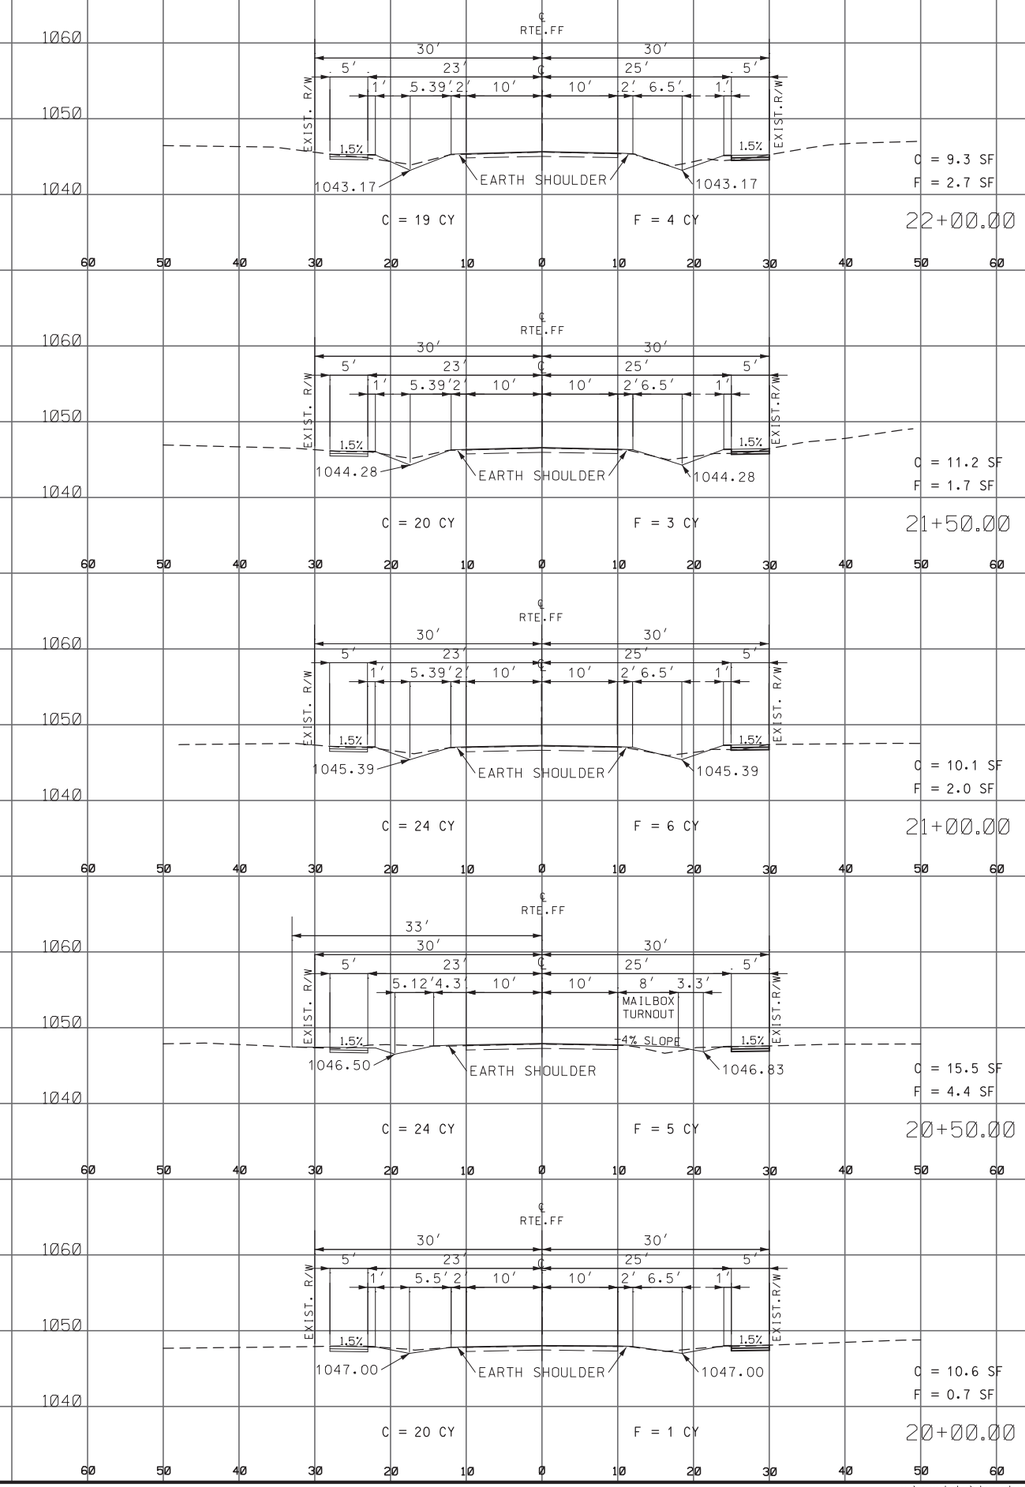

CROSS SECTIONS
ROUTE FF
SHEET 18 OF 20

STATE OF MISSOURI
HERBERT R. BAILEY
NUMBER E-17231
PROFESSIONAL ENGINEER
THIS SHEET HAS BEEN SIGNED, SEALED AND DATED ELECTRONICALLY.

DATE PREPARED	8/9/2019
ROUTE	D/FF
STATE	MO
DISTRICT	NW
SHEET NO.	18
COUNTY	SULLIVAN
JOB NO.	J1S3243
CONTRACT ID.	
PROJECT NO.	
BRIDGE NO.	

DATE	DESCRIPTION

MISSOURI HIGHWAYS AND TRANSPORTION COMMISSION
105 WEST CAPITOL
JEFFERSON CITY, MO 65102
1-888-ASK-MODOT (1-888-275-6636)

Bartlett & West
1719 SOUTHRIDGE DR. SUITE 100 - JEFFERSON CITY, MO 65109-4000
PHONE 573-634-3181 - FAX 573-634-7904
CERTIFICATE OF AUTHORITY NO. 000167 - ENGINEERING
WWW.BARTWEST.COM

IF A SEAL IS PRESENT ON THIS SHEET IT HAS BEEN ELECTRONICALLY SEALED AND DATED.

REV.

c:\pwdata\topeka01\aap01686@bartwest.com\dms37170\053_XS_01-21_J1S3243_I10_ROAD_XS.dgn 1:34:41 PM 8/9/2019

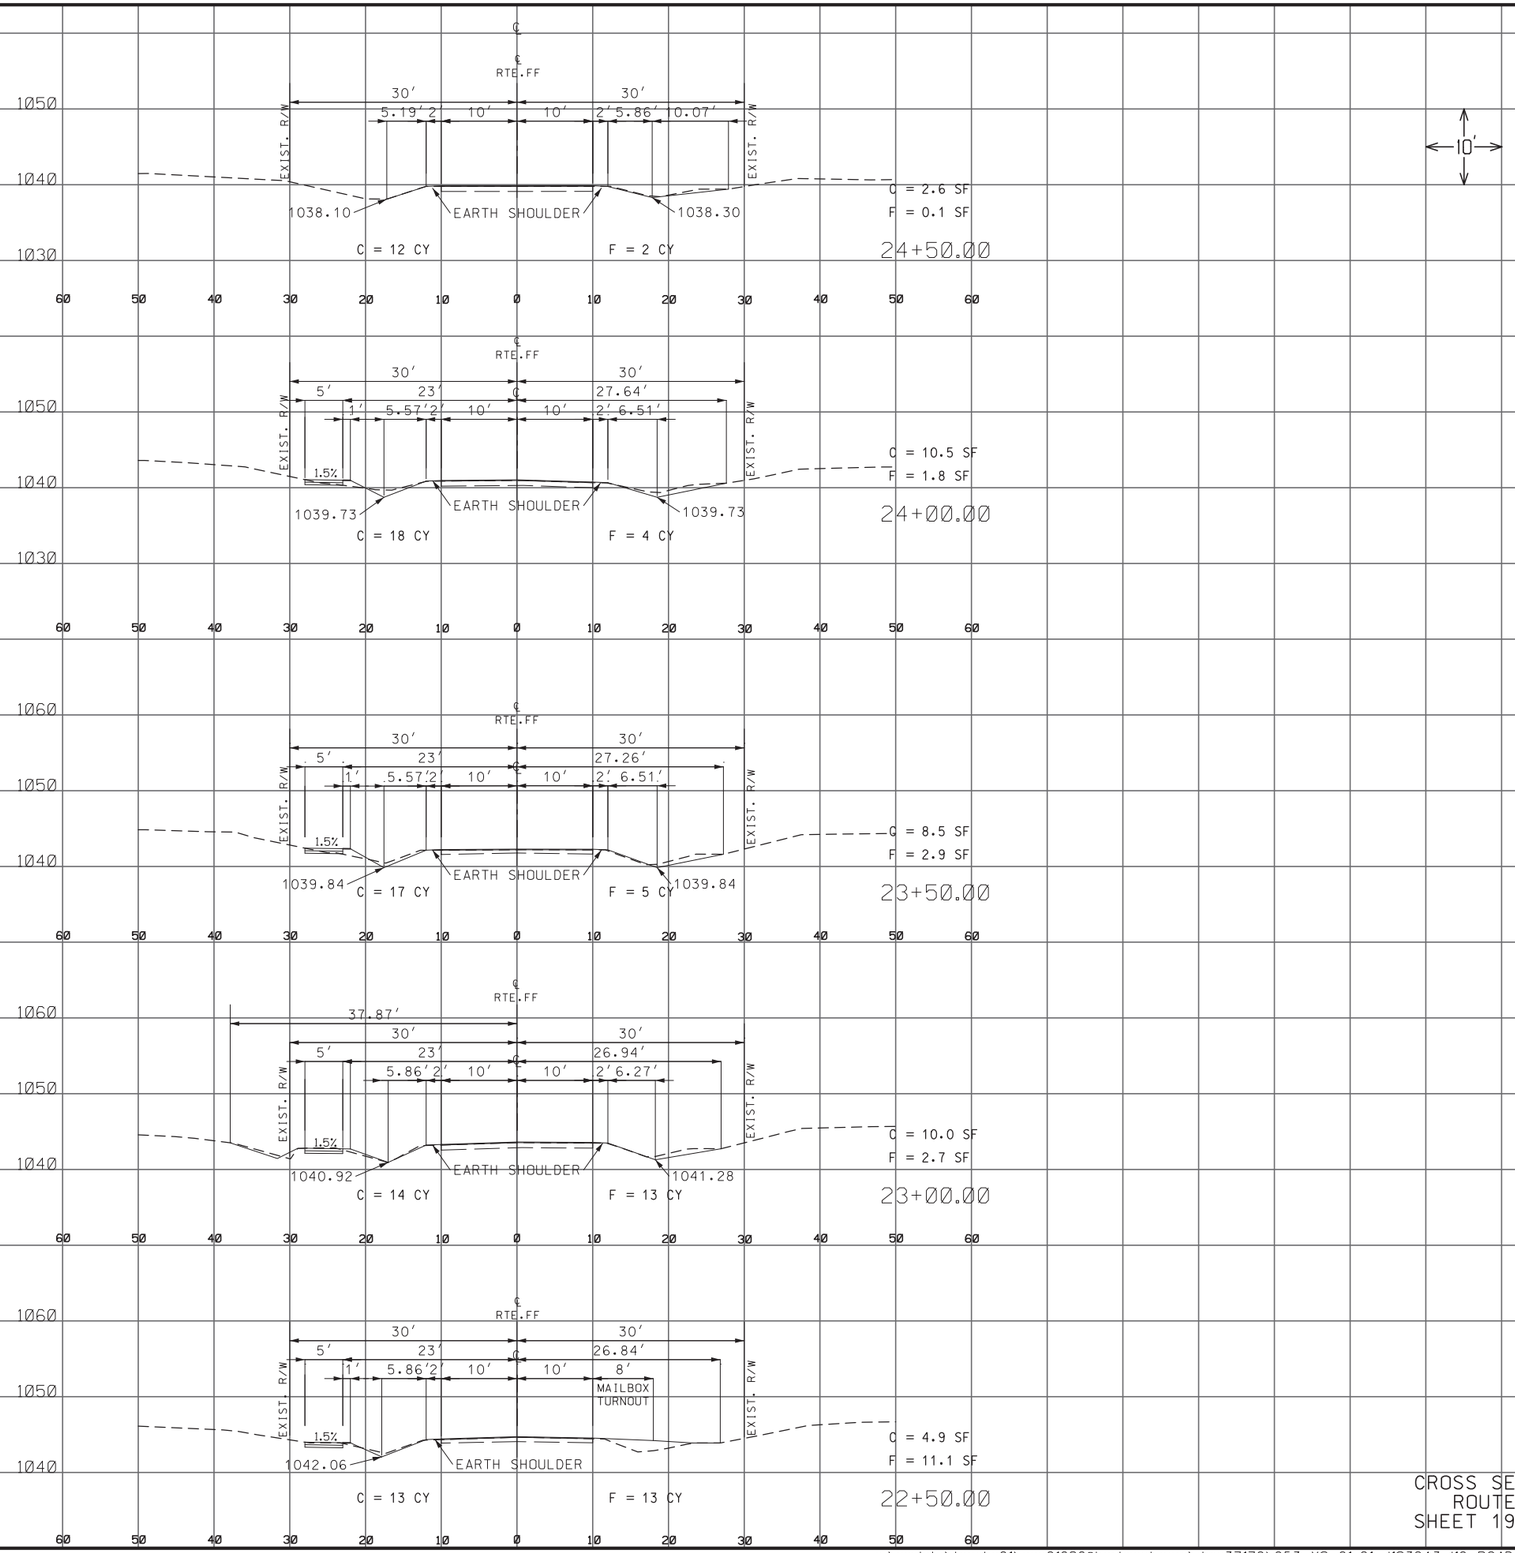

CROSS SECTIONS
ROUTE FF
SHEET 19 OF 20

STATE OF MISSOURI
HERBERT R. BAILEY
NUMBER E-17231
PROFESSIONAL ENGINEER
THIS SHEET HAS BEEN SIGNED, SEALED AND DATED ELECTRONICALLY.

DATE PREPARED	8/9/2019
ROUTE	D/FF
STATE	MO
DISTRICT	NW
SHEET NO.	19
COUNTY	SULLIVAN
JOB NO.	J1S3243
CONTRACT ID.	
PROJECT NO.	
BRIDGE NO.	

DATE	DESCRIPTION

MISSOURI HIGHWAYS AND TRANSPORTION COMMISSION
105 WEST CAPITOL
JEFFERSON CITY, MO 65102
1-888-ASK-MODOT (1-888-275-6636)

Bartlett & West
1719 SOUTHRIDGE DR. SUITE 100 - JEFFERSON CITY, MO 65109-4000
PHONE 573-634-3181 - FAX 573-634-7904
CERTIFICATE OF AUTHORITY NO. 000167 - ENGINEERING
WWW.BARTWEST.COM

IF A SEAL IS PRESENT ON THIS SHEET IT HAS BEEN ELECTRONICALLY SEALED AND DATED.

REV.

c:\pwdata\topeka01\aap01686@bartwest.com\dms37170\053_XS_01-21_J1S3243_I10_ROAD_XS.dgn 1:34:44 PM 8/9/2019

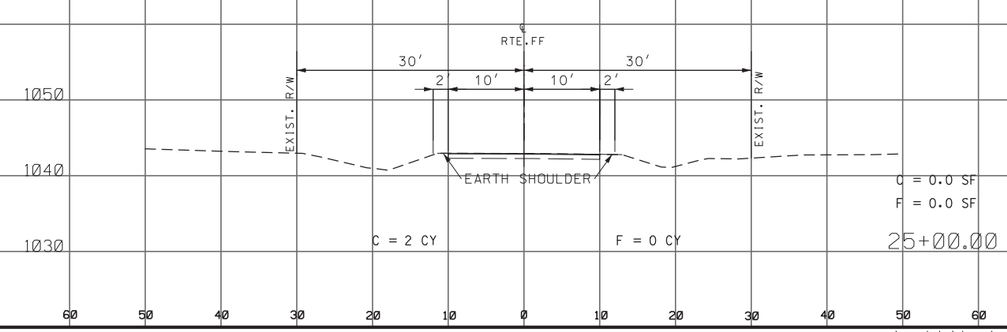

10'

CROSS SECTIONS
ROUTE FF
SHEET 20 OF 20

STATE OF MISSOURI
HERBERT R. BAILEY
NUMBER E-17231
PROFESSIONAL ENGINEER

THIS SHEET HAS BEEN SIGNED, SEALED AND DATED ELECTRONICALLY.

DATE PREPARED	8/9/2019
ROUTE	D/FF
STATE	MO
DISTRICT	NW
SHEET NO.	20
COUNTY	SULLIVAN
JOB NO.	J1S3243
CONTRACT ID.	
PROJECT NO.	
BRIDGE NO.	

DATE	DESCRIPTION

MISSOURI HIGHWAYS AND TRANSPORTION COMMISSION

105 WEST CAPITOL
JEFFERSON CITY, MO 65102
1-888-ASK-MODOT (1-888-275-6636)

Bartlett & West

1719 SOUTHRIDGE DR. SUITE 100 - JEFFERSON CITY, MO 65109-4000
PHONE 573-634-3181 - FAX 573-634-7904
CERTIFICATE OF AUTHORITY NO. 000167 - ENGINEERING
WWW.BARTWEST.COM

IF A SEAL IS PRESENT ON THIS SHEET IT HAS BEEN ELECTRONICALLY SEALED AND DATED.

REV.

c:\pwdata\topeka01\aap01686@bartwest.com\dms37170\053_XS_01-21_J1S3243_110_ROAD_XS.dgn 1:34:48 PM 8/9/2019

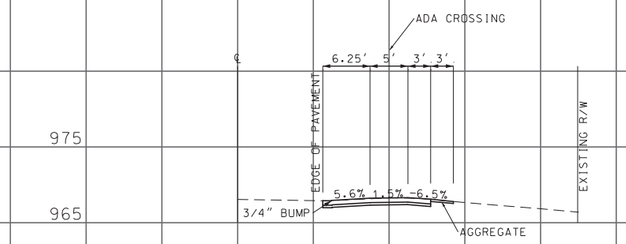

STA.492+70.73
7" PAVED APPROACH LT
NO PIPE

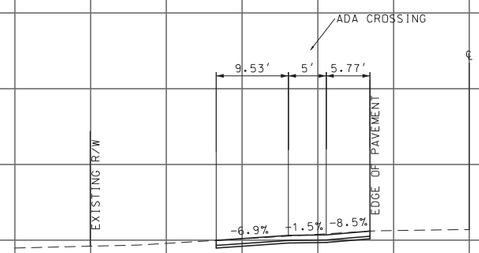

STA.491+89.85 (5TH ST)
8" PAVED APPROACH LT
DND PIPE

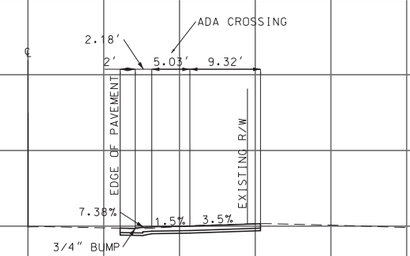

STA.11+23.02
CL 4TH STREET
7" PAVED APPROACH RT
DND PIPE

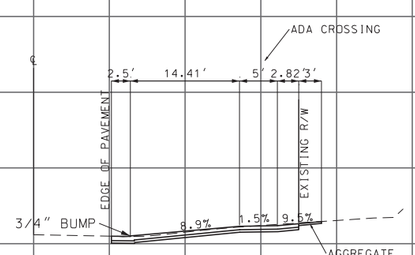

STA.491+40.04
CL ROUTE 136
7" PAVED APPROACH RT
NO PIPE

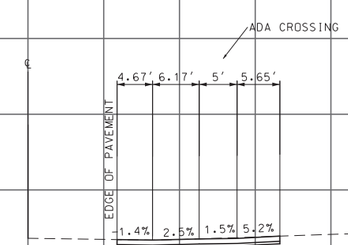

STA.495+91.01 (4TH ST)
8" PAVED APPROACH RT
DND PIPE

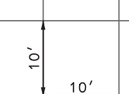

SPECIAL SHEET
DRIVE PROFILES
SHEET 5 OF 5

STATE OF MISSOURI
ROBERT B. GREEN
NUMBER PE-25339
PROFESSIONAL ENGINEER

THIS SHEET HAS BEEN SIGNED, SEALED AND DATED ELECTRONICALLY.

DATE PREPARED	
9/12/2019	
ROUTE	STATE
136	MO
DISTRICT	SHEET NO.
NE	17
COUNTY	
SCHUYLER	
JOB NO.	
J2P3222	
CONTRACT ID.	
PROJECT NO.	
BRIDGE NO.	

DESCRIPTION	DATE

MISSOURI HIGHWAYS AND TRANSPORTATION COMMISSION
105 WEST CAPITOL
JEFFERSON CITY, MO 65102
1-888-ASK-MODOT (1-888-275-6636)

Bartlett & West
1719 SOUTHRIDGE DR. SUITE 100 - JEFFERSON CITY, MO 65109-4000
PHONE 573-634-3181
CERTIFICATE OF AUTHORITY NO. 000167 - ENGINEERING
WWW.BARTLETTWEST.COM

IF A SEAL IS PRESENT ON THIS SHEET IT HAS BEEN ELECTRONICALLY SEALED AND DATED.