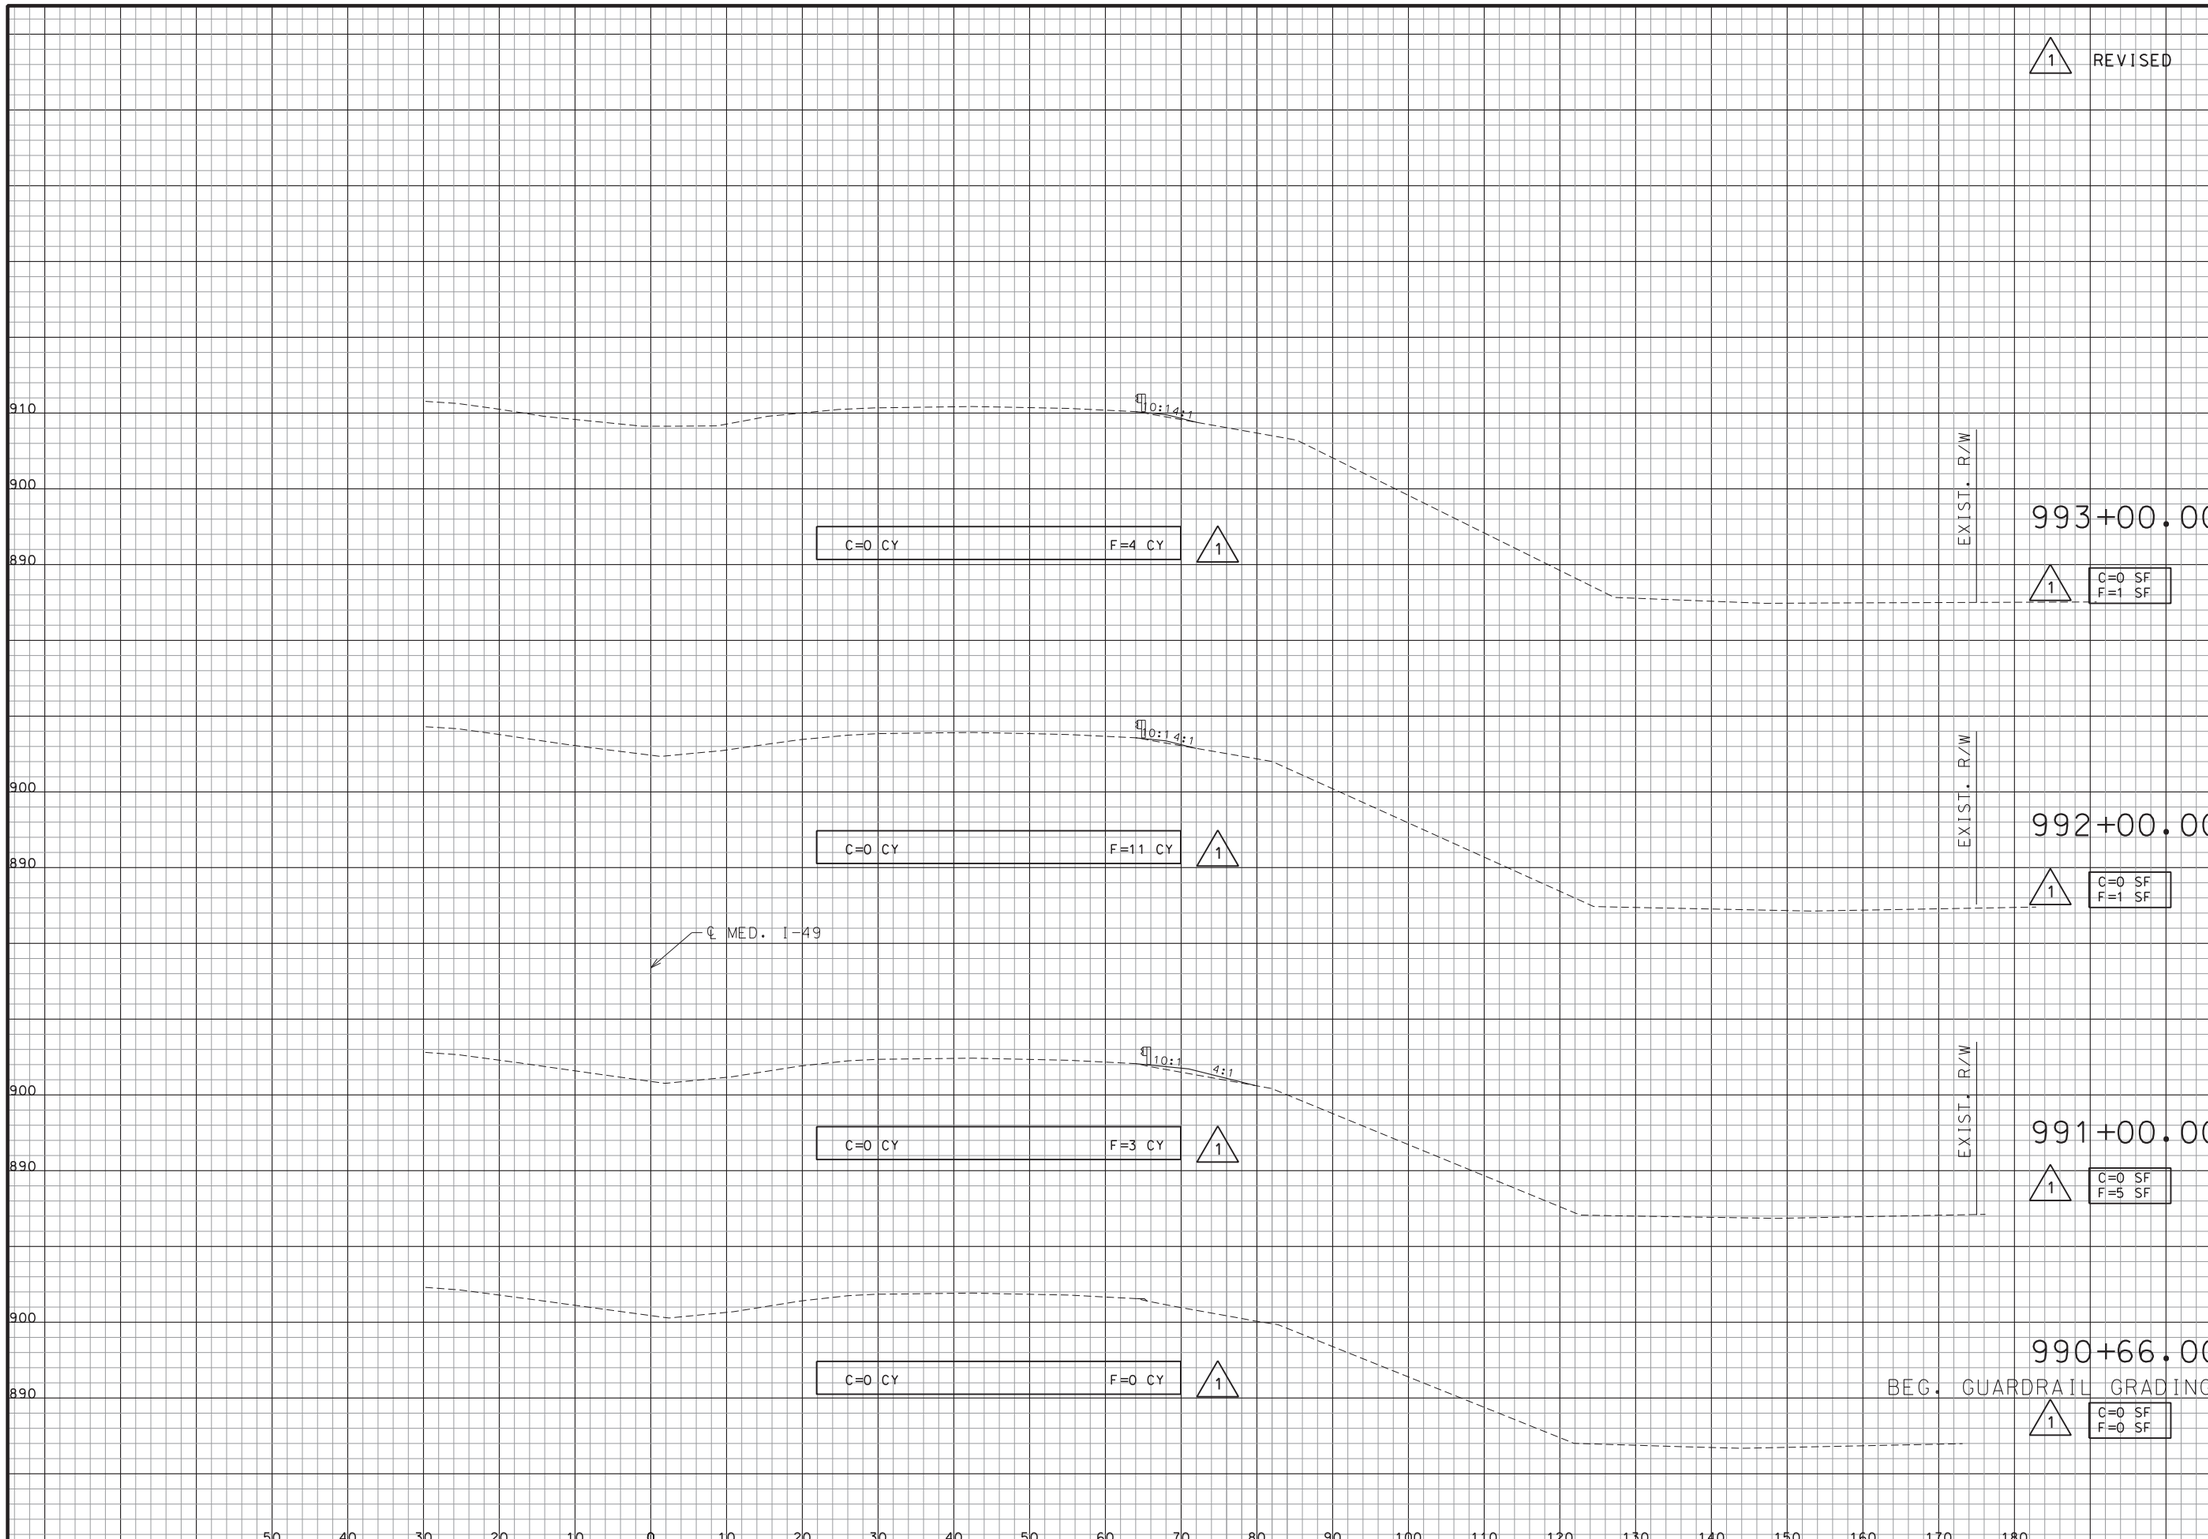

STATE OF MISSOURI
EARL HARRISON, JR.
NUMBER
E-2003019813
REGISTERED PROFESSIONAL ENGINEER

THIS SHEET HAS BEEN SIGNED, SEALED AND DATED ELECTRONICALLY.

DATE PREPARED	
10/9/2020	
ROUTE	STATE
I-49	MO
DISTRICT	SHEET NO.
SW	1
COUNTY	
VERNON	
JOB NO.	
J7I3363	
CONTRACT ID.	
PROJECT NO.	
BRIDGE NO.	

DESCRIPTION	DATE
GUARDRAIL VOLUME GRADING	10/09/20

MISSOURI HIGHWAYS AND TRANSPORTATION COMMISSION
105 WEST CAPITOL
JEFFERSON CITY, MO 65102
1-888-ASK-MODOT (1-888-275-6636)

Hg Consult Inc engineers planners

Hg CONSULT, INC.
PRO. ENGINEER 2010005873

EARL HARRISON, JR.
PROFESSIONAL ENGINEER
E-2003019813

REV.

G:\My Drive\Hg Projects\2018\18.077 Vernon County Bridge (HW LOCHNER)\Civil\Sheet_Files\XSsheet_J7I3363_R001.dgn 11:12:28 AM 10/9/2020

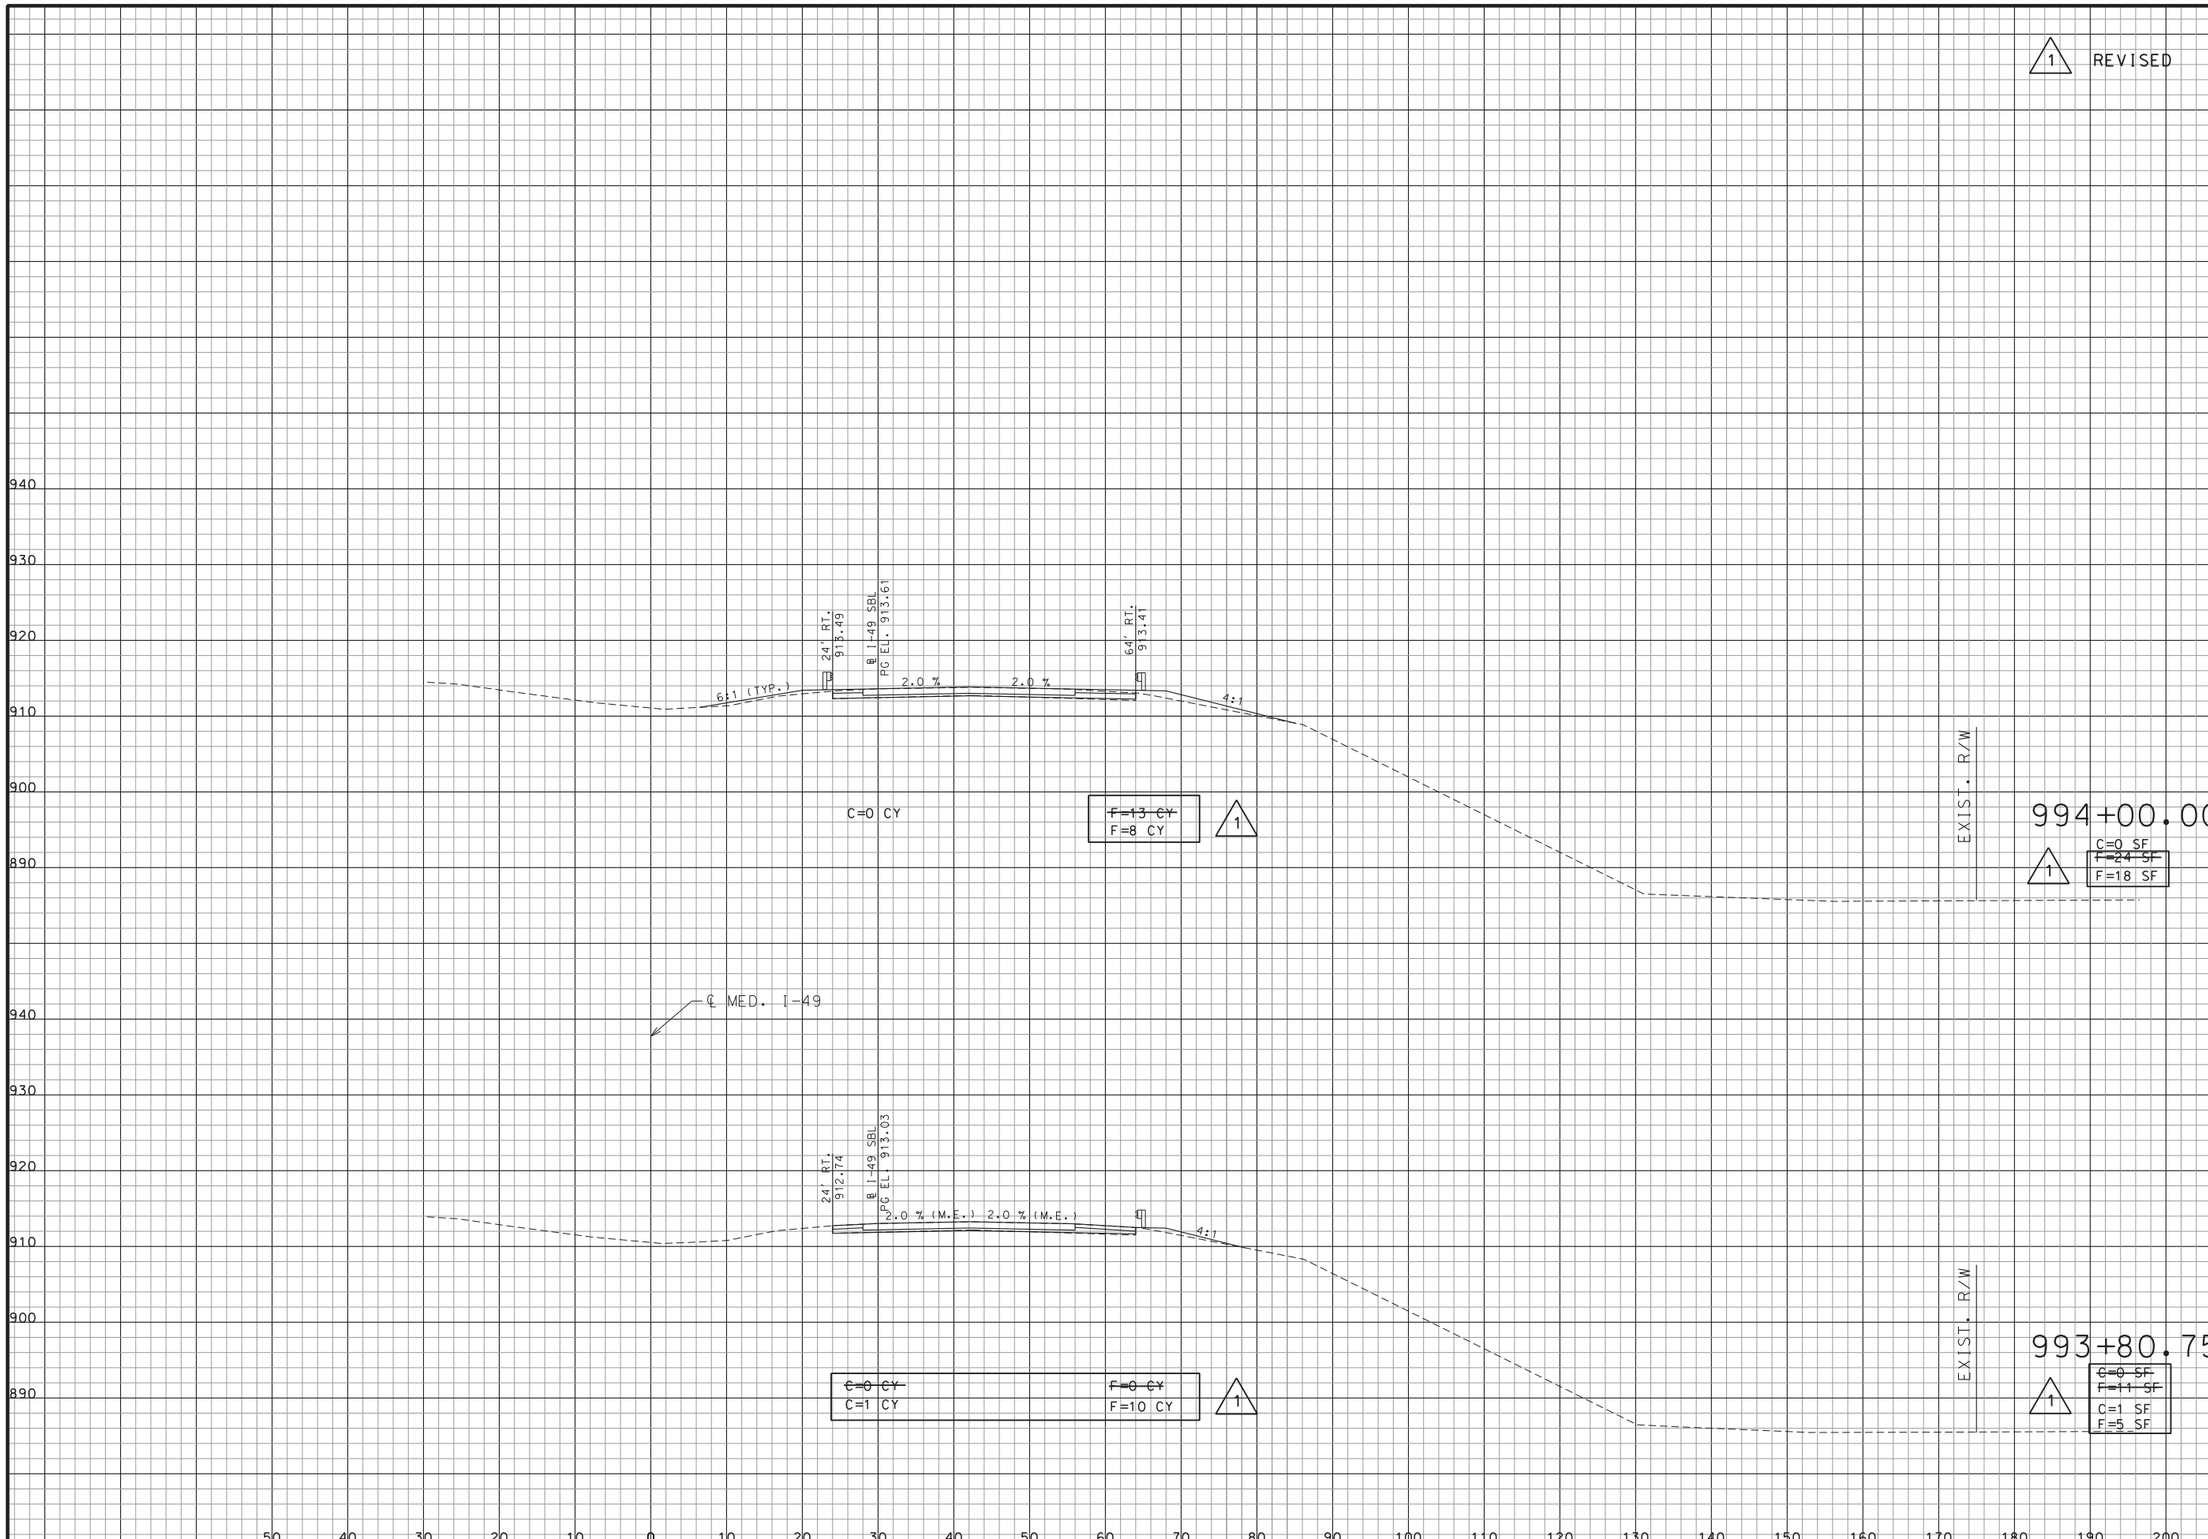

STATE OF MISSOURI
EARL HARRISON, JR.
NUMBER
E-2003019813
REGISTERED PROFESSIONAL ENGINEER

THIS SHEET HAS BEEN SIGNED, SEALED AND DATED ELECTRONICALLY.

DATE PREPARED	
10/9/2020	
ROUTE	STATE
I-49	MO
DISTRICT	SHEET NO.
SW	2
COUNTY	
VERNON	
JOB NO.	
J7I3363	
CONTRACT ID.	
PROJECT NO.	
BRIDGE NO.	

DATE	DESCRIPTION
10/09/20	PAVEMENT TYPE SELECTION REV.

MISSOURI HIGHWAYS AND TRANSPORTATION COMMISSION
105 WEST CAPITOL
JEFFERSON CITY, MO 65102
1-888-ASK-MODOT (1-888-275-6636)

Hg Consult Inc engineers planners

Hg CONSULT, INC.
PRO. ENGINEER 2010005873

EARL HARRISON, JR.
PROFESSIONAL ENGINEER
E-2003019813

REV.

G:\My Drive\Hg Projects\2018\18.077 Vernon County Bridge (HW LOCHNER)\Civil\Sheet_Files\XSsheet_J7I3363_R001.dgn 11:12:29 AM 10/9/2020

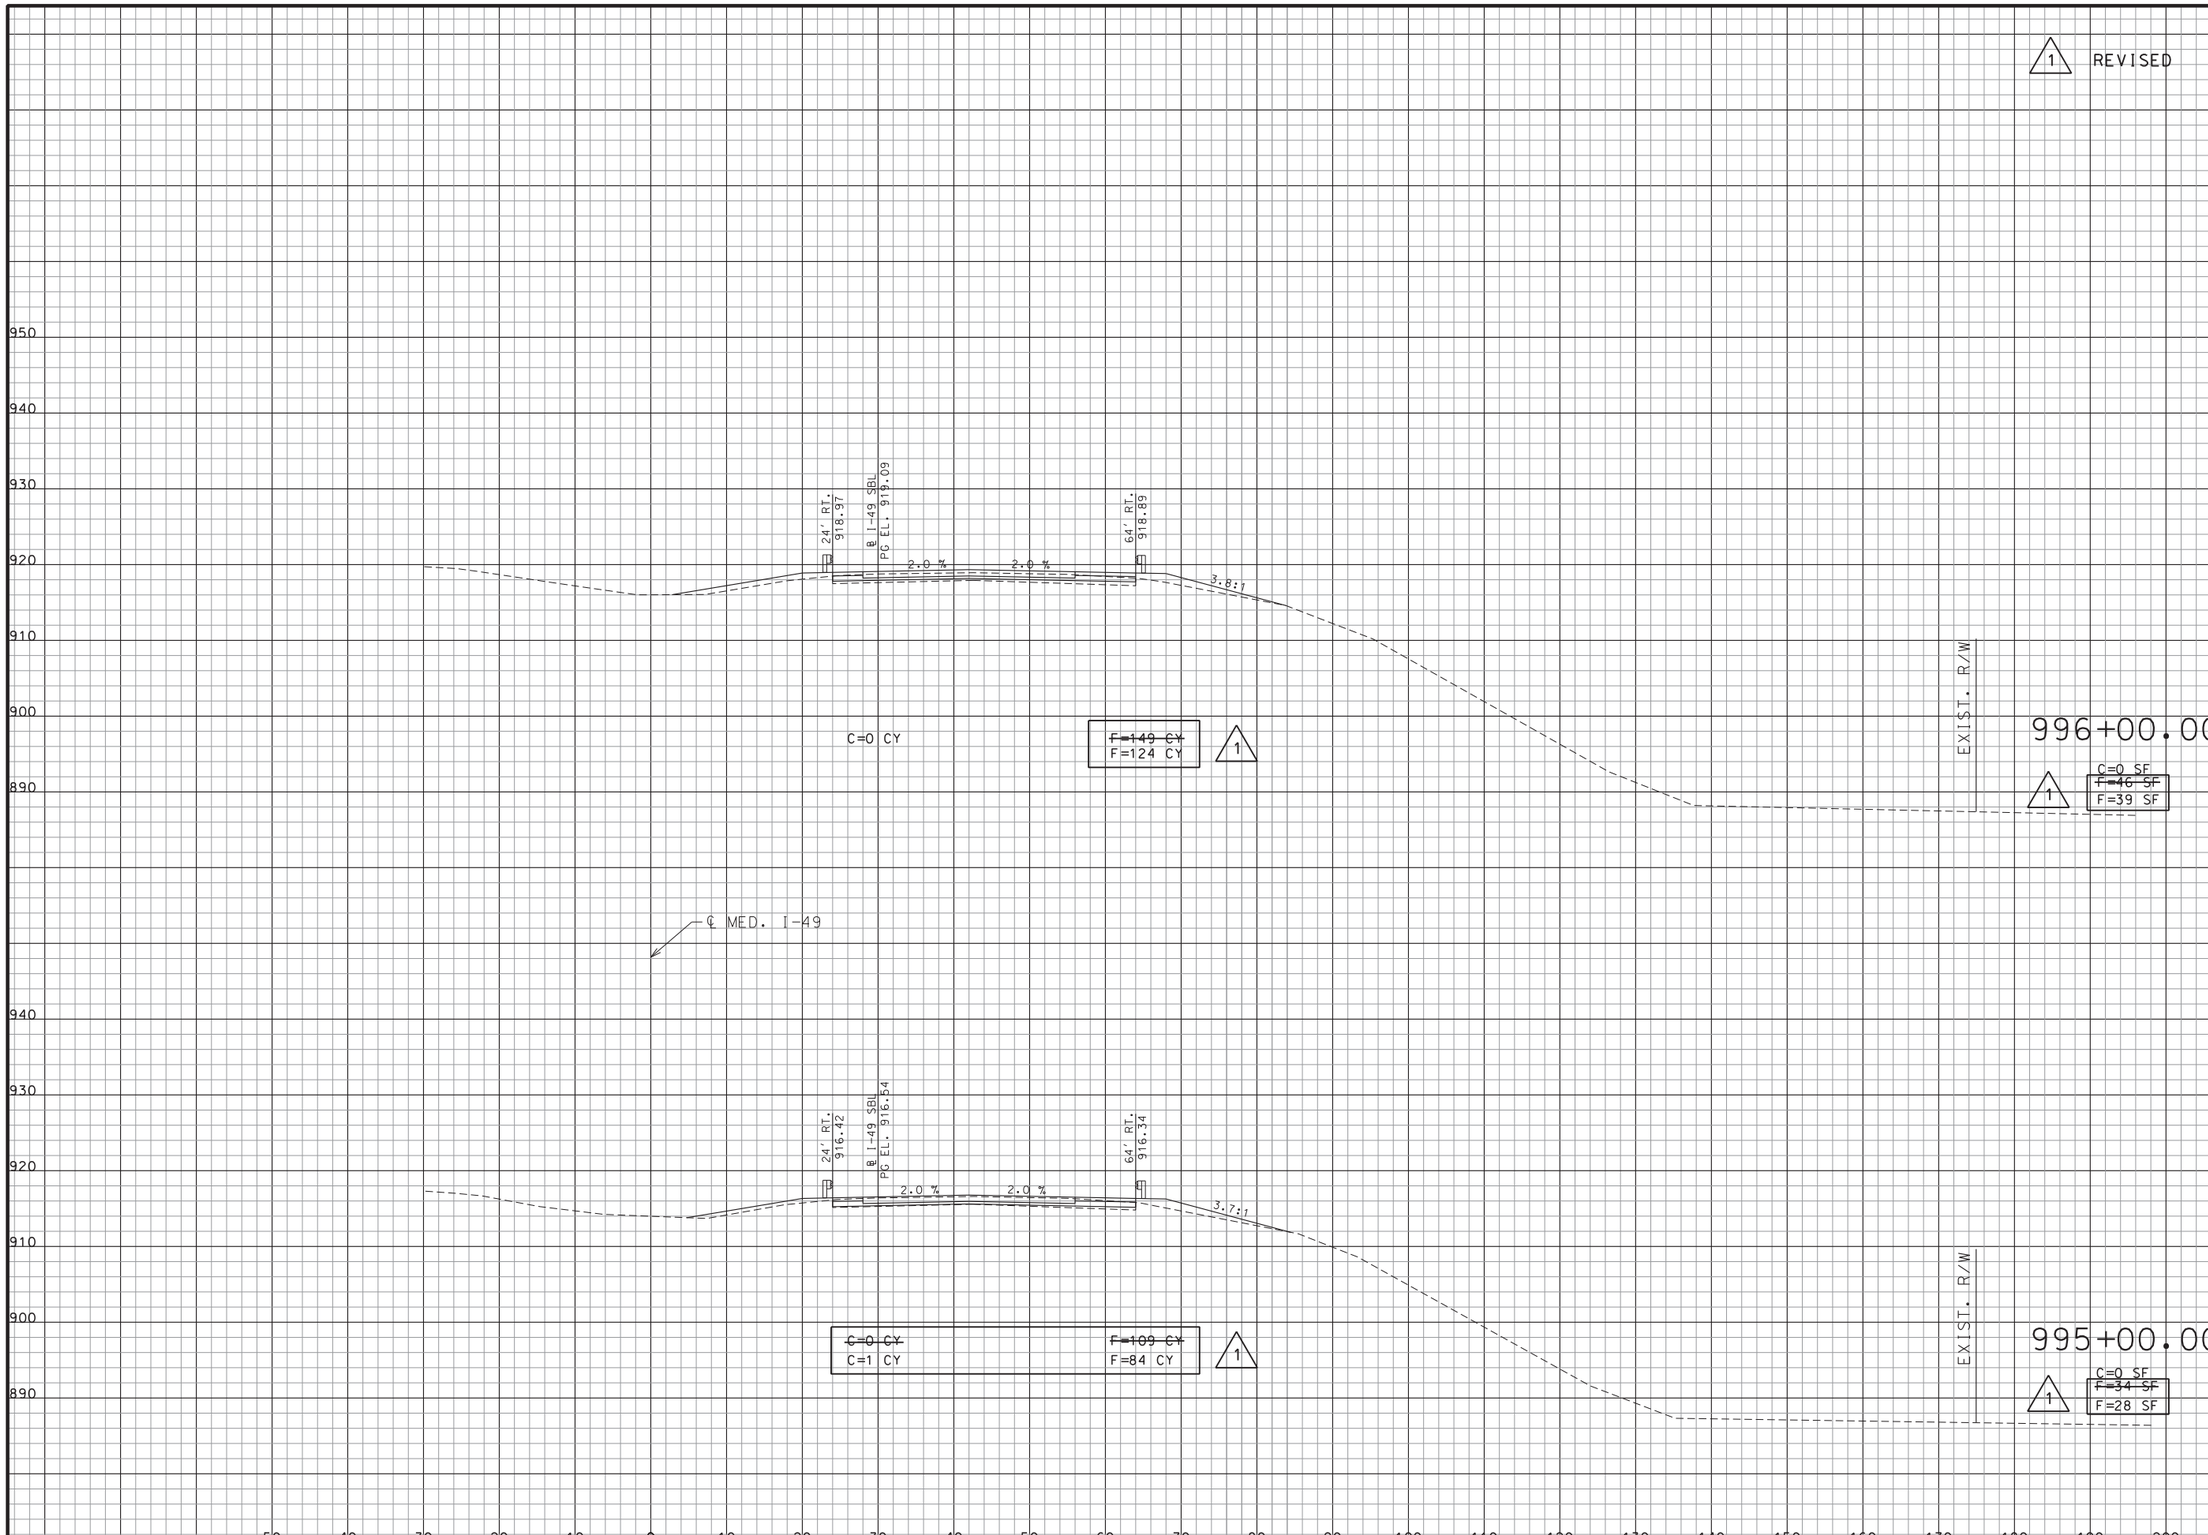

STATE OF MISSOURI
EARL HARRISON, JR.
NUMBER
E-2003019813
REGISTERED PROFESSIONAL ENGINEER

THIS SHEET HAS BEEN SIGNED, SEALED AND DATED ELECTRONICALLY.

DATE PREPARED	
10/9/2020	
ROUTE	STATE
I-49	MO
DISTRICT	SHEET NO.
SW	3
COUNTY	
VERNON	
JOB NO.	
J7I3363	
CONTRACT ID.	
PROJECT NO.	
BRIDGE NO.	

DATE	DESCRIPTION
10/09/20	PAVEMENT TYPE SELECTION REV.

MISSOURI HIGHWAYS AND TRANSPORTATION COMMISSION

105 WEST CAPITOL
JEFFERSON CITY, MO 65102
1-888-ASK-MODOT (1-888-275-6636)

Hg Consult Inc engineers planners

Hg CONSULT, INC.
PRO. ENGINEER 2010005873

EARL HARRISON, JR.
PROFESSIONAL
ENGINEER
E-2003019813

REV.

G:\My Drive\Hg Projects\2018\18.077 Vernon County Bridge (HW LOCHNER)\Civil\Sheet_Files\XSections\XSsheet_J7I3363_R001.dgn 11:12:30 AM 10/9/2020

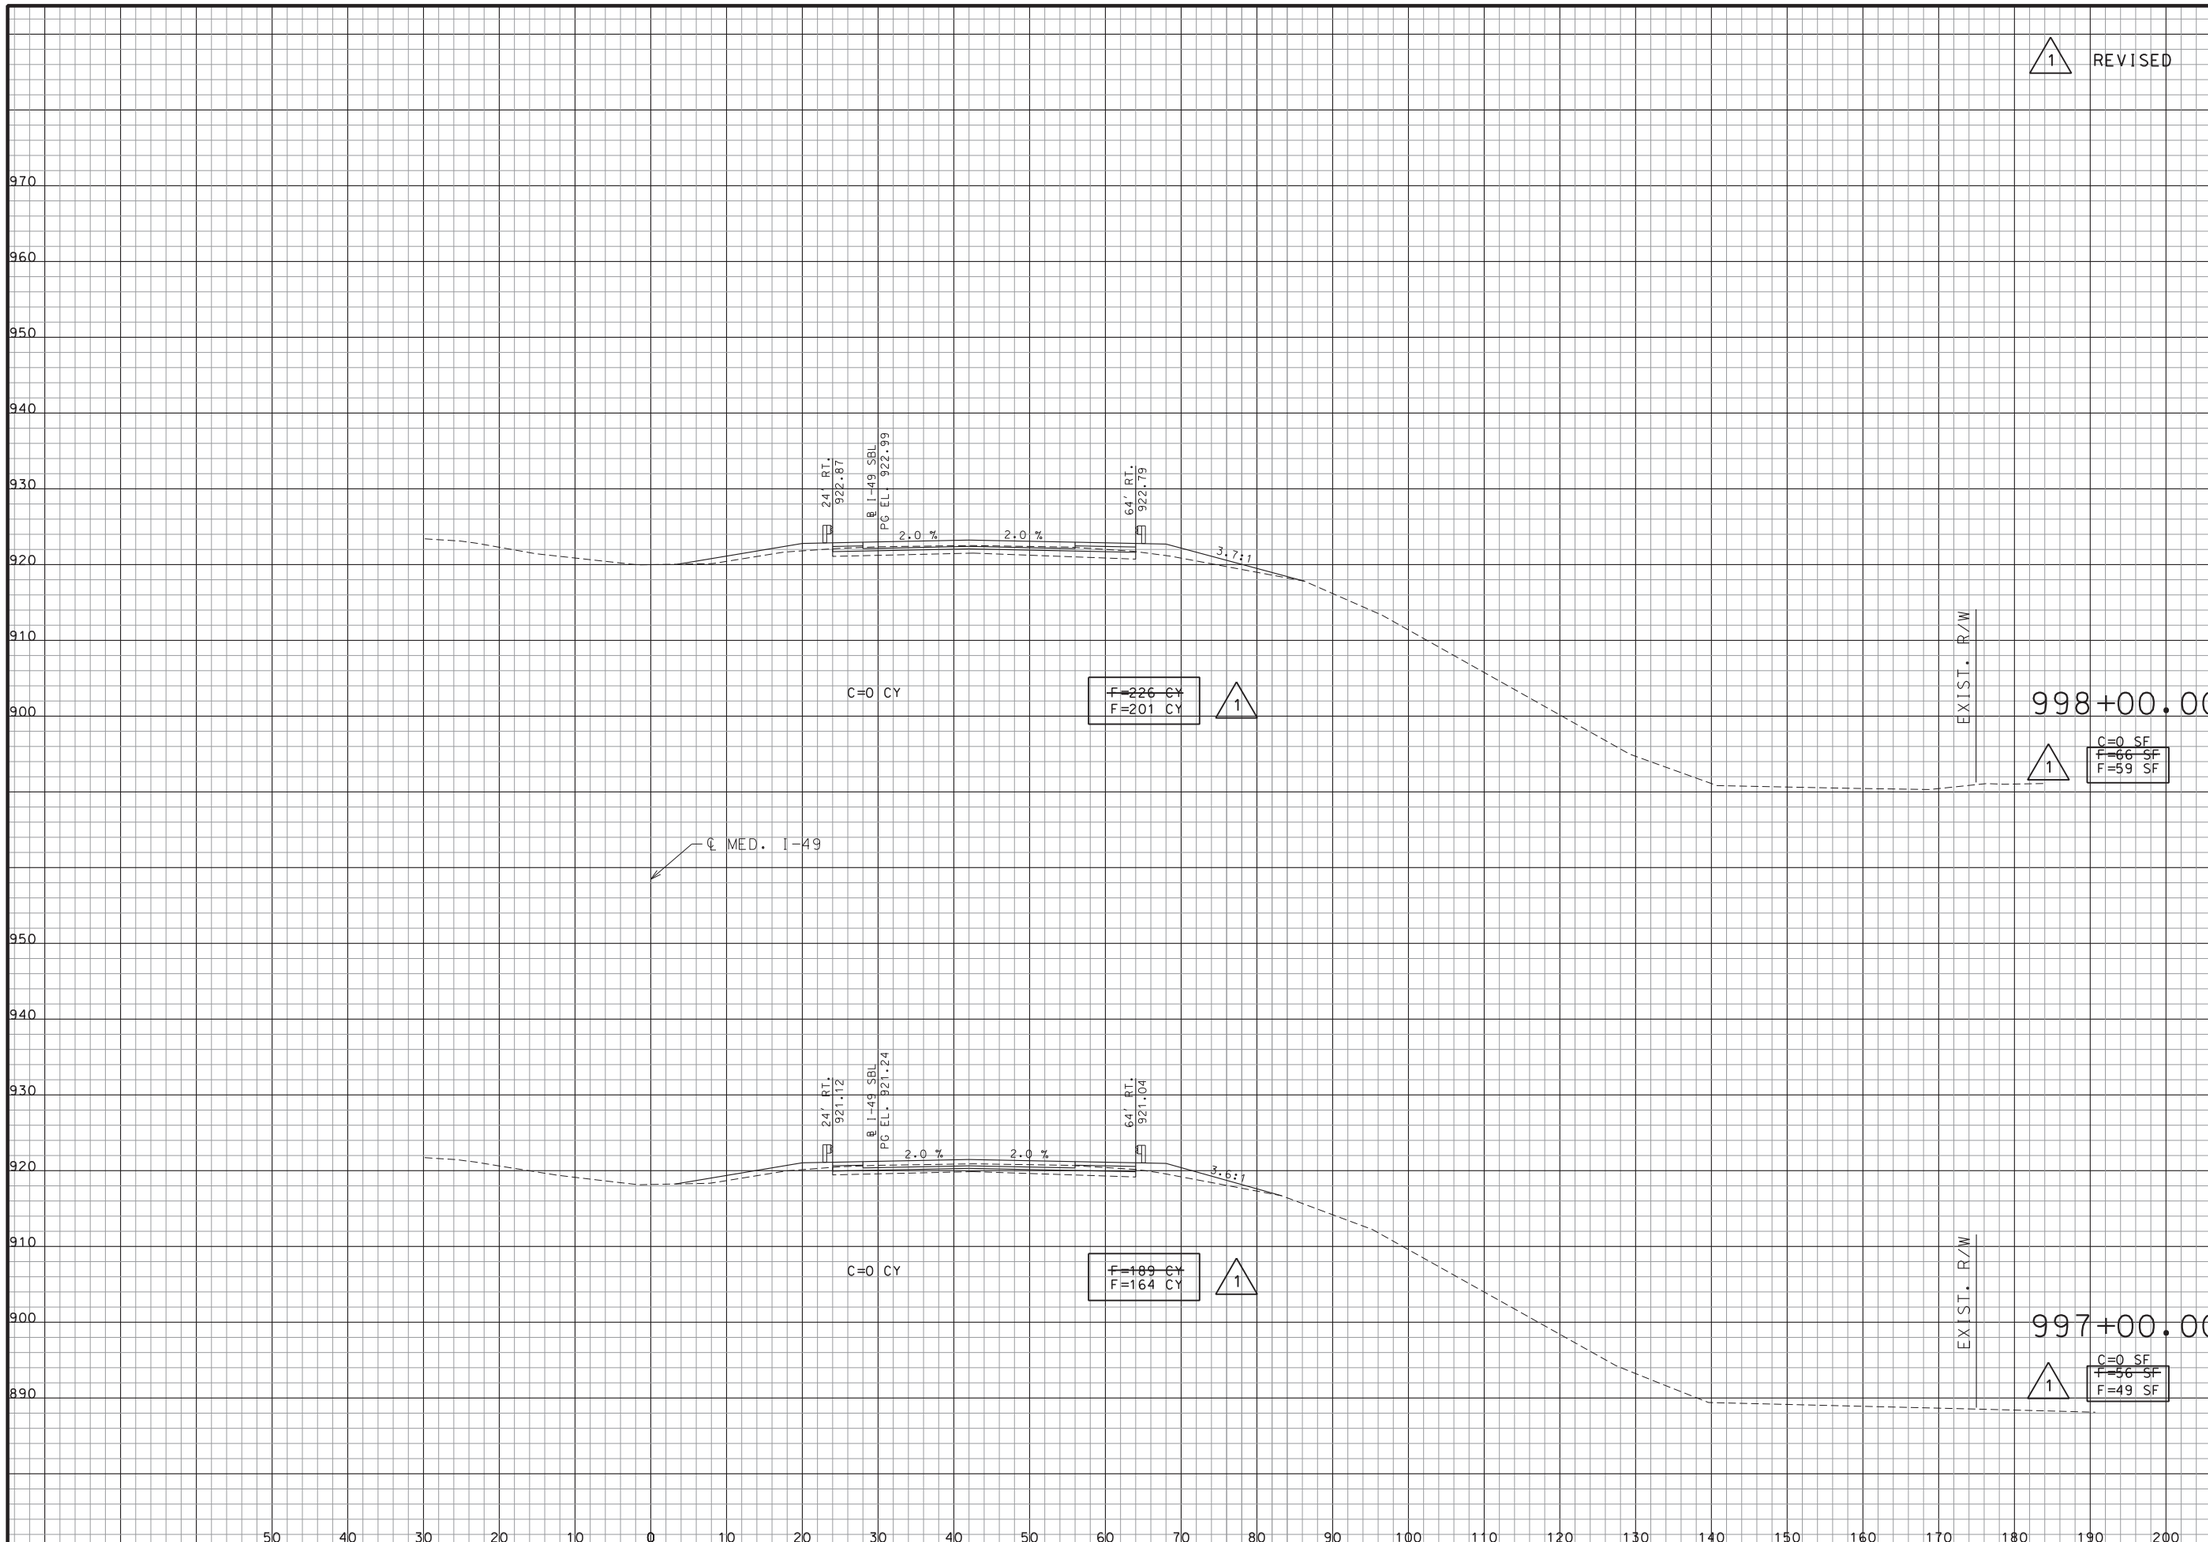

STATE OF MISSOURI
EARL HARRISON, JR.
NUMBER
E-2003019813
REGISTERED PROFESSIONAL ENGINEER

THIS SHEET HAS BEEN SIGNED, SEALED AND DATED ELECTRONICALLY.

DATE PREPARED	
10/9/2020	
ROUTE	STATE
I-49	MO
DISTRICT	SHEET NO.
SW	4
COUNTY	
VERNON	
JOB NO.	
J7I3363	
CONTRACT ID.	
PROJECT NO.	
BRIDGE NO.	

DATE	DESCRIPTION
10/09/20	PAVEMENT TYPE SELECTION REV.

MISSOURI HIGHWAYS AND TRANSPORTATION COMMISSION
105 WEST CAPITOL
JEFFERSON CITY, MO 65102
1-888-ASK-MODOT (1-888-275-6636)

Hg Consult Inc engineers planners

Hg CONSULT, INC.
PRO. ENGINEER 2010005873

EARL HARRISON, JR.
PROFESSIONAL
ENGINEER
E-2003019813

REV.

G:\My Drive\Hg Projects\2018\18.077 Vernon County Bridge (HW LOCHNER)\Civil\Sheet_Files\XSections\XSsheet_J7I3363_R001.dgn 11:12:31 AM 10/9/2020

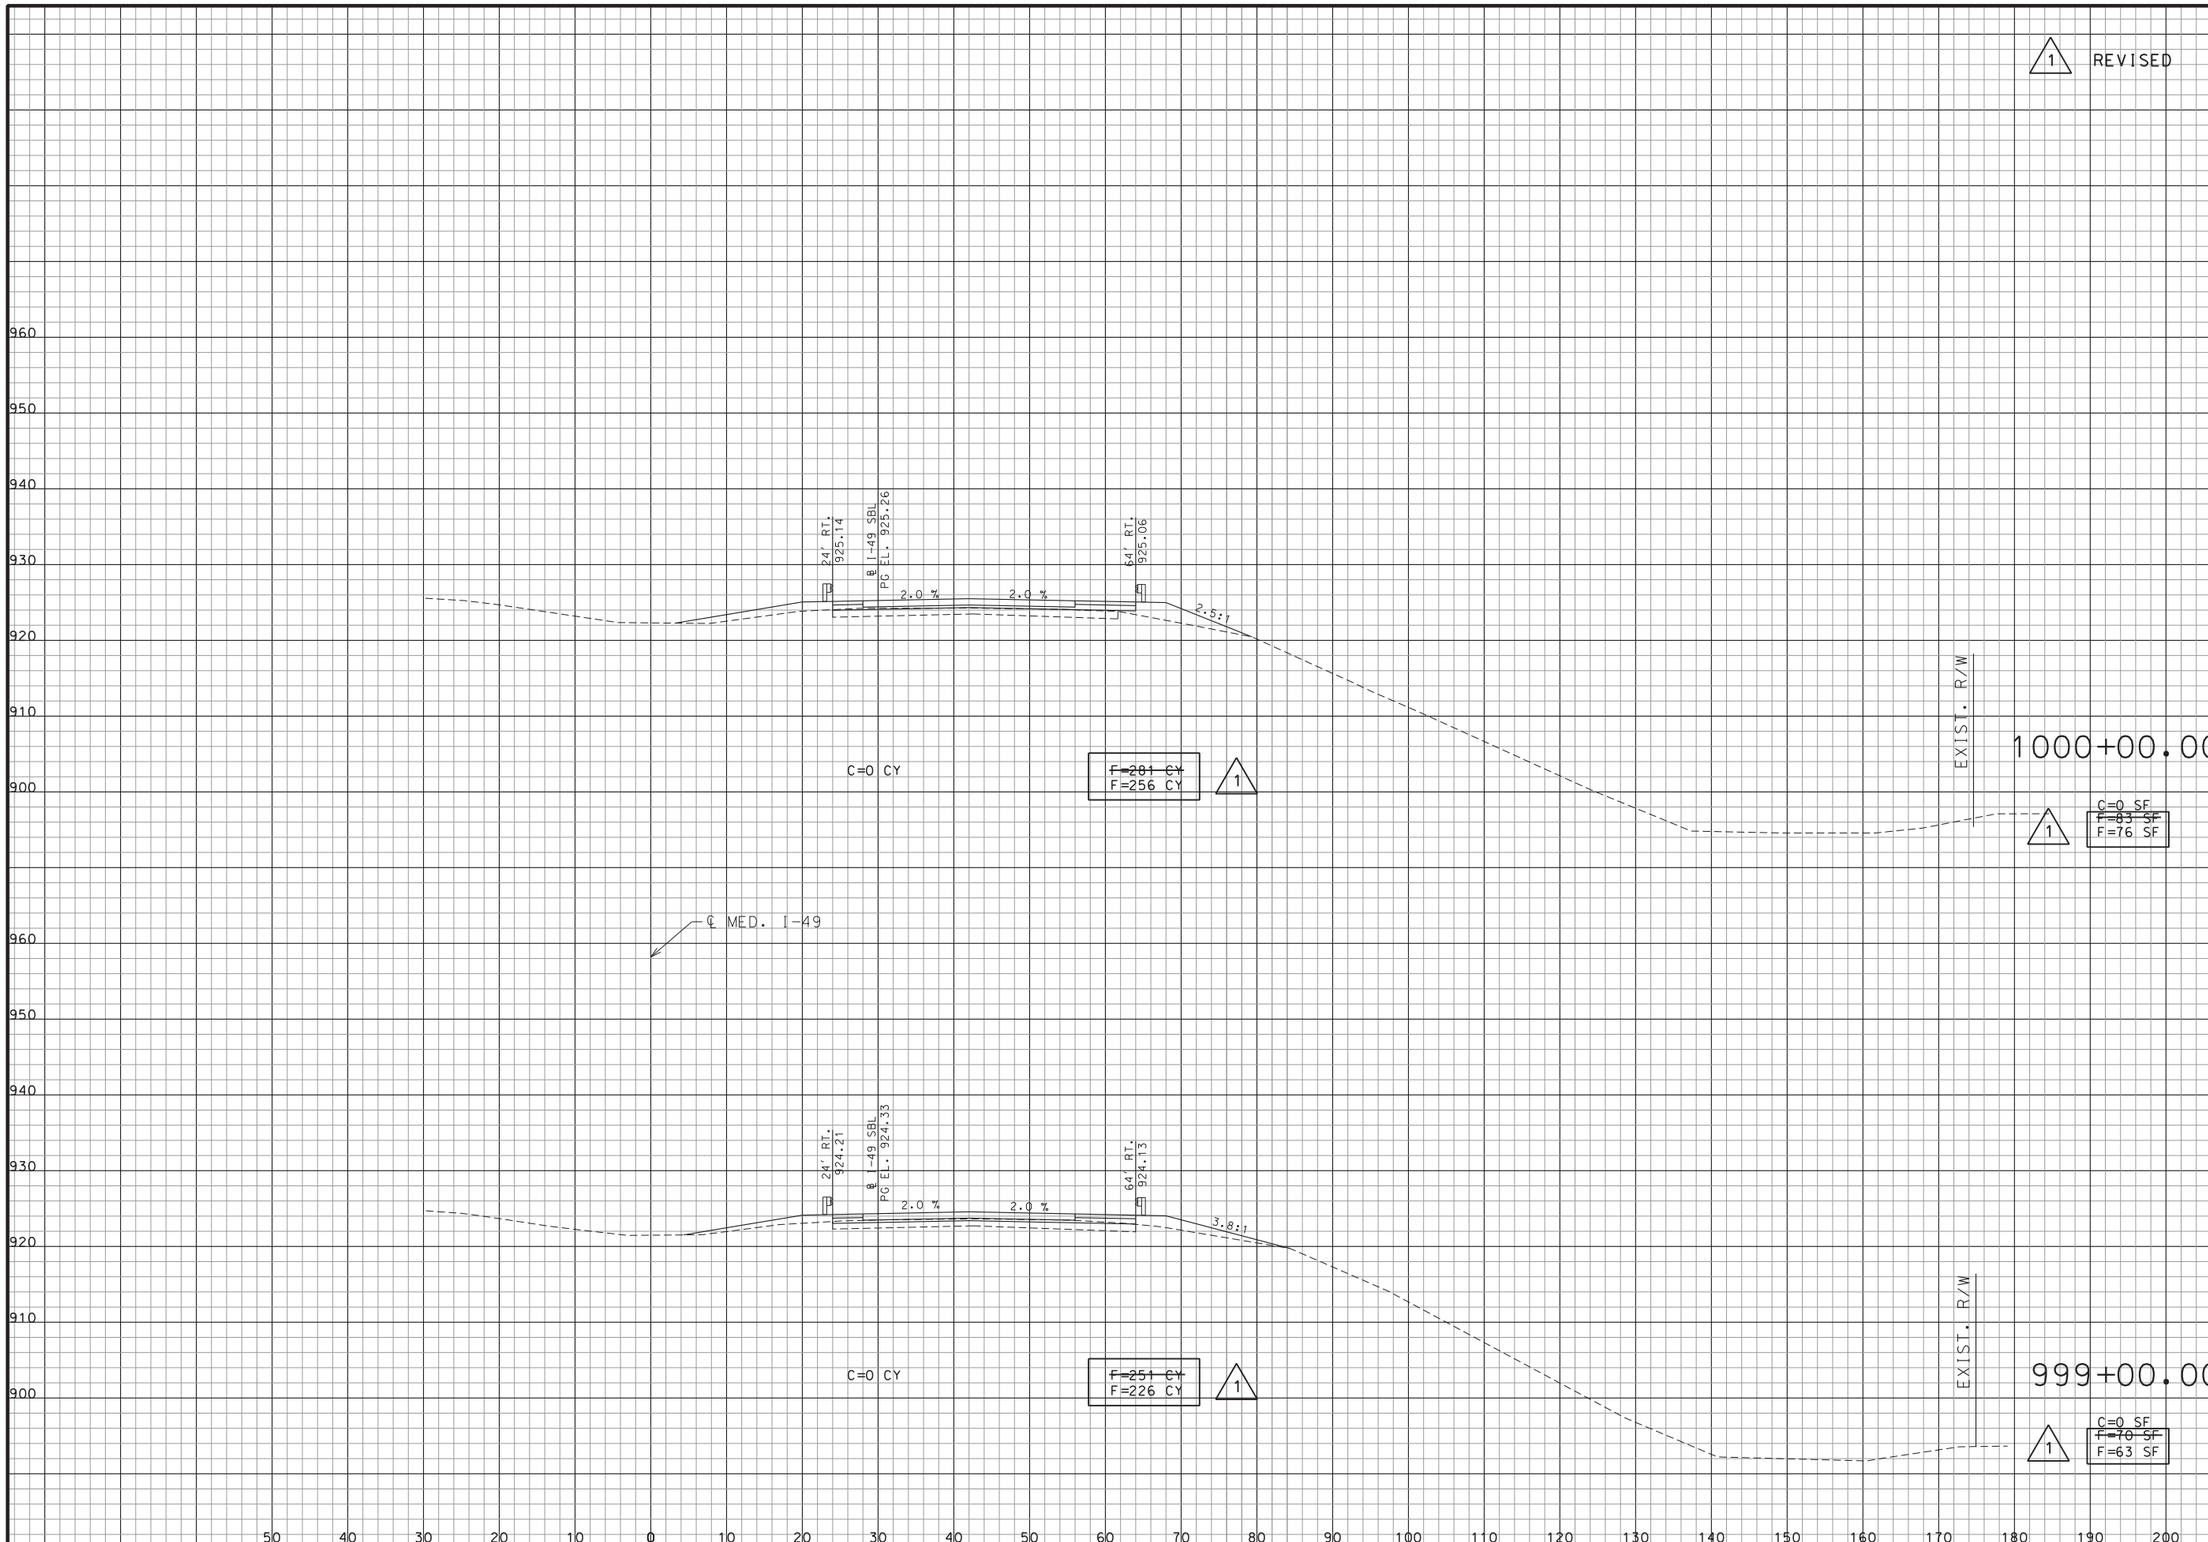

STATE OF MISSOURI
EARL HARRISON, JR.
NUMBER
E-2003019813
REGISTERED PROFESSIONAL ENGINEER

THIS SHEET HAS BEEN SIGNED, SEALED AND DATED ELECTRONICALLY.

DATE PREPARED	
10/9/2020	
ROUTE	STATE
I-49	MO
DISTRICT	SHEET NO.
SW	5
COUNTY	
VERNON	
JOB NO.	
J7I3363	
CONTRACT ID.	
PROJECT NO.	
BRIDGE NO.	

DATE	DESCRIPTION
10/09/20	PAVEMENT TYPE SELECTION REV.

MISSOURI HIGHWAYS AND TRANSPORTATION COMMISSION

105 WEST CAPITOL
JEFFERSON CITY, MO 65102
1-888-ASK-MODOT (1-888-275-6636)

Hg Consult Inc engineers planners

Hg CONSULT, INC.
PRO. ENGINEER 2010005873

EARL HARRISON, JR.
PROFESSIONAL
ENGINEER
E-2003019813

REV.

G:\My Drive\Hg Projects\2018\18.077 Vernon County Bridge (HW LOCHNER)\Civil\Sheet_Files\XSections\XSsheet_J7I3363_R001.dgn 11:12:34 AM 10/9/2020

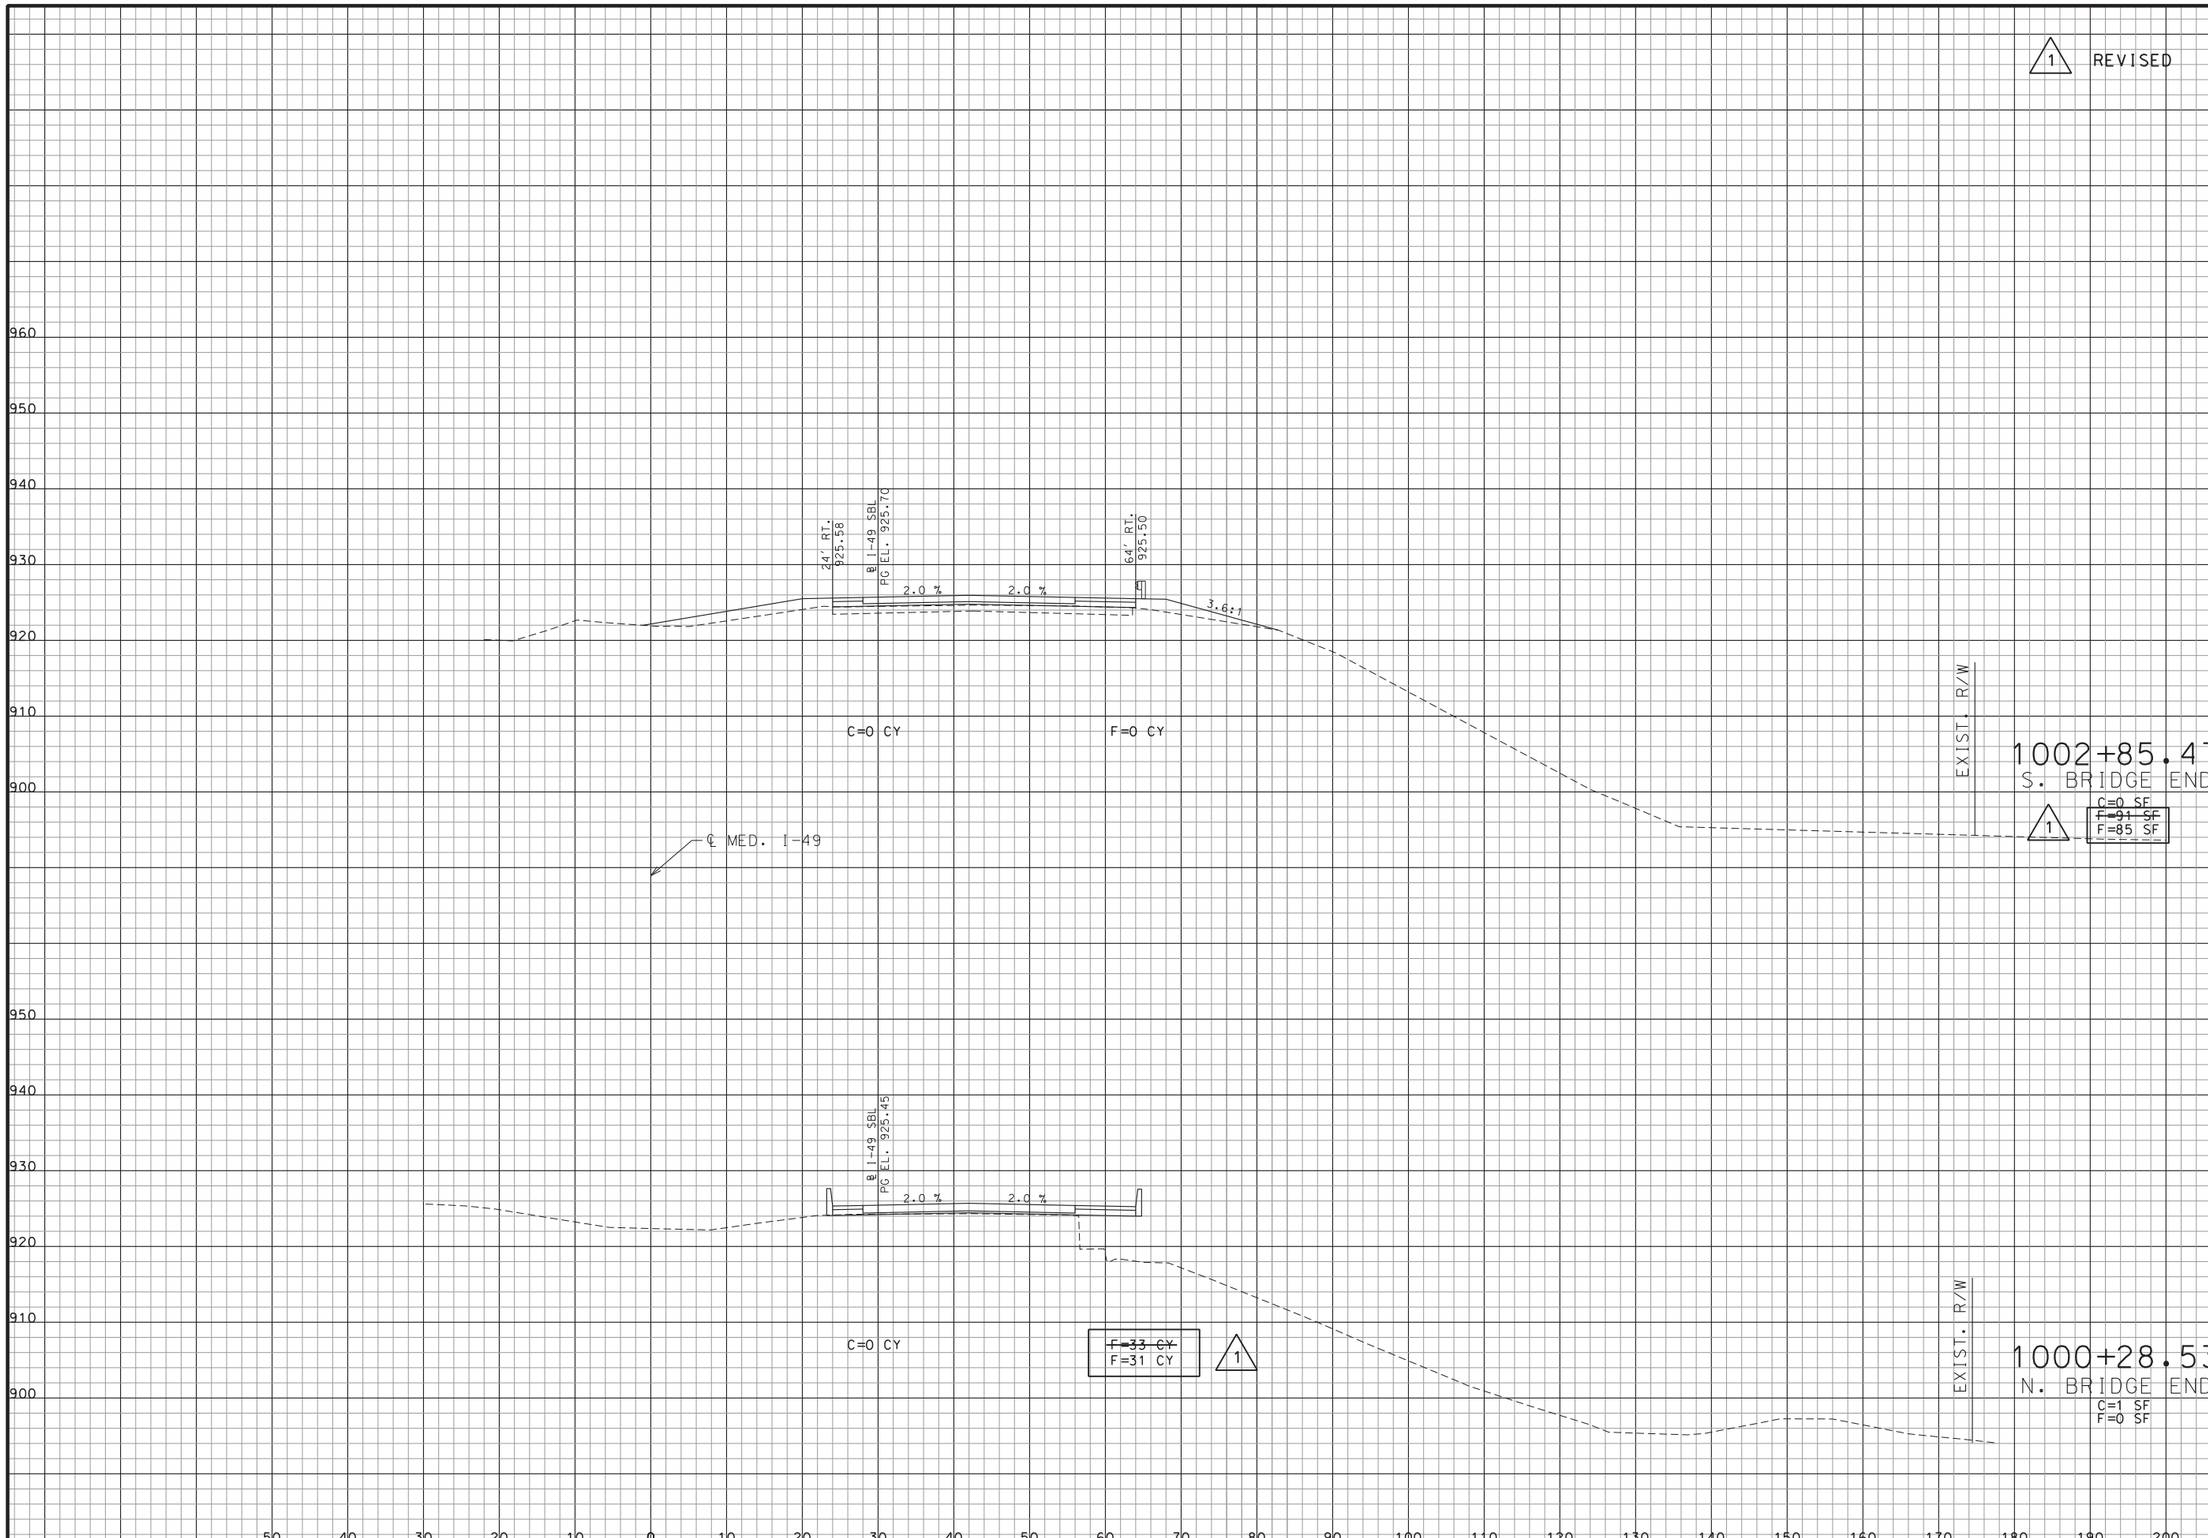

STATE OF MISSOURI
EARL HARRISON, JR.
NUMBER
E-2003019813
REGISTERED PROFESSIONAL ENGINEER

THIS SHEET HAS BEEN SIGNED, SEALED AND DATED ELECTRONICALLY.

DATE PREPARED	
10/9/2020	
ROUTE	STATE
I-49	MO
DISTRICT	SHEET NO.
SW	6
COUNTY	
VERNON	
JOB NO.	
J7I3363	
CONTRACT ID.	
PROJECT NO.	
BRIDGE NO.	

DATE	DESCRIPTION
10/09/20	PAVEMENT TYPE SELECTION REV.

MISSOURI HIGHWAYS AND TRANSPORTATION COMMISSION

105 WEST CAPITOL
JEFFERSON CITY, MO 65102
1-888-ASK-MODOT (1-888-275-6636)

Hg Consult inc engineers planners

Hg CONSULT, INC.
PRO. ENGINEER 2010005873

EARL HARRISON, JR.
PROFESSIONAL
ENGINEER
E-2003019813

REV.

G:\My Drive\Hg Projects\2018\18.077 Vernon County Bridge (HW LOCHNER)\Civil\Sheet_Files\XSections\XSsheet_J7I3363_R001.dgn 11:12:35 AM 10/9/2020

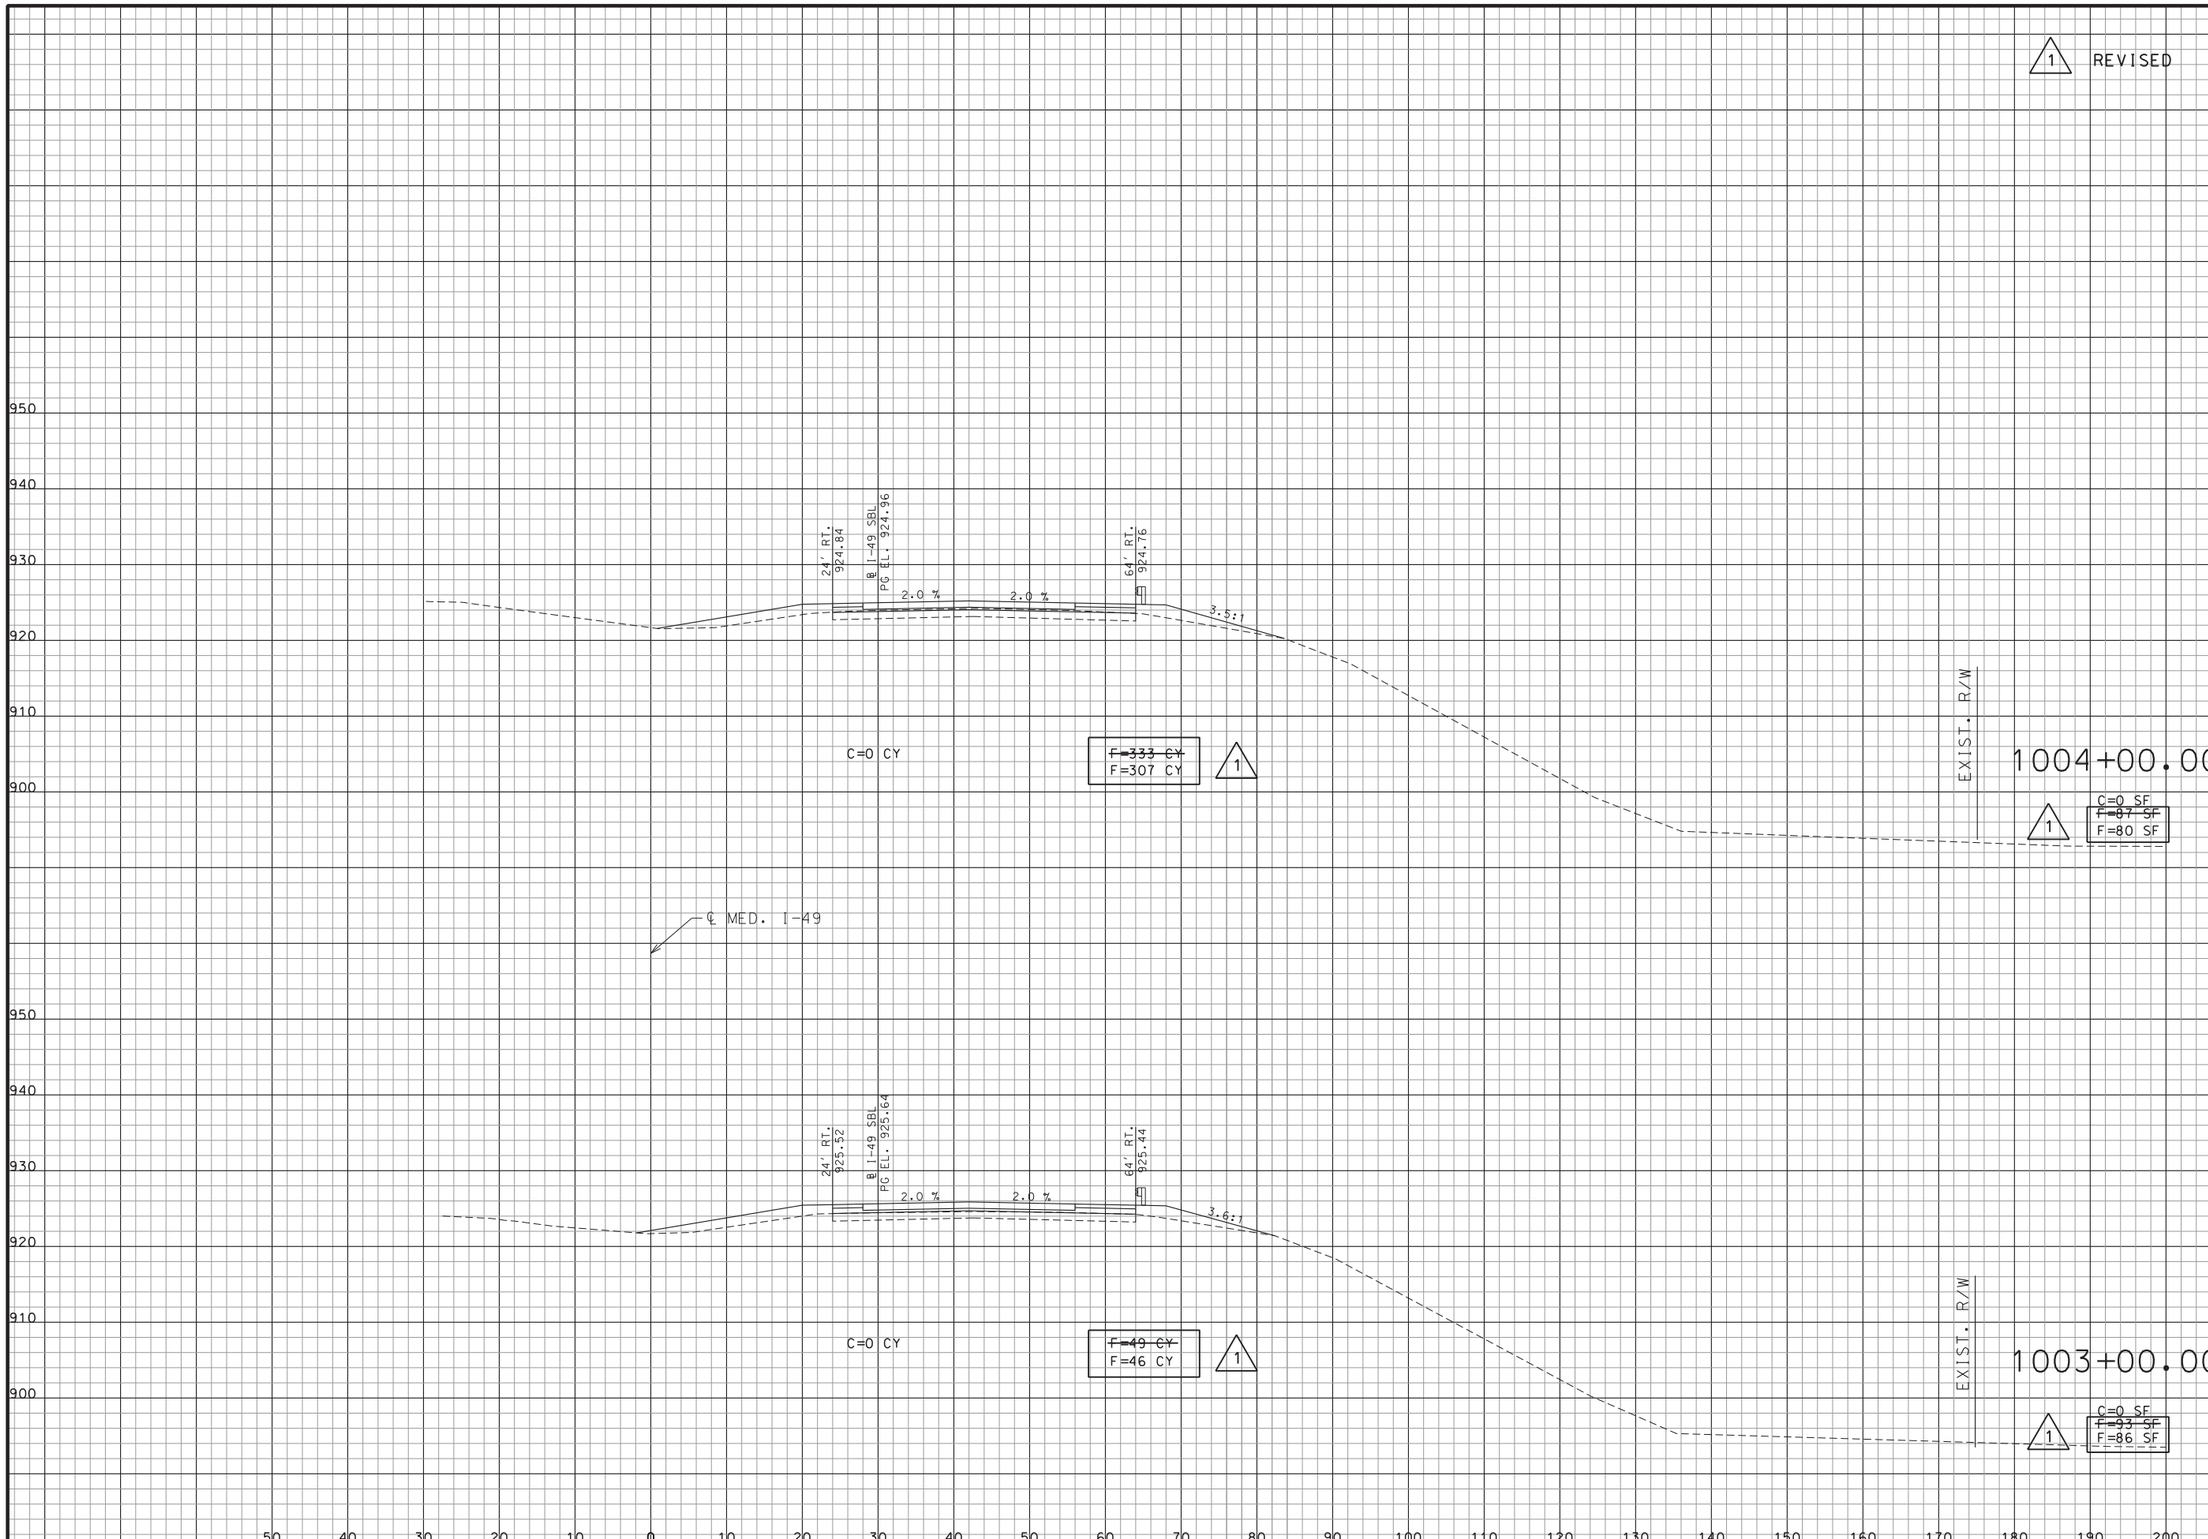

STATE OF MISSOURI
EARL HARRISON, JR.
NUMBER
E-2003019813
REGISTERED PROFESSIONAL ENGINEER

THIS SHEET HAS BEEN SIGNED, SEALED AND DATED ELECTRONICALLY.

DATE PREPARED	10/9/2020
ROUTE	I-49
STATE	MO
DISTRICT	SW
SHEET NO.	7
COUNTY	VERNON
JOB NO.	J7I3363
CONTRACT ID.	
PROJECT NO.	
BRIDGE NO.	

DATE	DESCRIPTION
10/09/20	PAVEMENT TYPE SELECTION REV.

MISSOURI HIGHWAYS AND TRANSPORTATION COMMISSION
105 WEST CAPITOL
JEFFERSON CITY, MO 65102
1-888-ASK-MODOT (1-888-275-6636)

Hg Consult Inc engineers planners

Hg CONSULT, INC.
PRO. ENGINEER 2010005873

EARL HARRISON, JR.
PROFESSIONAL ENGINEER
E-2003019813

REV.

G:\My Drive\Hg Projects\2018\18.077 Vernon County Bridge (HW LOCHNER)\Civil\Sheet_Files\XSsheet_J7I3363_R001.dgn 11:12:36 AM 10/9/2020

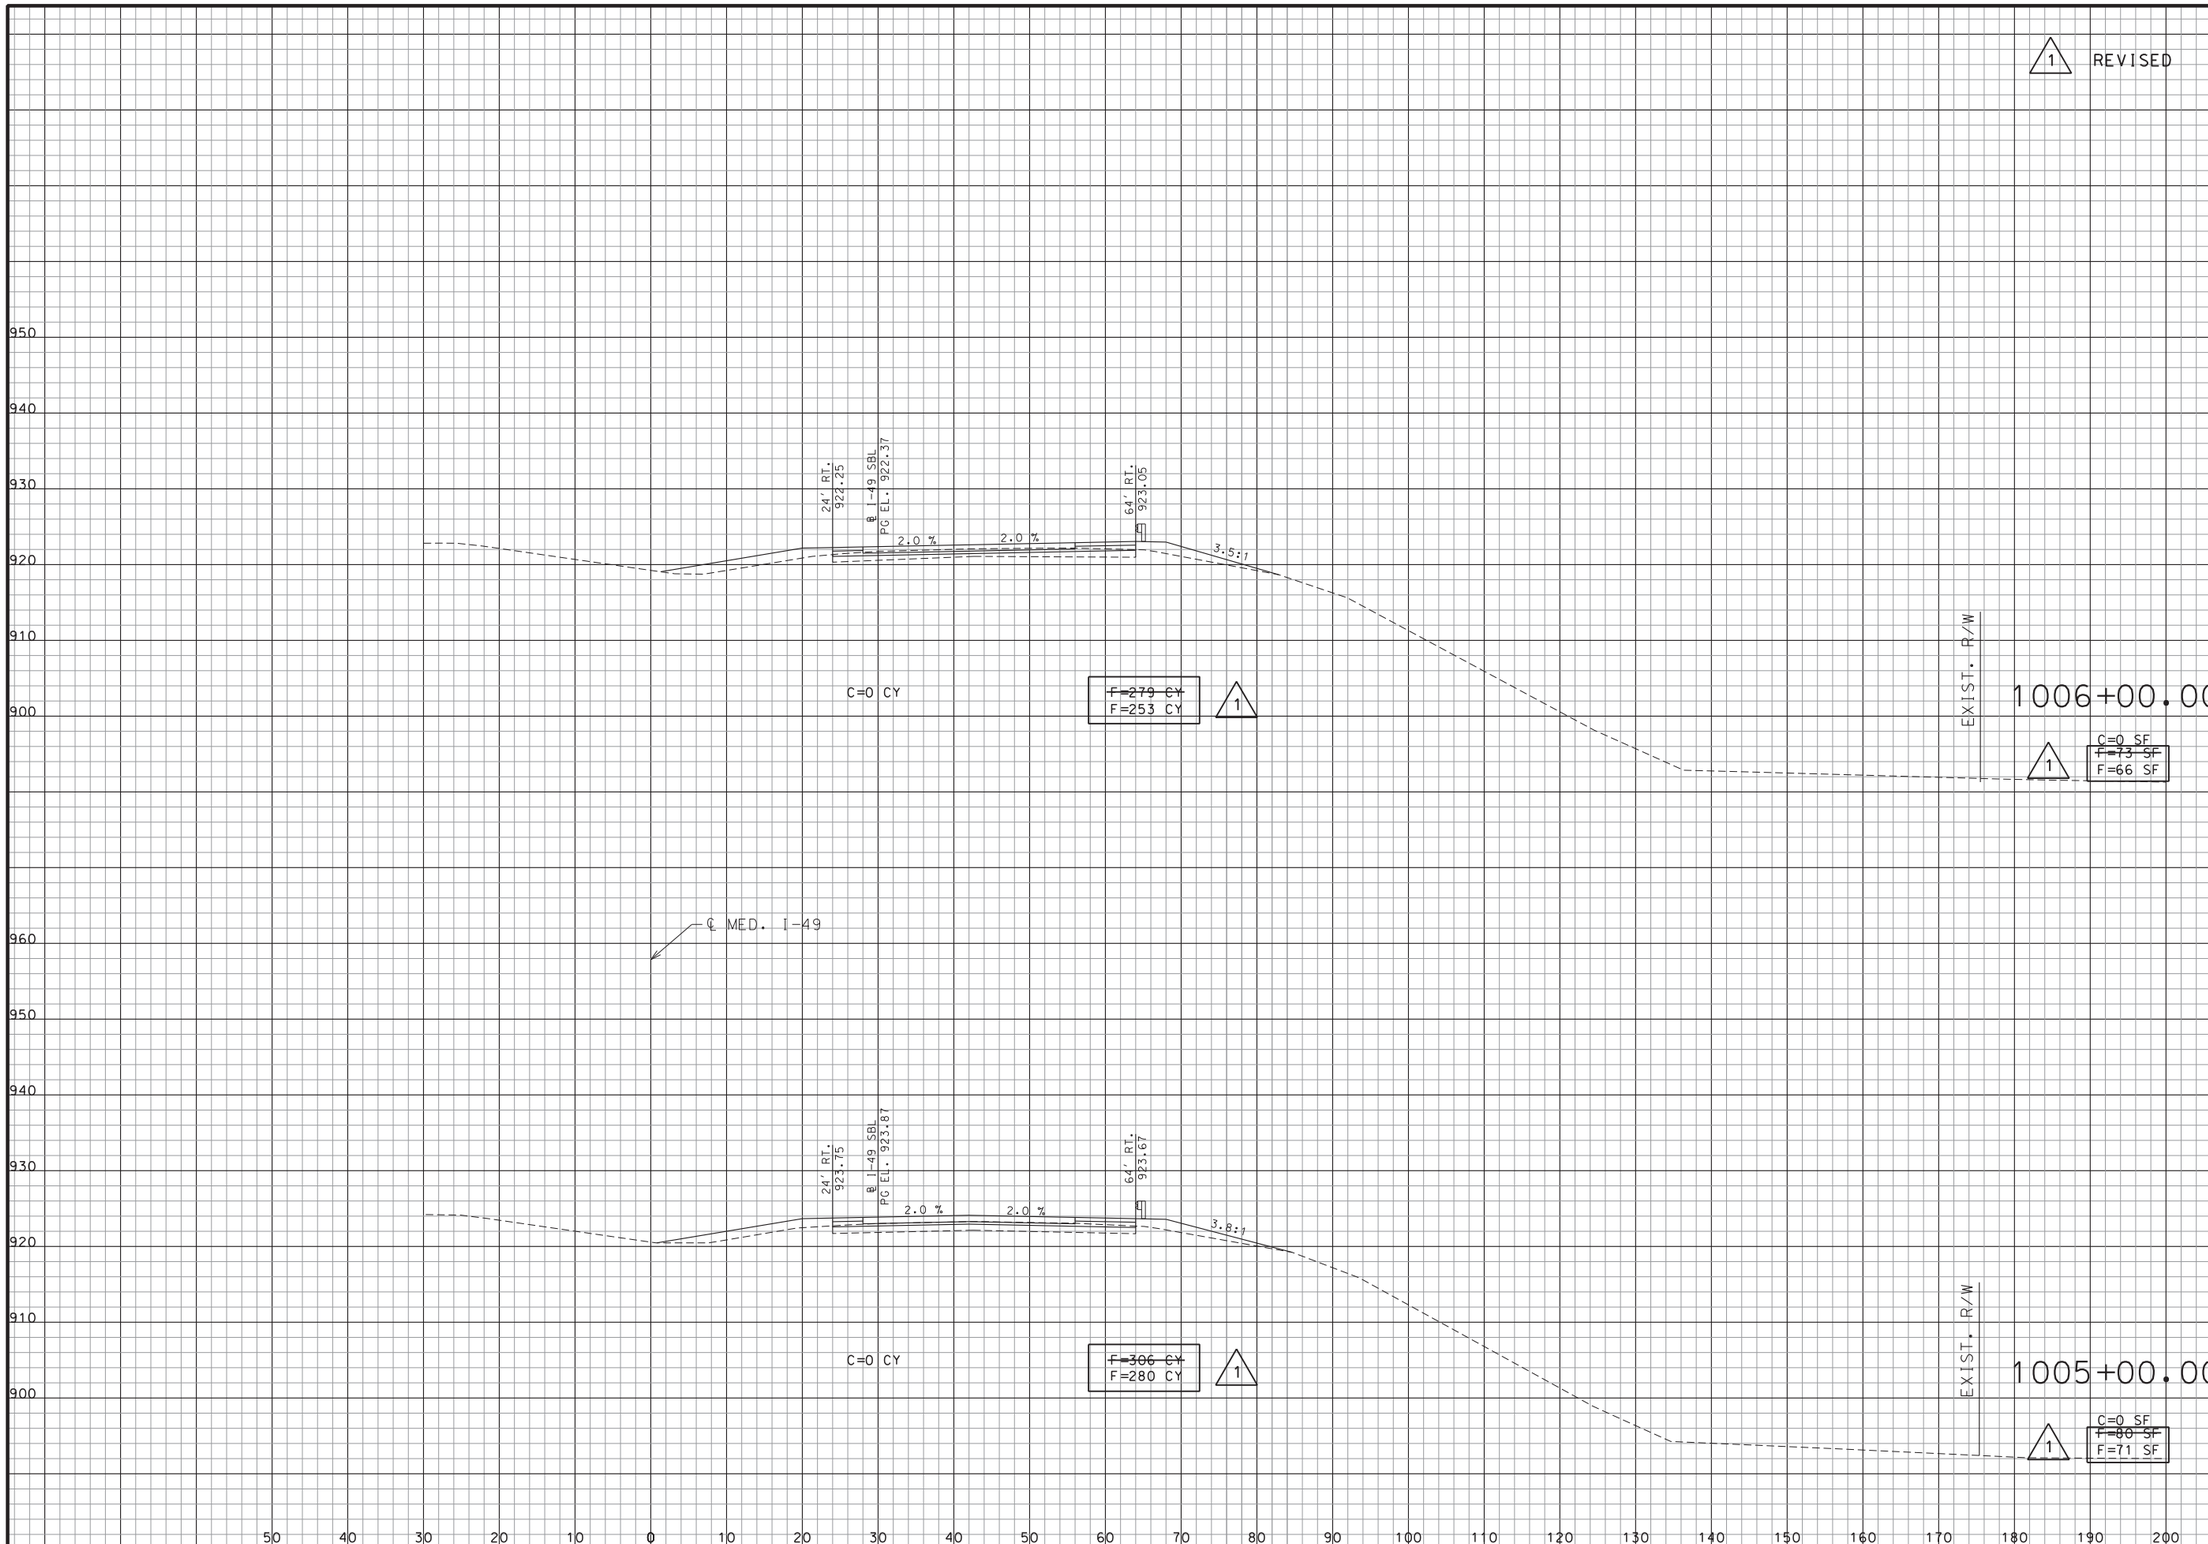

STATE OF MISSOURI
EARL HARRISON, JR.
NUMBER
E-2003019813
REGISTERED PROFESSIONAL ENGINEER

THIS SHEET HAS BEEN SIGNED, SEALED AND DATED ELECTRONICALLY.

DATE PREPARED	
10/9/2020	
ROUTE	STATE
I-49	MO
DISTRICT	SHEET NO.
SW	8
COUNTY	
VERNON	
JOB NO.	
J7I3363	
CONTRACT ID.	
PROJECT NO.	
BRIDGE NO.	

DATE	DESCRIPTION
10/09/20	PAVEMENT TYPE SELECTION REV.

MISSOURI HIGHWAYS AND TRANSPORTATION COMMISSION

105 WEST CAPITOL
JEFFERSON CITY, MO 65102
1-888-ASK-MODOT (1-888-275-6636)

Hg Consult Inc engineers planners

Hg CONSULT, INC.
PRO. ENGINEER 2010005873

EARL HARRISON, JR.
PROFESSIONAL
ENGINEER
E-2003019813

REV.

G:\My Drive\Hg Projects\2018\18.077 Vernon County Bridge (HW LOCHNER)\Civil\Sheet_Files\XSsheet_J7I3363_R001.dgn 11:12:37 AM 10/9/2020

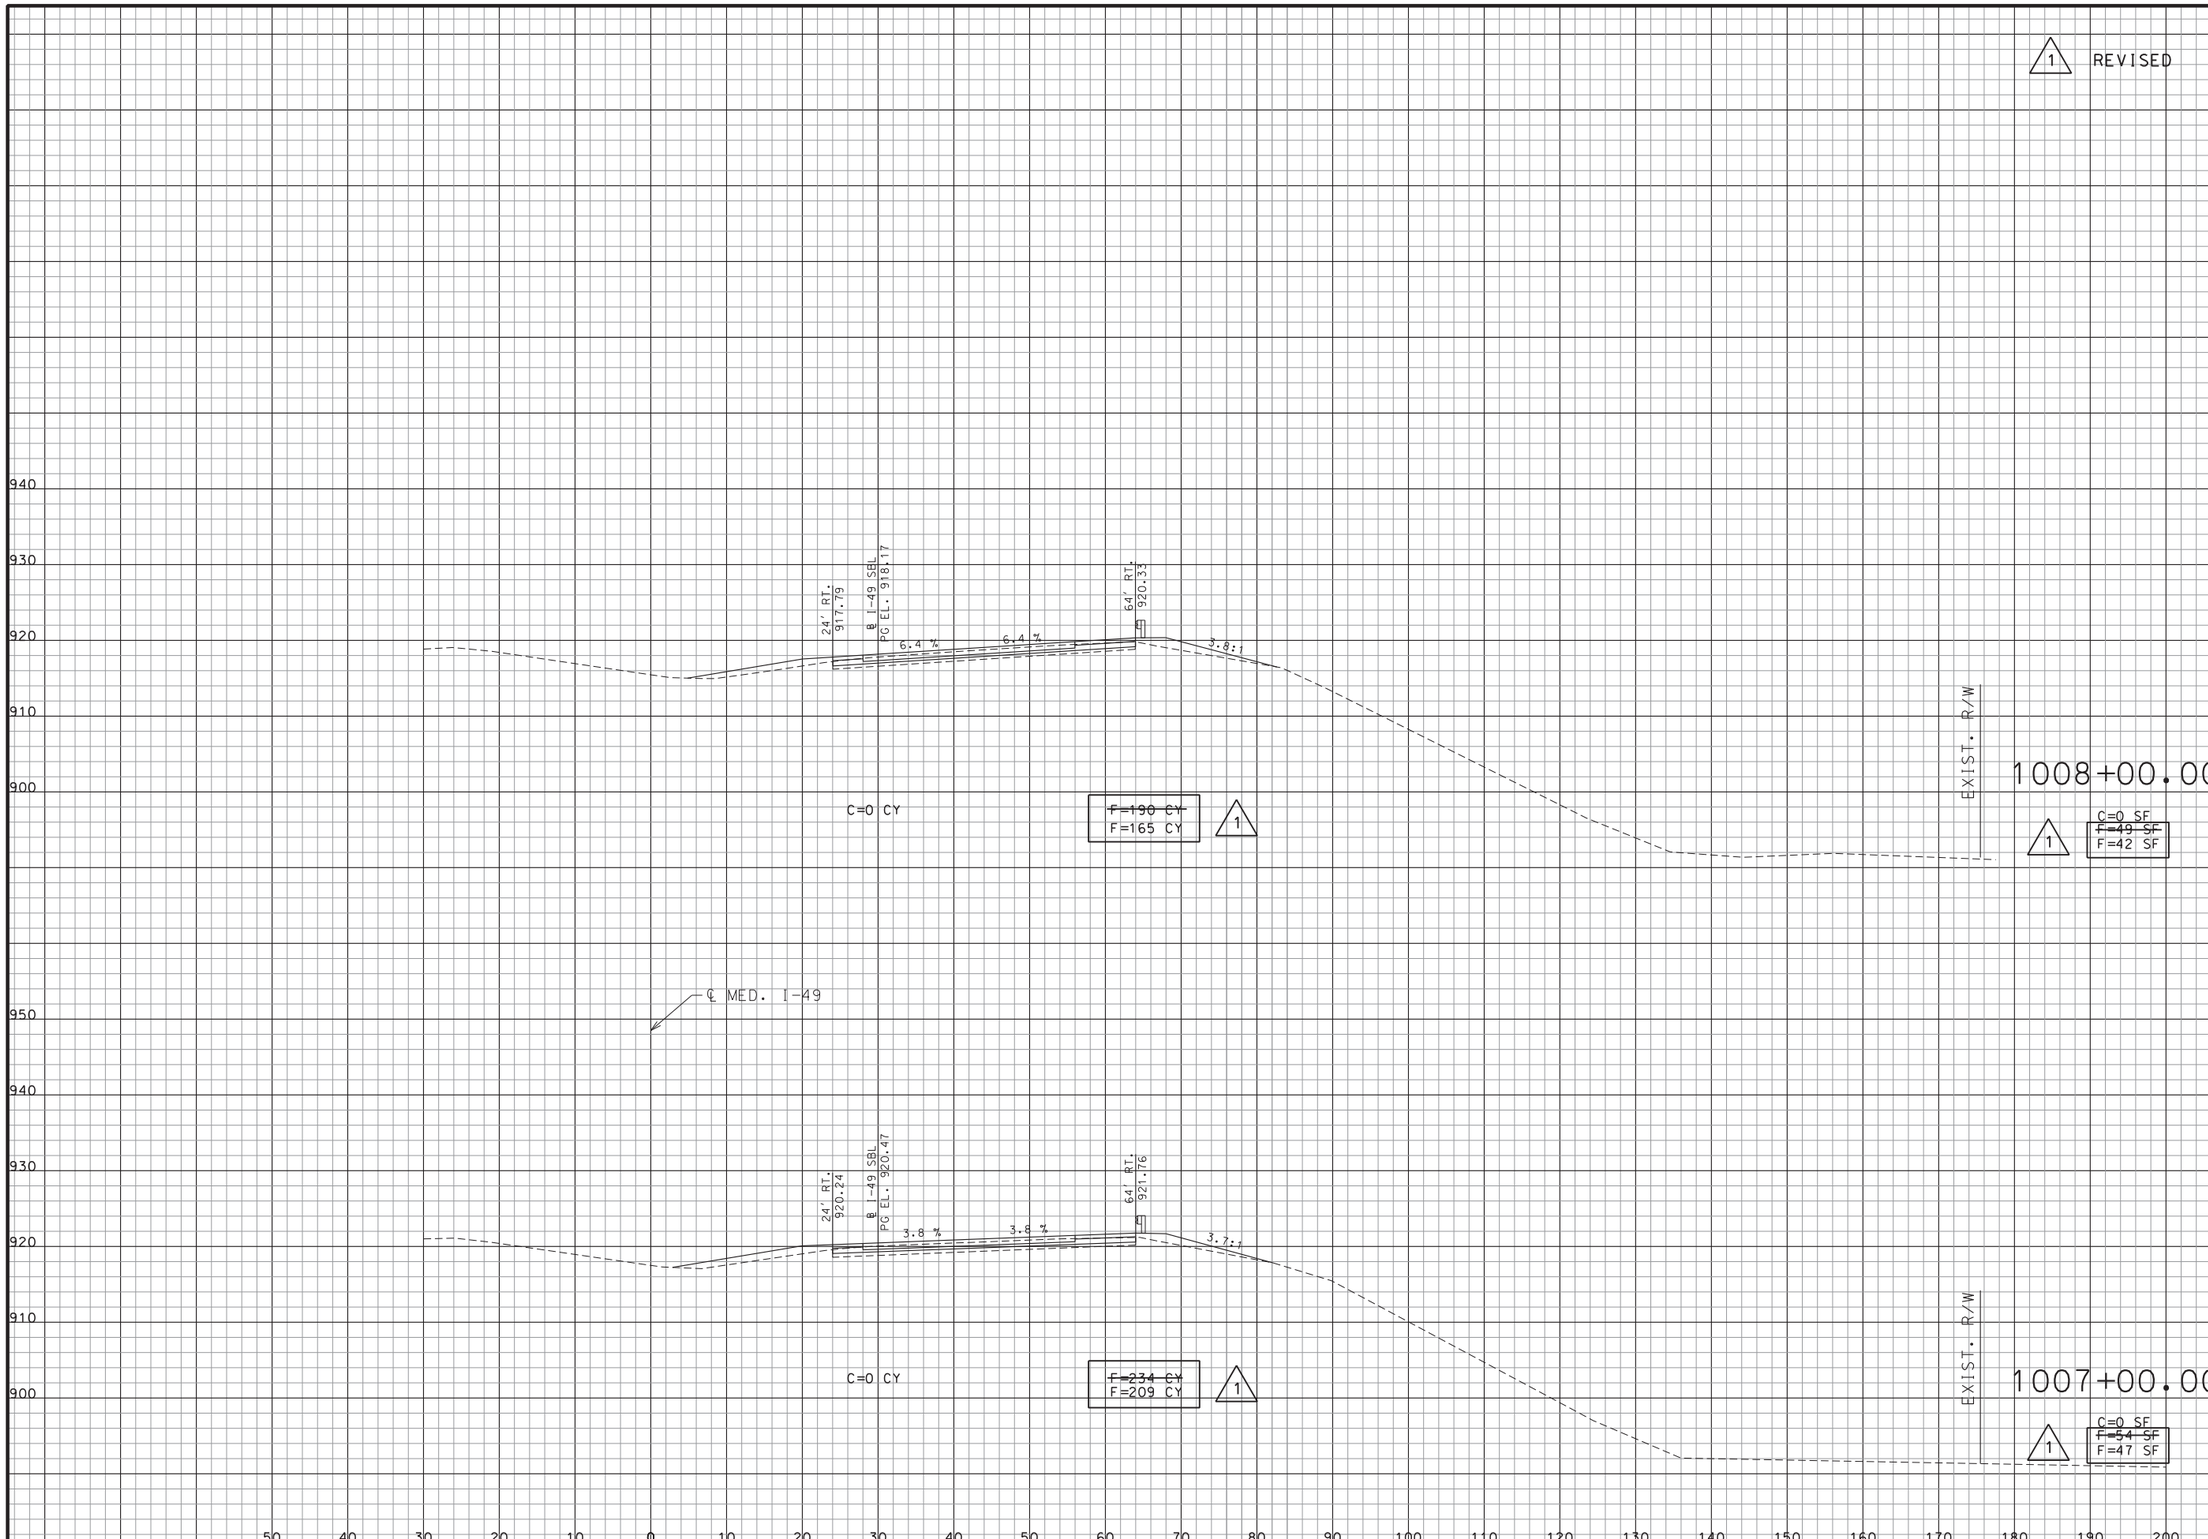

THIS SHEET HAS BEEN SIGNED, SEALED AND DATED ELECTRONICALLY.

DATE PREPARED	10/9/2020
ROUTE	I-49
STATE	MO
DISTRICT	SW
SHEET NO.	9
COUNTY	VERNON
JOB NO.	J7I3363
CONTRACT ID.	
PROJECT NO.	
BRIDGE NO.	

DATE	DESCRIPTION
10/09/20	PAVEMENT TYPE SELECTION REV.

MISSOURI HIGHWAYS AND TRANSPORTATION COMMISSION

105 WEST CAPITOL
JEFFERSON CITY, MO 65102
1-888-ASK-MODOT (1-888-275-6636)

Hg CONSULT, INC.
PRO. ENGINEER 2010005873

EARL HARRISON, JR.
PROFESSIONAL ENGINEER
E-2003019813

REV.

G:\My Drive\Hg Projects\2018\18.077 Vernon County Bridge (HW LOCHNER)\Civil\Sheet_Files\XSections\XSsheet_J7I3363_R001.dgn 11:12:38 AM 10/9/2020

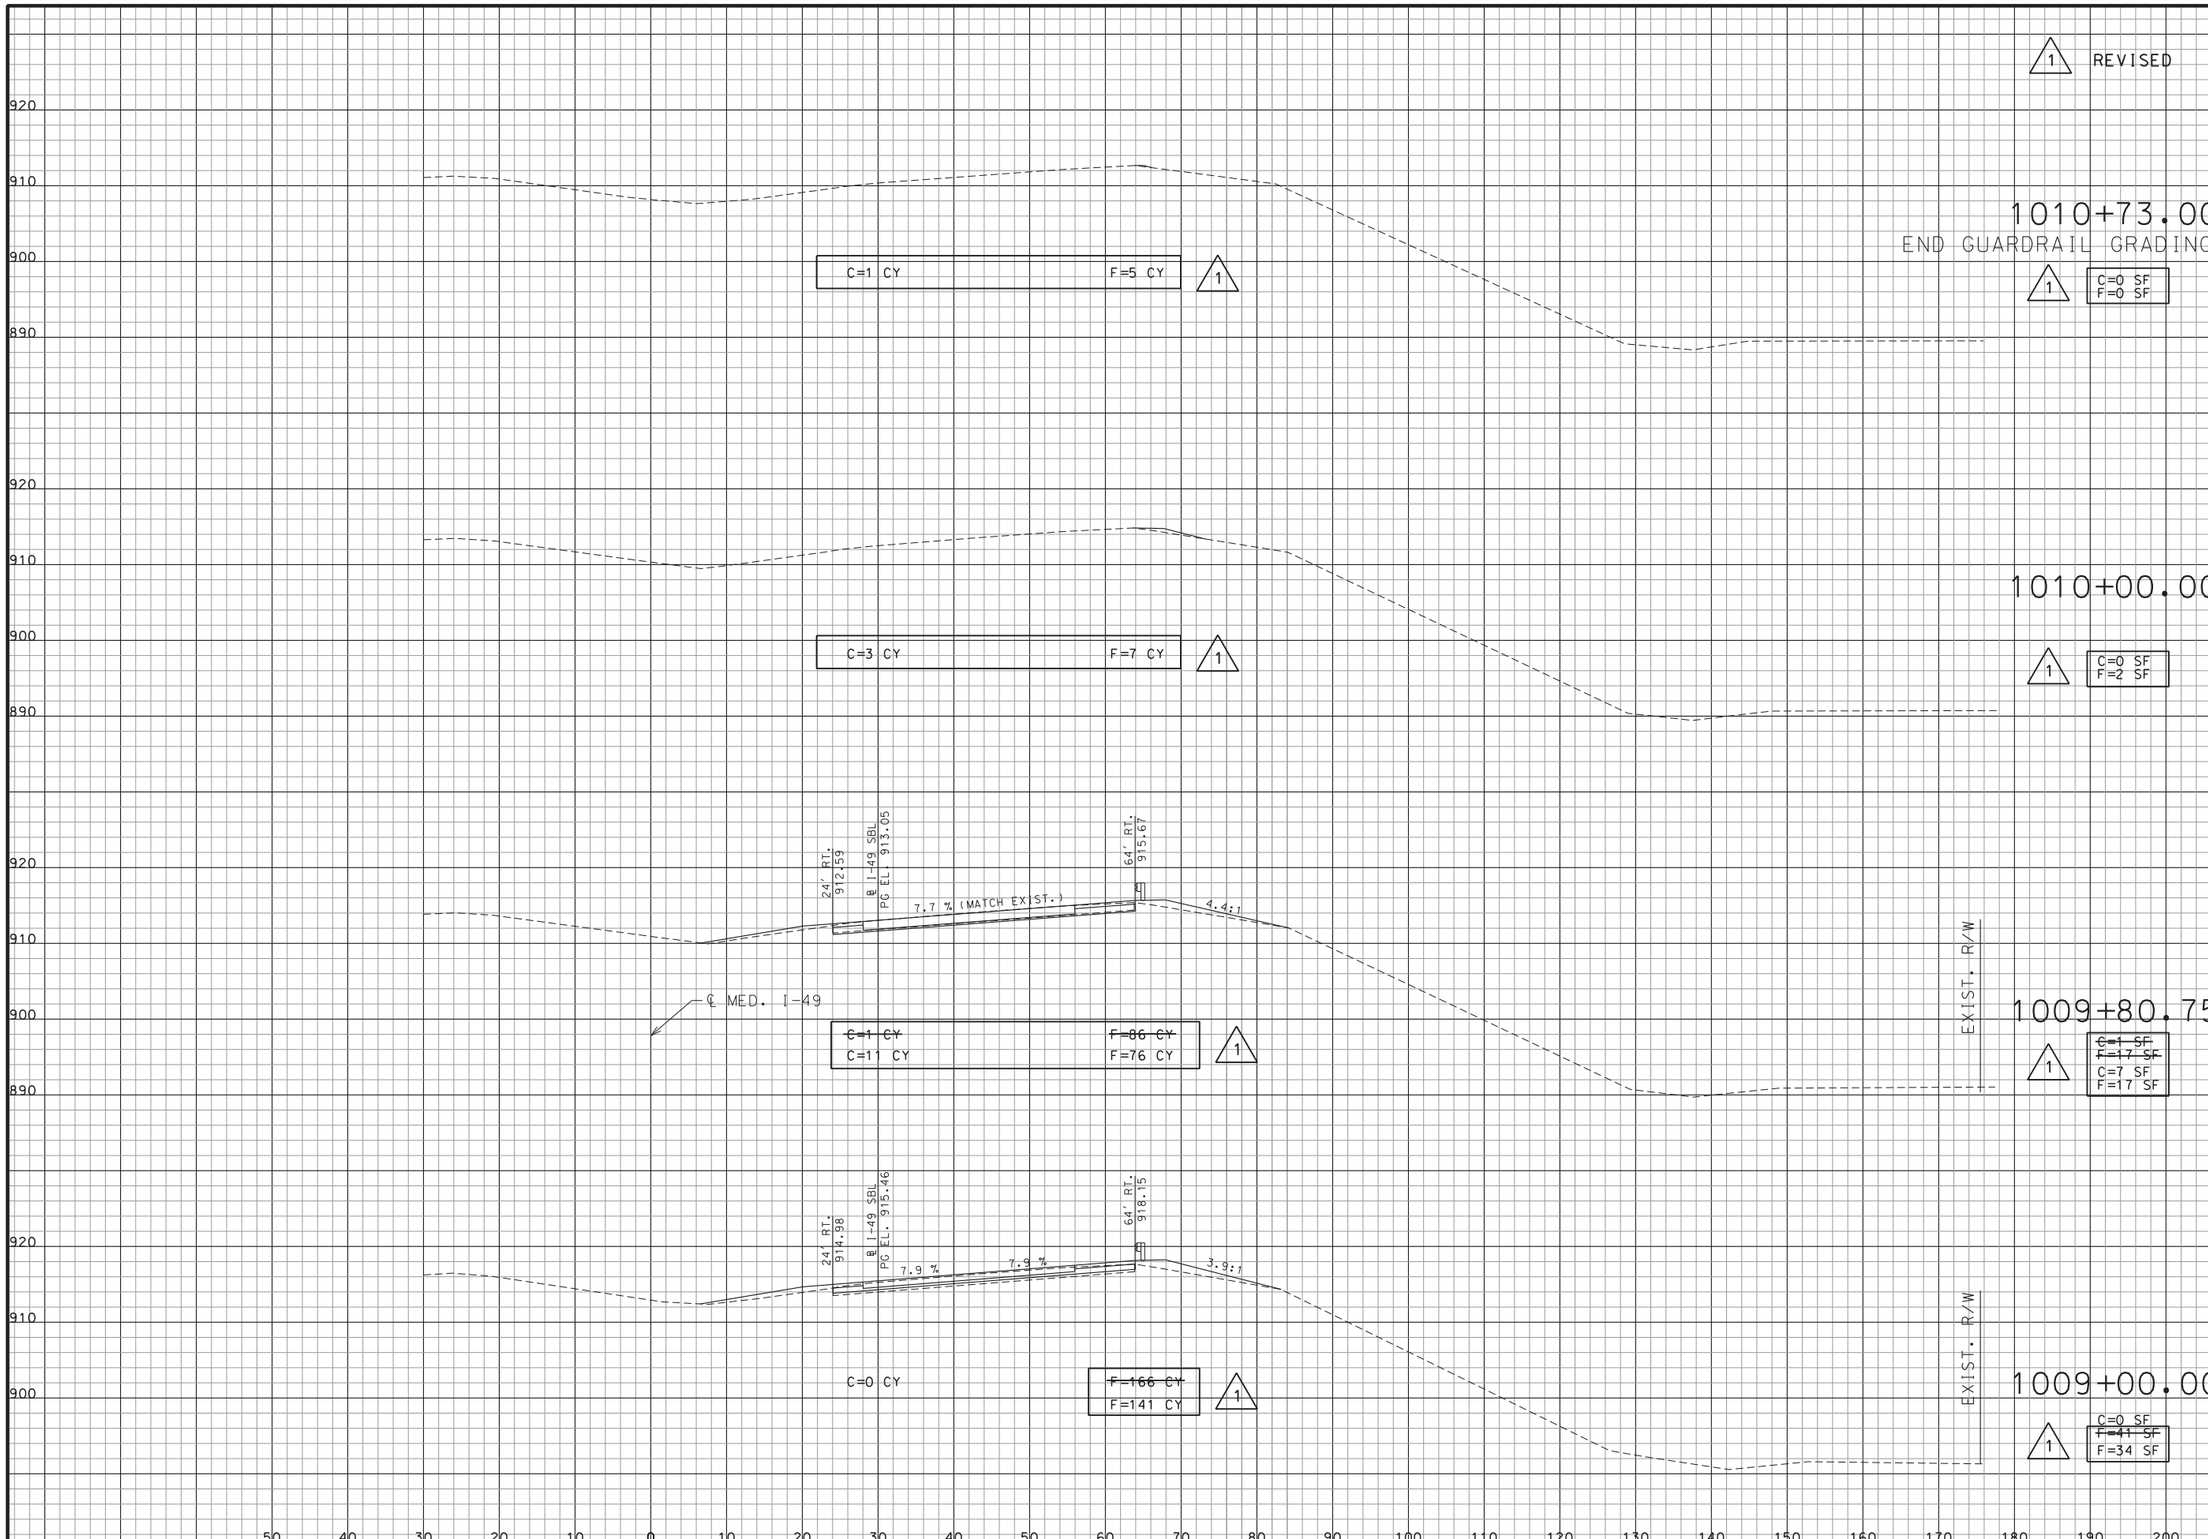

STATE OF MISSOURI
EARL HARRISON, JR.
NUMBER
E-2003019813
REGISTERED PROFESSIONAL ENGINEER

THIS SHEET HAS BEEN SIGNED, SEALED AND DATED ELECTRONICALLY.

DATE PREPARED	10/9/2020
ROUTE	I-49
STATE	MO
DISTRICT	SW
SHEET NO.	10
COUNTY	VERNON
JOB NO.	J7I3363
CONTRACT ID.	
PROJECT NO.	
BRIDGE NO.	

DATE	DESCRIPTION
10/09/20	GUARDRAIL VOLUME GRADING

MISSOURI HIGHWAYS AND TRANSPORTATION COMMISSION
105 WEST CAPITOL
JEFFERSON CITY, MO 65102
1-888-ASK-MODOT (1-888-275-6636)

Hg Consult Inc engineers planners

Hg CONSULT, INC.
PRO. ENGINEER 2010005873

EARL HARRISON, JR.
PROFESSIONAL ENGINEER
E-2003019813

REV.

G:\My Drive\Hg Projects\2018\18.077 Vernon County Bridge (HW LOCHNER)\Civil\Sheet_Files\XSections\XSsheet_J7I3363_R001.dgn 11:12:40 AM 10/9/2020